




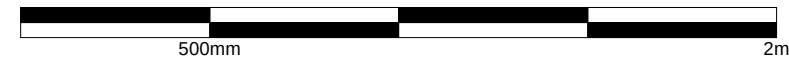


Sign A & B - Illuminated
1 : 20

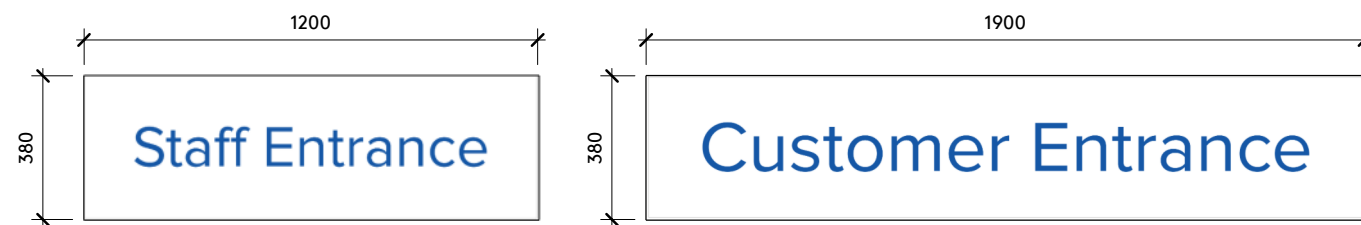

Sign C - Non-Illuminated
1 : 20

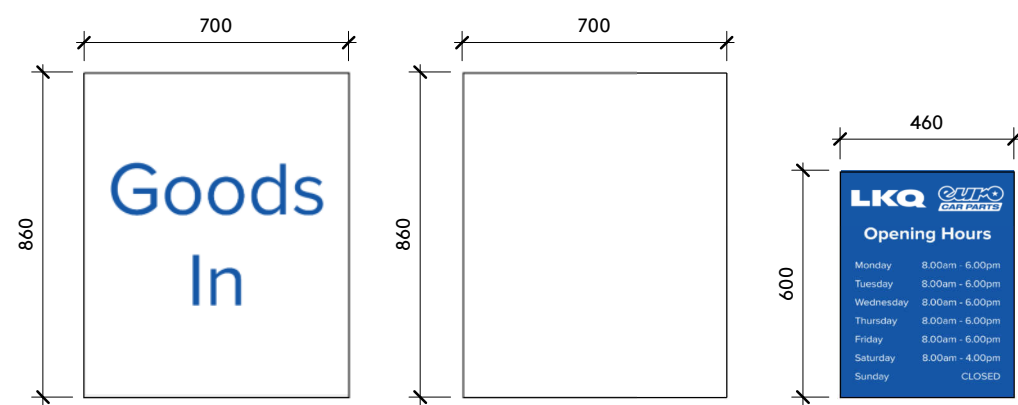

General Information and Directional signs - Non-Illuminated
1 : 20

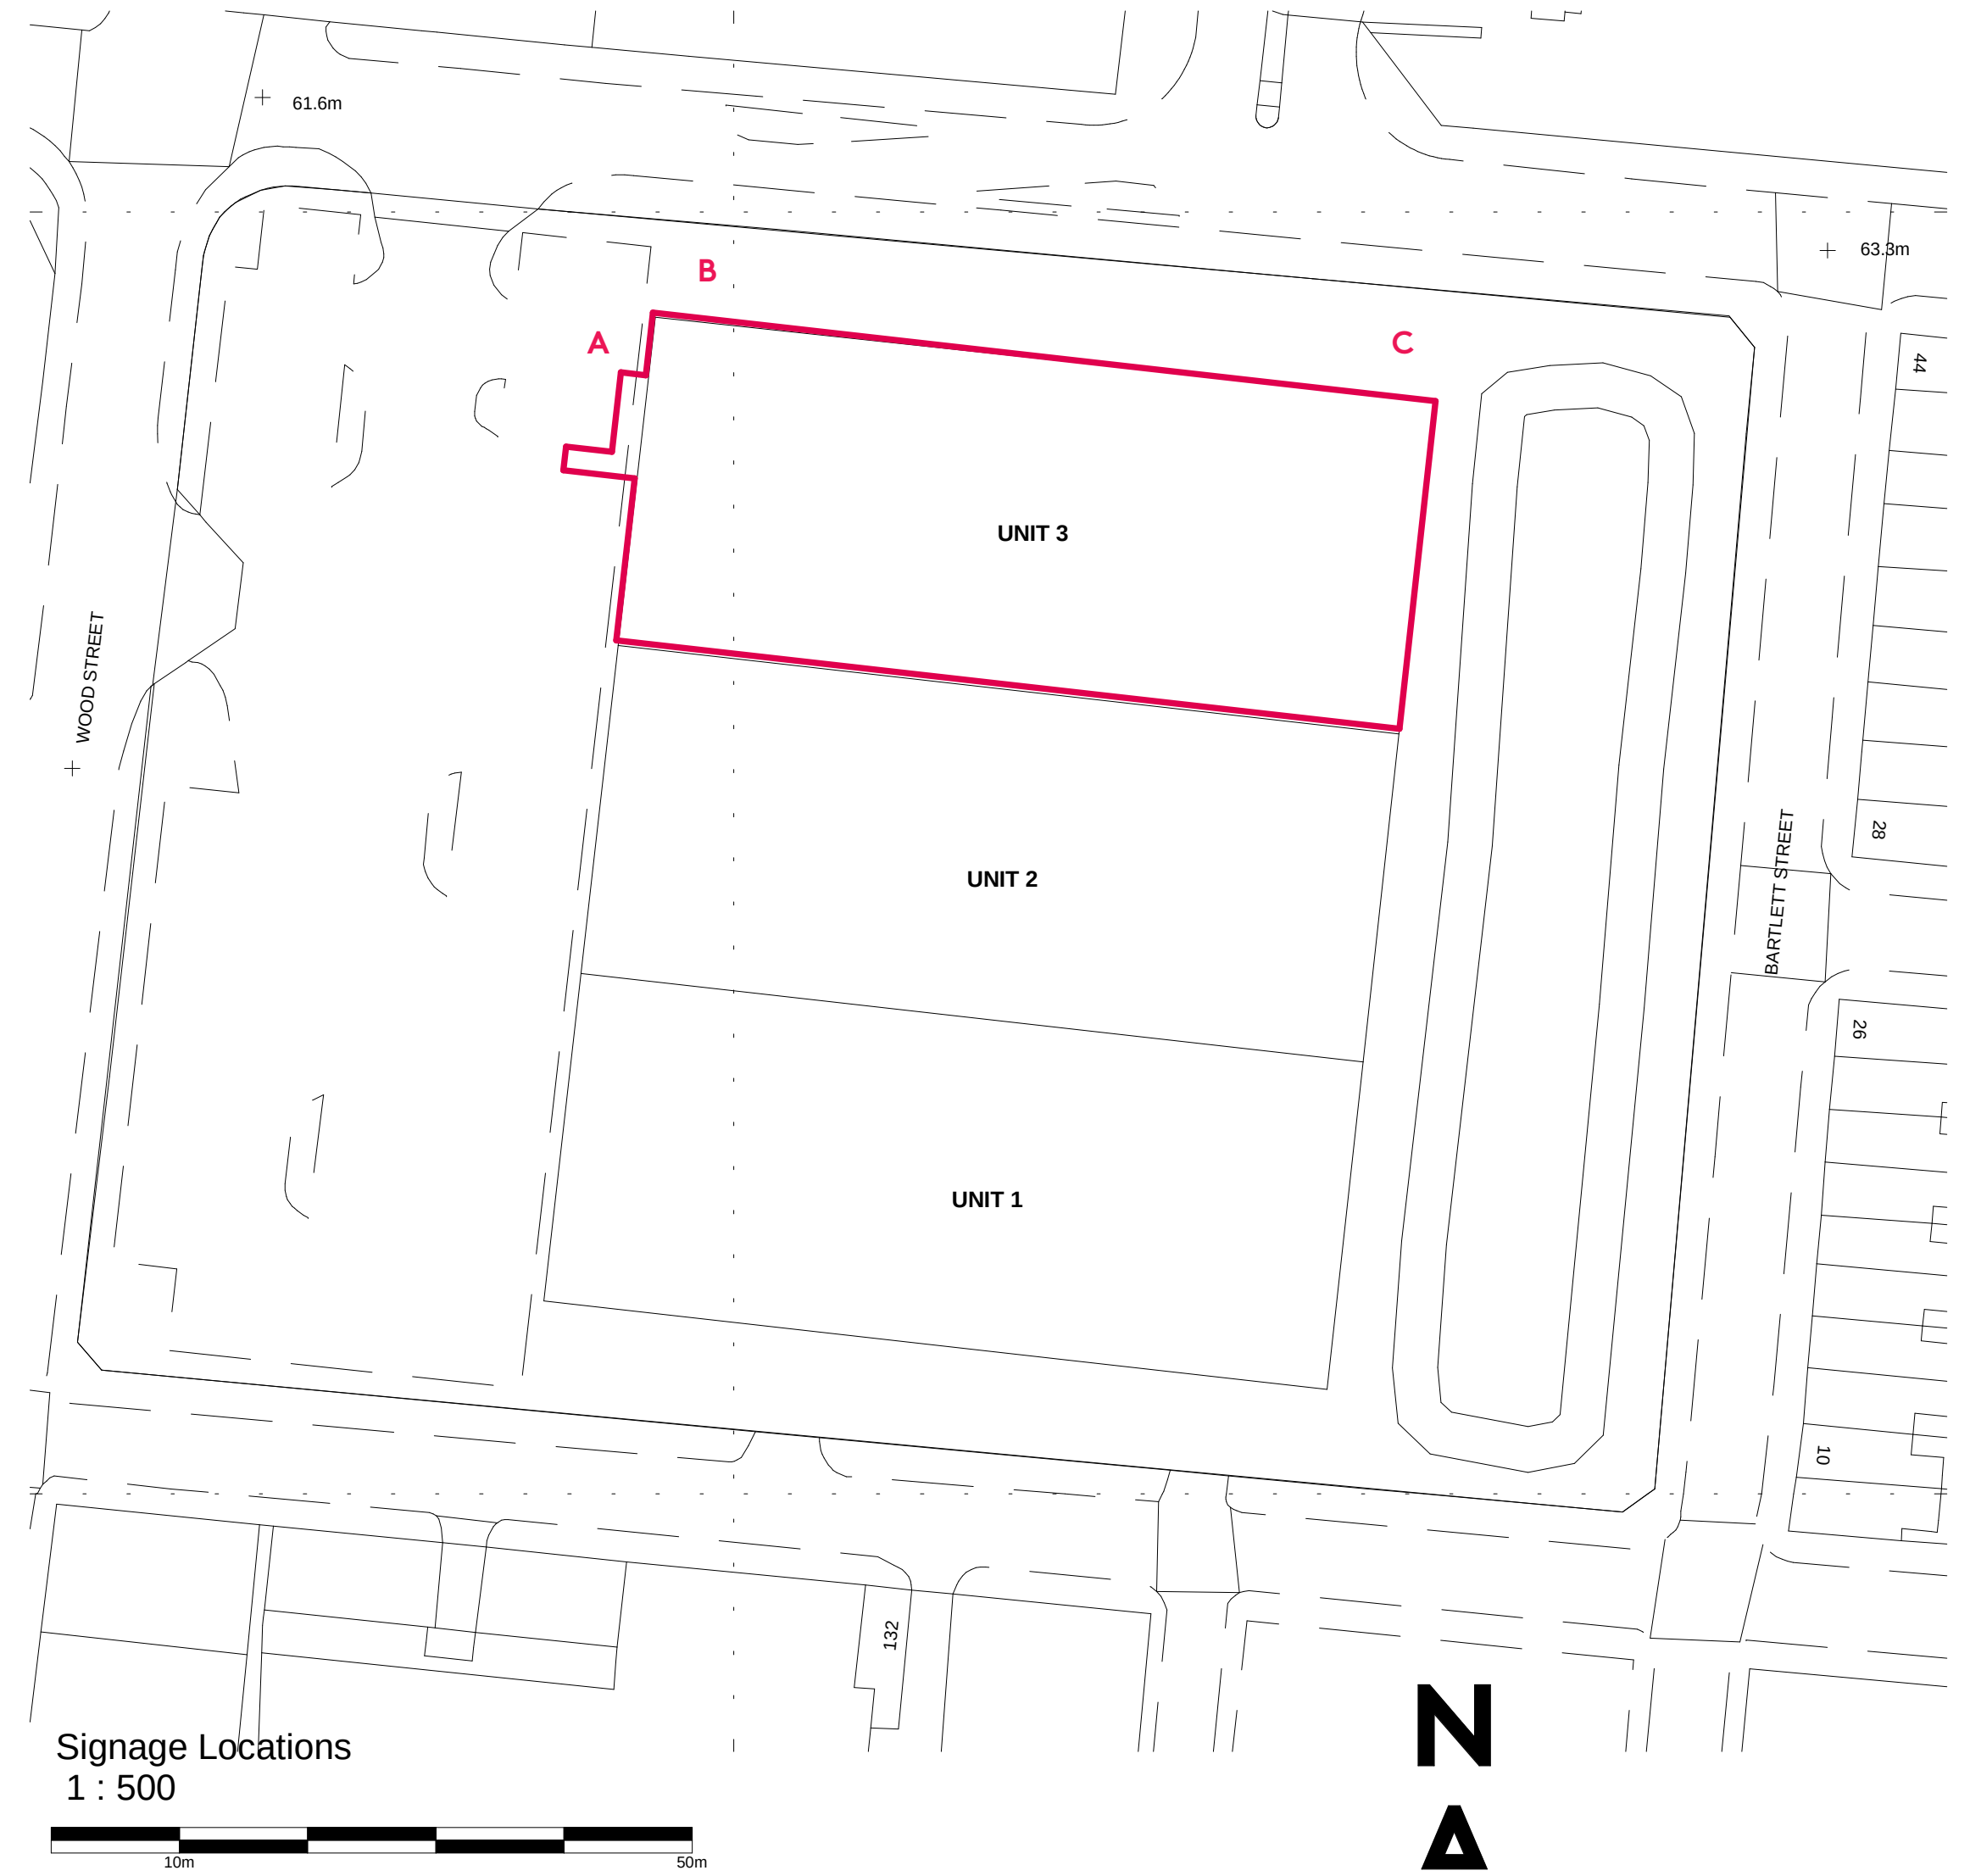

Signage Colours

- Flex faces: Frames – powder coated to RAL 5015
- Printed Skins – Digitally printed in white and Electric Blue (CMYK Split 100, 60, 0, 0);
- Di-bond trays and other signs - Digitally printed direct to di-bond (CMYK split 100, 60, 0, 0)

Signage Materials

- Flex faces: Aluminum Frame & Back Plate; Stretch Vinyl material;
- Trays: Di-bond Aluminium composite

Signage Illumination Level

- Max Output 490cd/m²

A 15.05.2024 Updated to coordinate with Planning submission



Status

PLANNING

Client

Euro Car Parts Limited

Project

Unit 3, Wood Street
Openshaw
Manchester, M11 2FB

Title

Proposed Signage

Drawing Number
RS/72700/ 120

Drawn

JM

Date

March 2024

Scale @A1

As indicated

Revision

A

HEAD OFFICE

4 The Stables

Watermark

Gateshead NE11 9SN

T. 0191 493 4890

F. 0191 493 4891

Teesside Office

Varsity House, 2 Falcon Court
Preston Farm Industrial Estate
Stockton-on-Tees, TS18 3TS
T. 01642 616 616
www.robertson-simpson.co.uk