


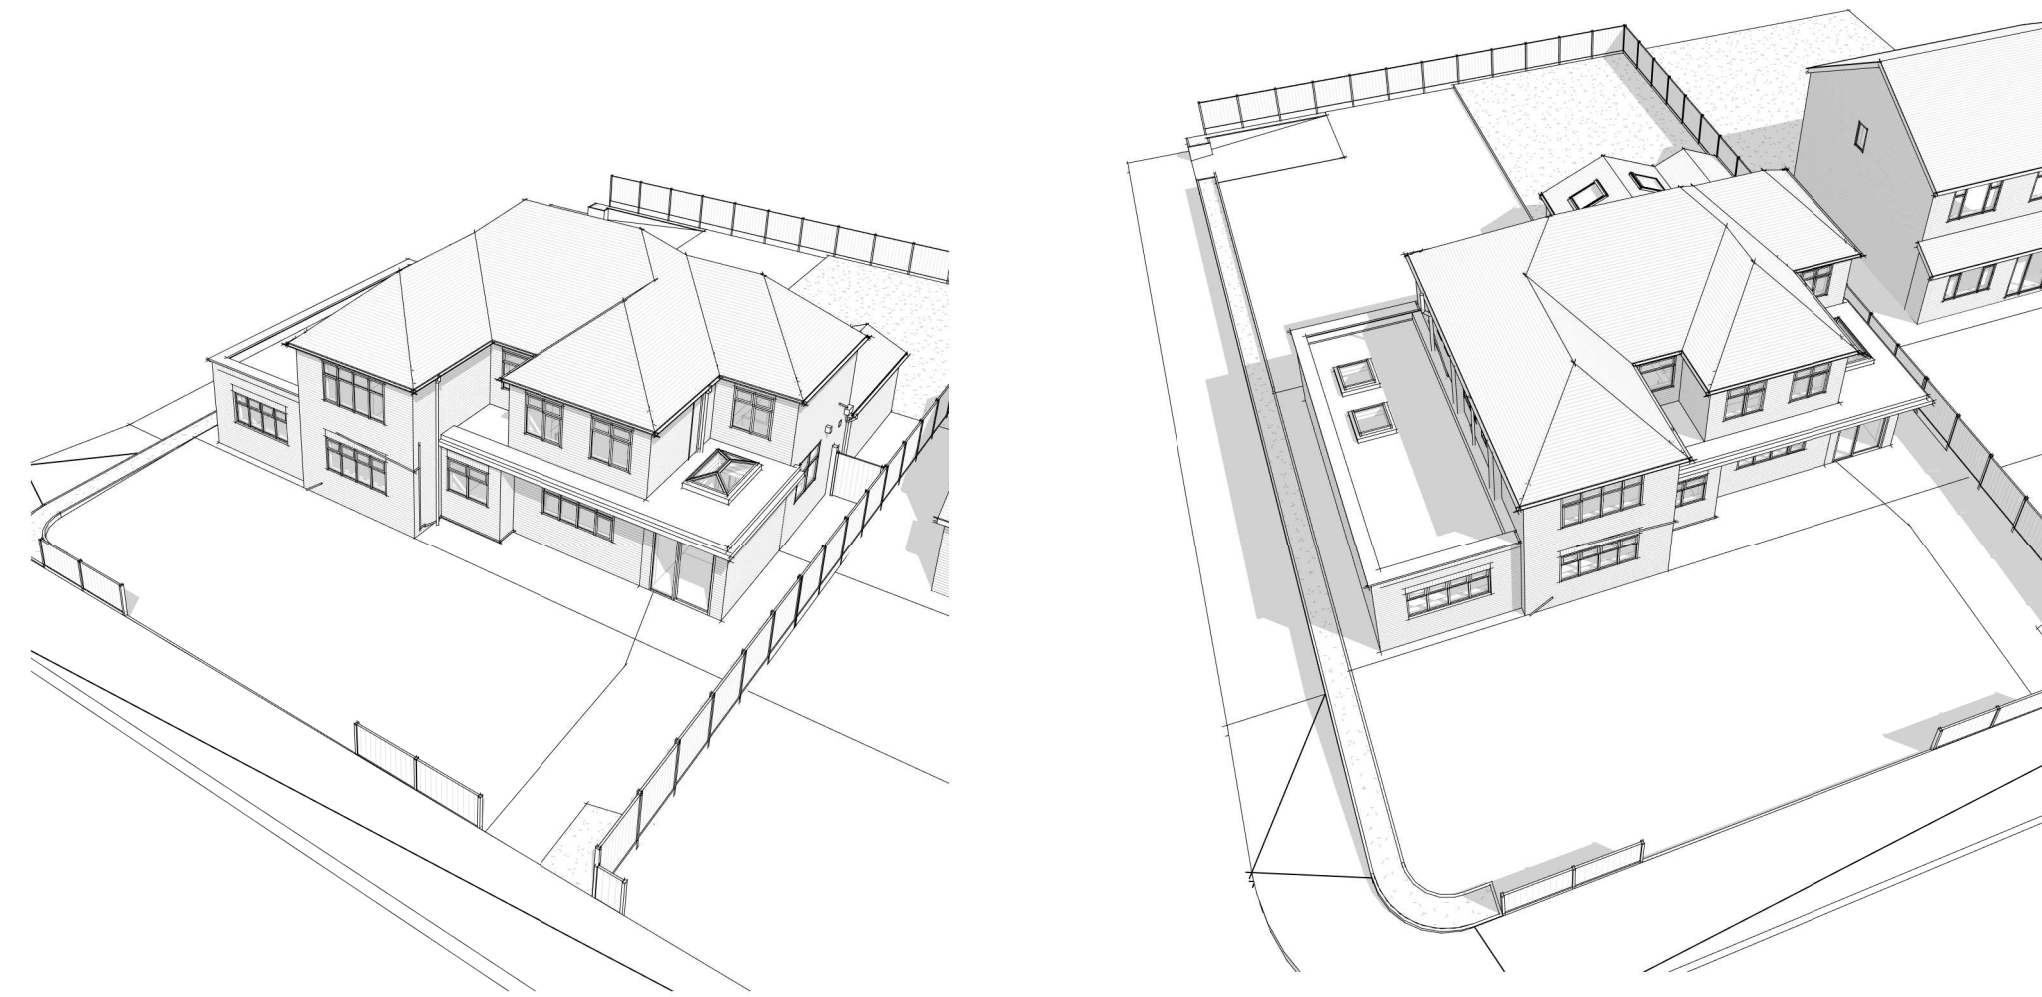

0m 2m 4m 6m 8m 10m  
VISUAL SCALE 1:100 @ A1

Notes:  
• This drawing is copyright.  
• Do not scale dimensions from this drawing.  
• This drawing is to be read in conjunction with all other relevant drawings.  
• All discrepancies on this drawing are to be reported to the architect.  
• Do not modify any element of this drawing.  
• Use drawing only for purpose(s) issued.

| Rev                                  | Date | Revision Notes          | Dn | Rv       |
|--------------------------------------|------|-------------------------|----|----------|
| Client<br>Maple Dental Care Ltd      |      |                         |    |          |
| Project<br>11 Maple Rd M23 9HN       |      |                         |    |          |
| Drawing Title<br>Proposed Elevations |      |                         |    |          |
| Job Number                           |      | Drawing Originated Date |    |          |
| Scale@A1<br>1: 100                   |      | Purpose                 |    |          |
| Drawing Number<br>DRG05              |      |                         |    | Revision |