
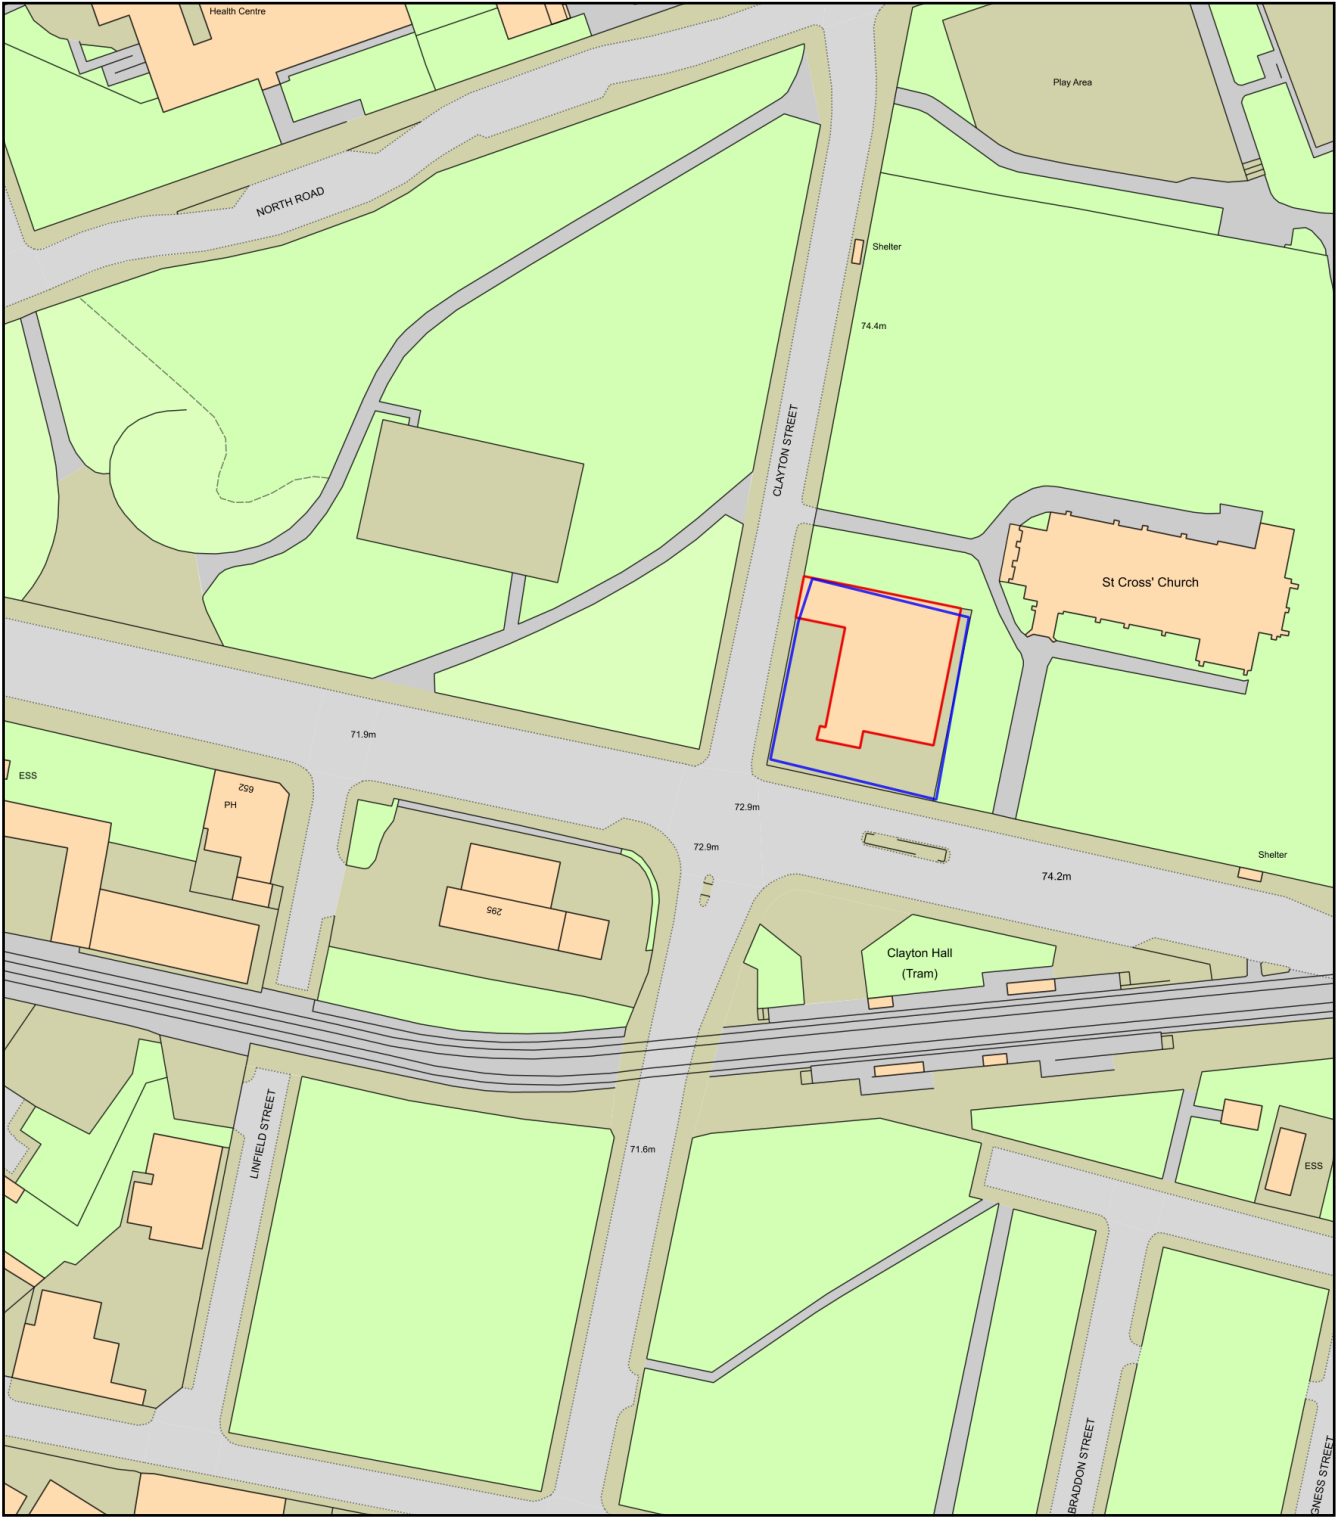


CGL Clayton Street M114HA

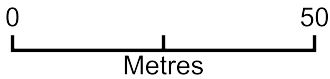

Plan Produced for: Andy Hills
Date Produced: 28 Dec 2023
Plan Reference Number: TQRQM23362095316323
Scale: 1:1250 @ A4