
Proposed Site Plan 1:500

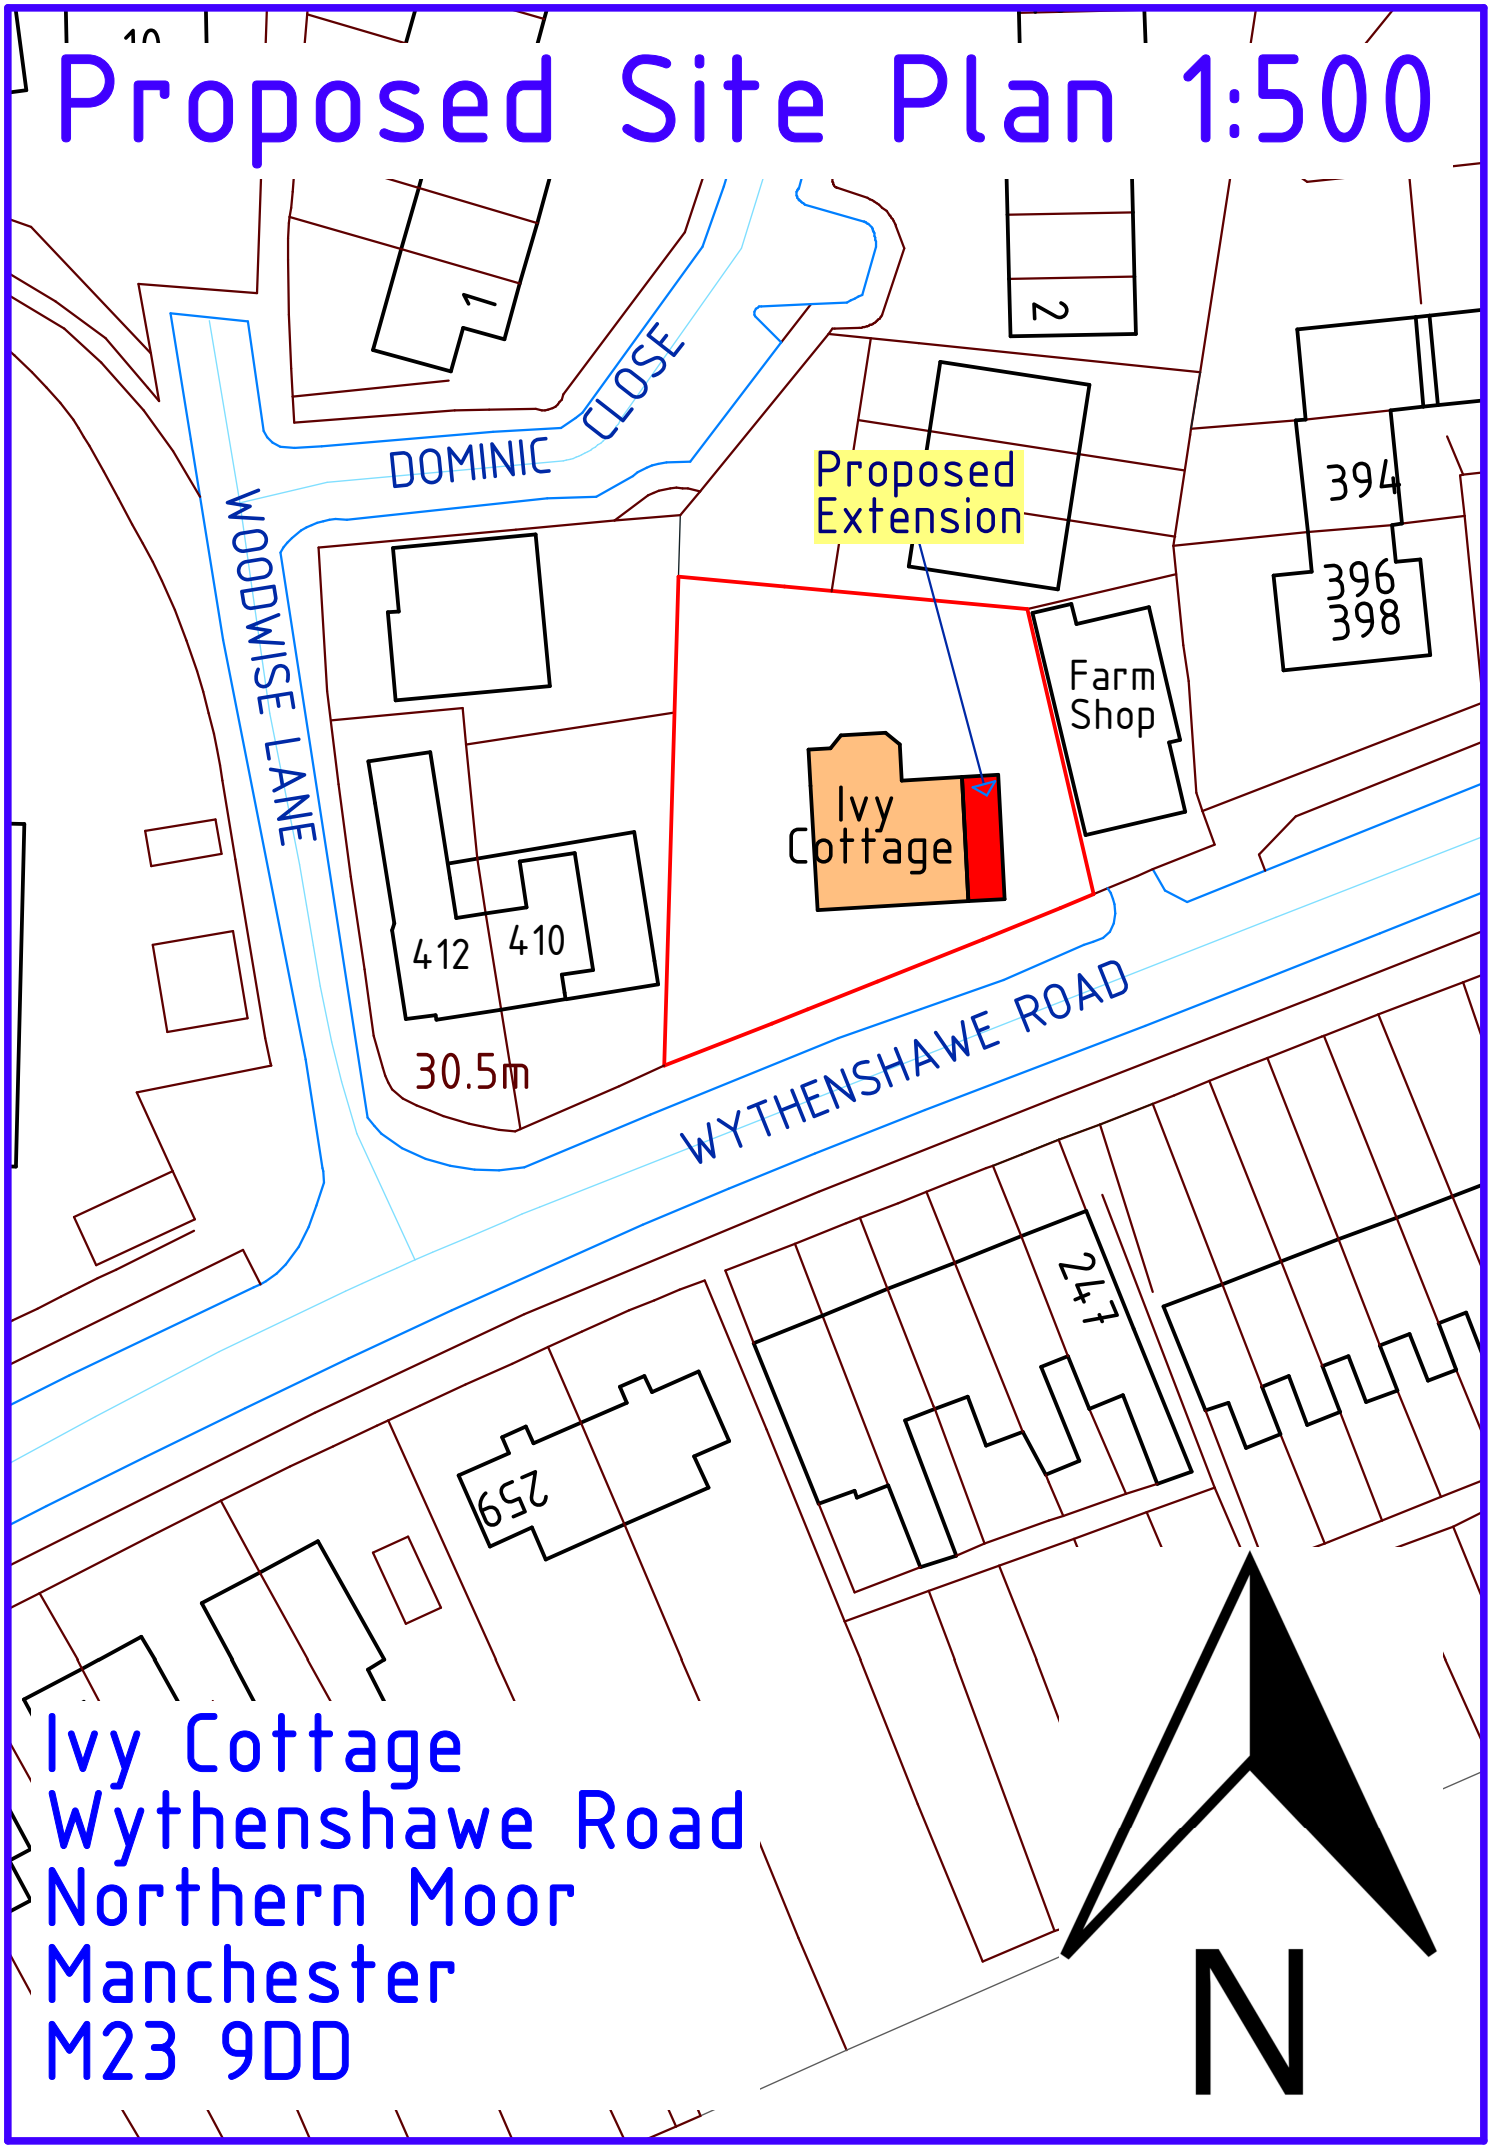

Ivy Cottage
Wythenshawe Road
Northern Moor
Manchester
M23 9DD