




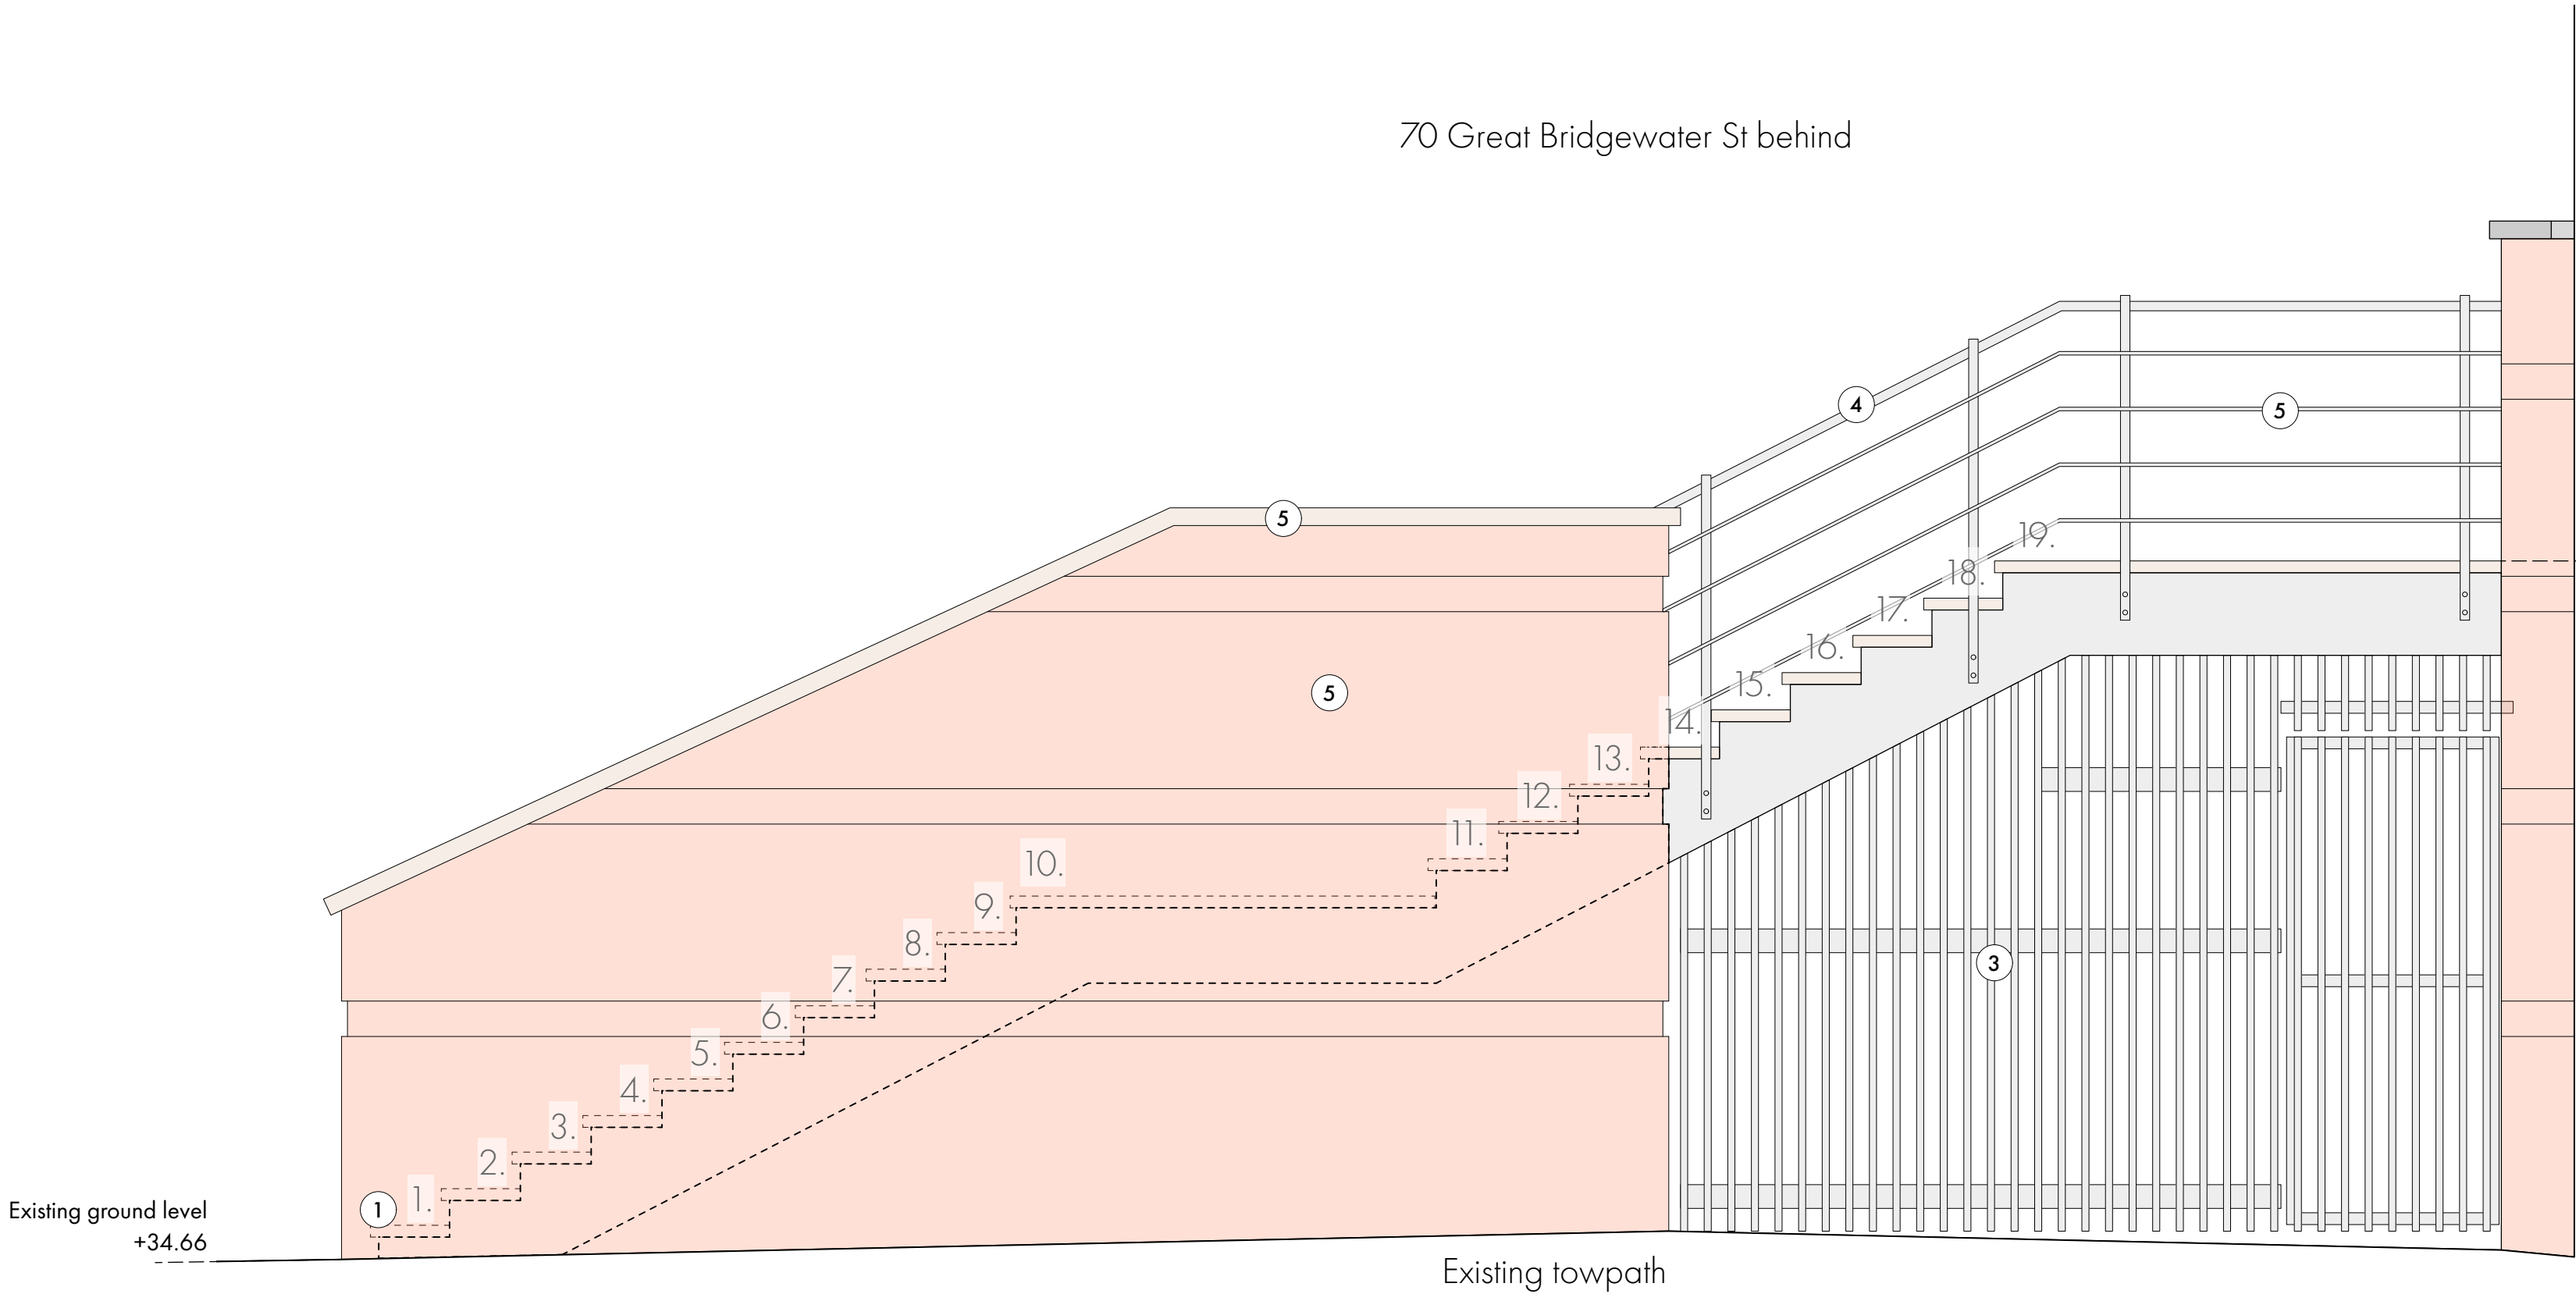


Proposed Stair Elevation
1:25

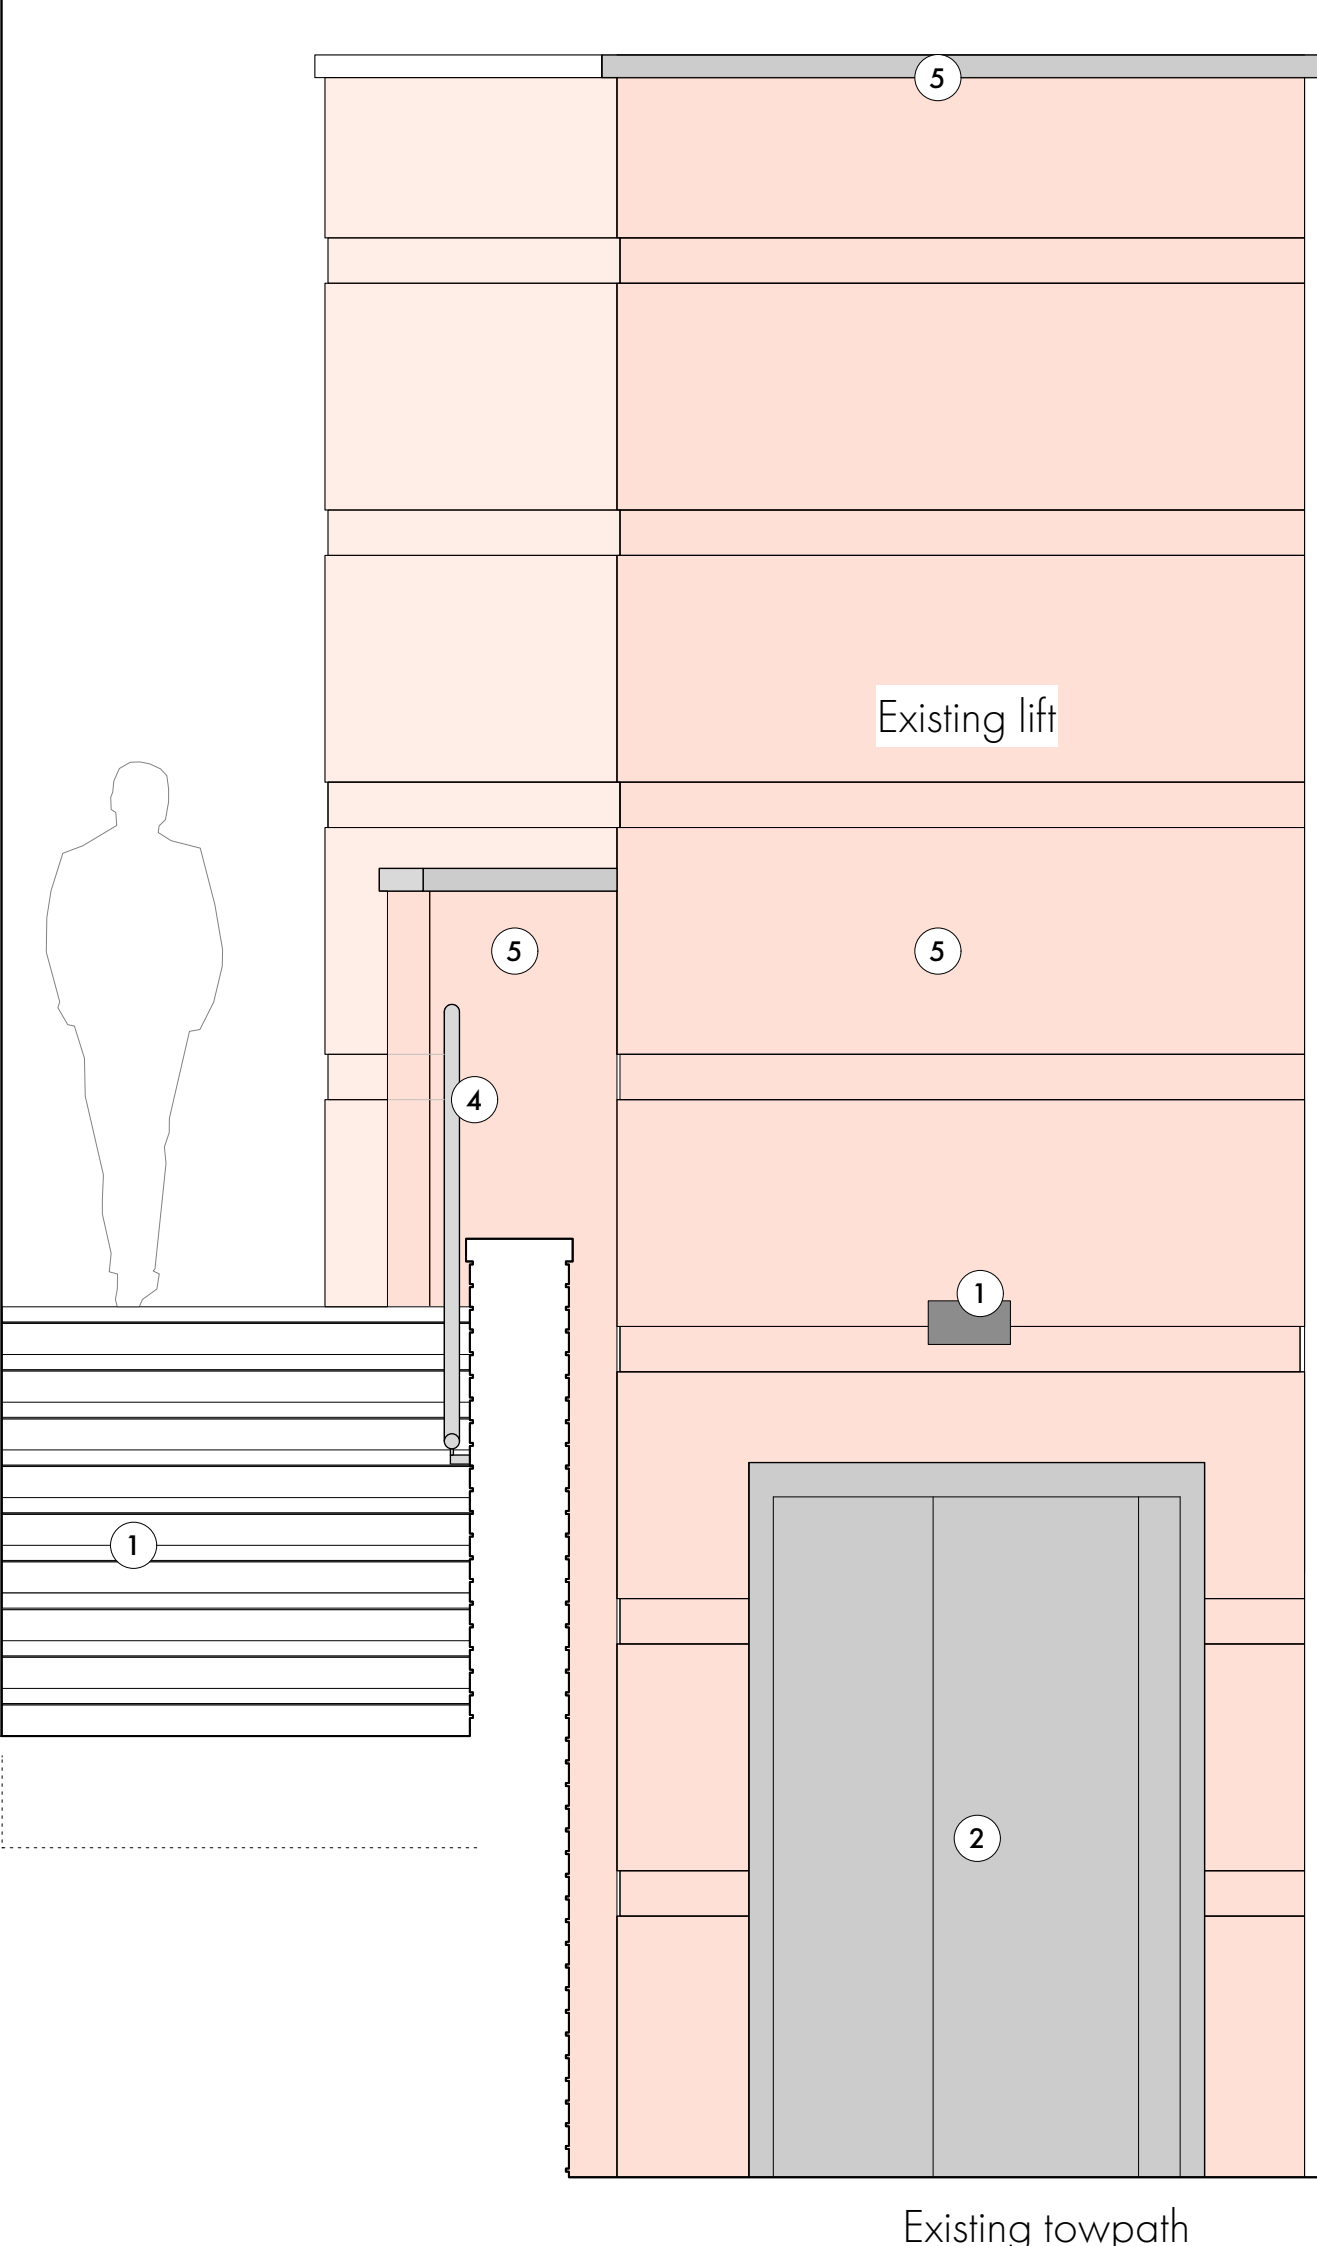


Proposed Stair Section
1:25

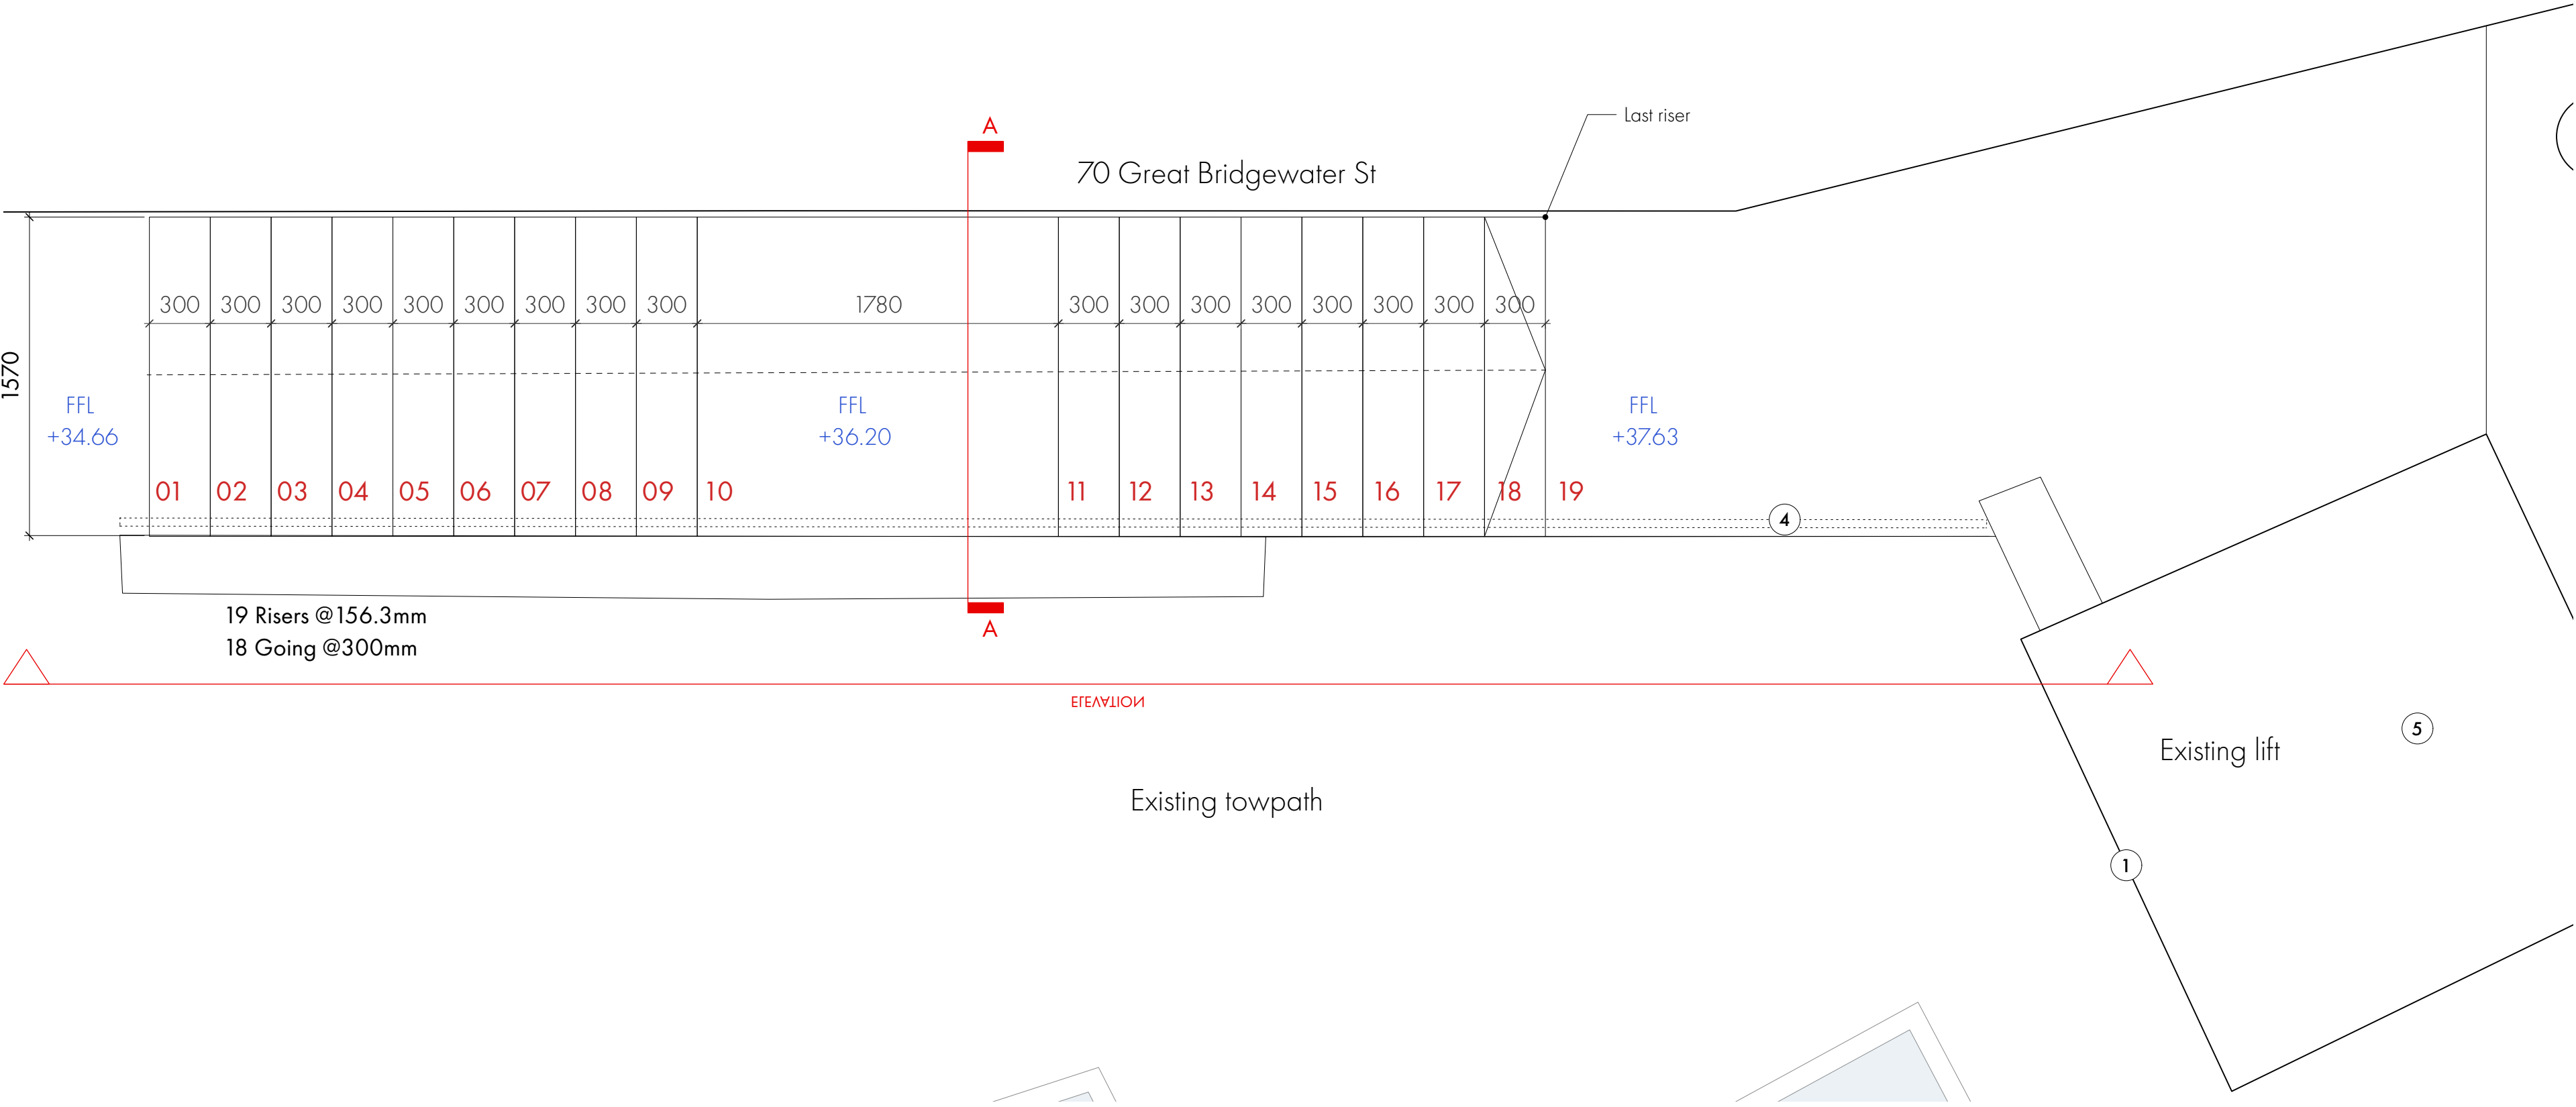

Proposed Stair Plan
1:25

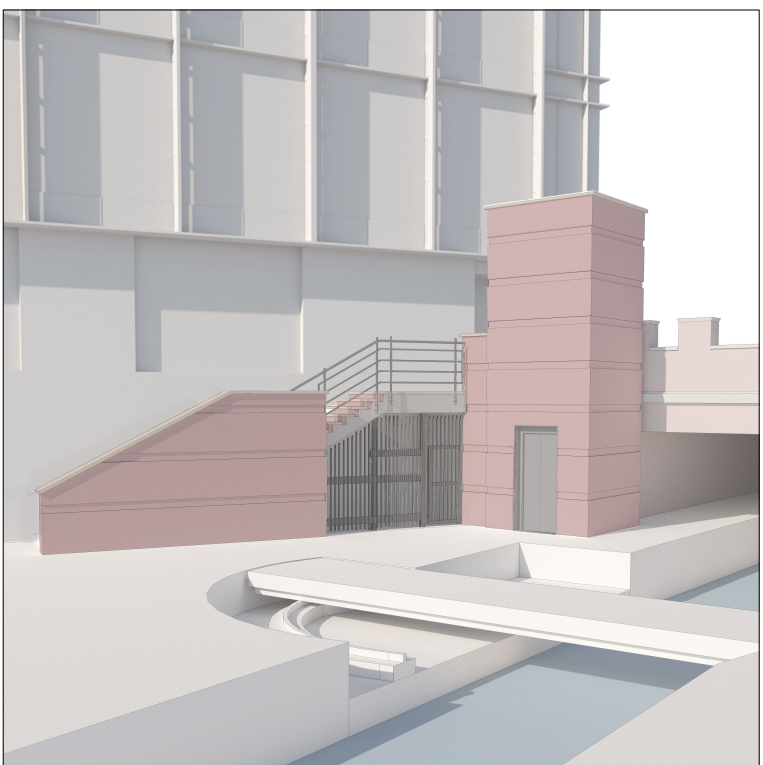

Proposed View 01
1:25

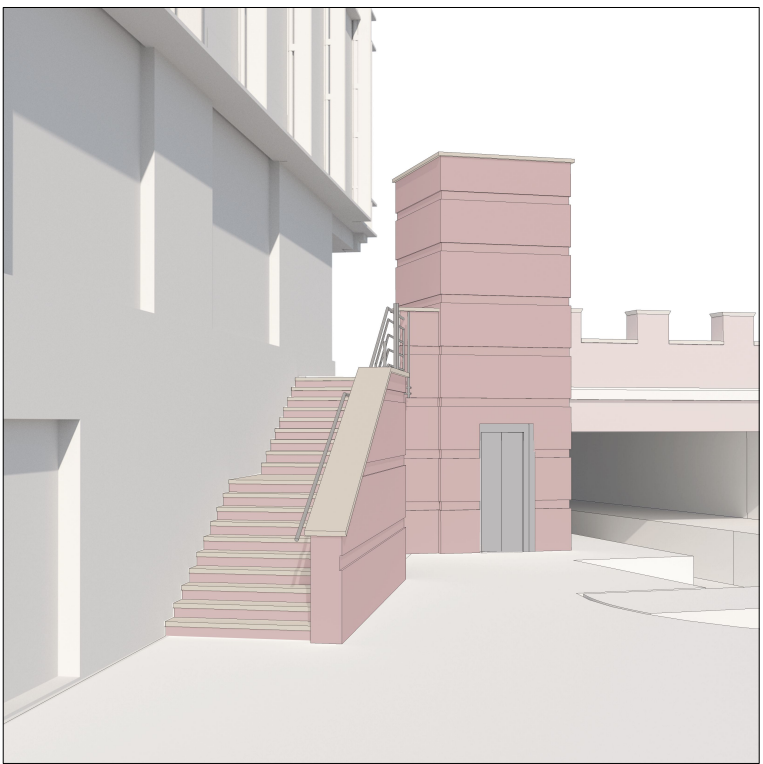

Proposed View 02
1:25

REVISION	DATE	DESCRIPTION
PO1	26/01/24	INITIAL ISSUE
PO2	09/02/24	Steelwork finishes updated
PO3	26/02/24	SCOPE OF PROPOSED AMENDED
PO4	17/04/2024	SCOPE OF PROPOSED AMENDED



- 1 REPLACE LIGHTING TO LIFT (1NO. TO NORTH SIDE, 2NO. TO SOUTH SIDE)
- 2 REMOVE RAILINGS TO LIFT DOOR (AND CAREFULLY STORE AWAY UNDER STAIR ENCLOSURE)
- 3 CLEAN, PRIME AND PAINT UNDERSTAIR RAILINGS – RAL 7021
- 4 CLEAN AND RETAIN GALVANISED RAILINGS AND HANDRAIL
- 5 CLEAN ALL BRICKWORK AND COPINGS INCLUDING REMOVAL OF ANY VEGETATION AND GRAFFITI (INCLUDING HIGH LEVEL OF LIFT ENCLOSURE)

NOTES:
- LIFT ROOF TO BE CLEARED OF ANY DEBRIS.
- WHERE BRICKWORK AND COPINGS ARE MISSING OR DAMAGED, REPLACE TO MATCH EXISTING.
- ALLOW FOR PATCH REPOINTING AS REQUIRED.
- ALLOW FOR ANTI-GRAFFITI COATING TO ALL BRICKWORK.

General Note:
All dimensions to be checked onsite prior to works commencing.
Drawings are for design intent purposes only

All red metalwork to be painted RAL 3032,
All dark metal work to be painted RAL 7021

TENDER ISSUE/ DESIGN INTENT

OMIArchitects

31 Blackfriars Road, Salford, Manchester, M3 7AQ.
+44(0)161 832 3242 / info@omiarchitects.com / www.omiarchitects.com

PROJECT	70 GREAT BRIDGEWATER STREET						
DRAWING	Proposed Stair						
DATE	26/01/24	DRAWN BY	DC	SCALE	Varies @A1		
JOB NO.	1420	DWG. NO.	A 3021				