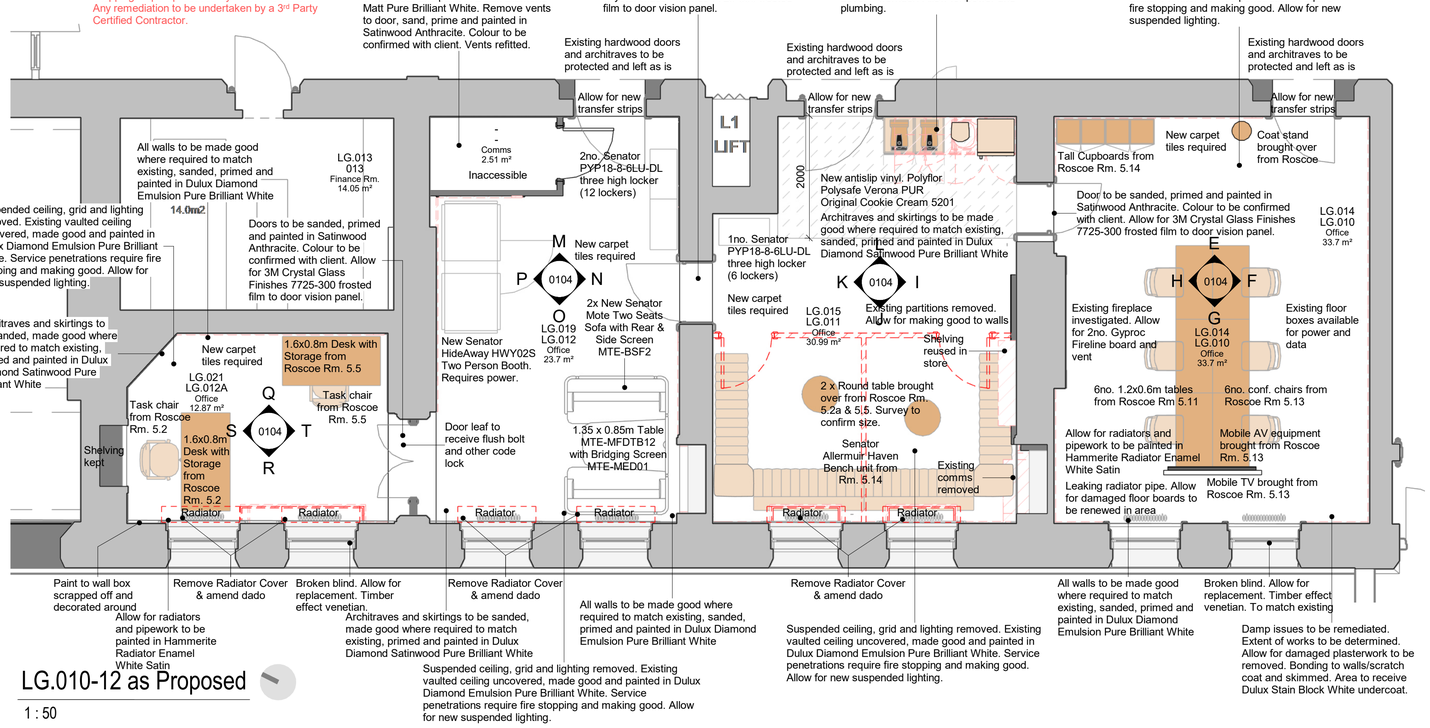

LG.010-12 as Proposed

1 : 50

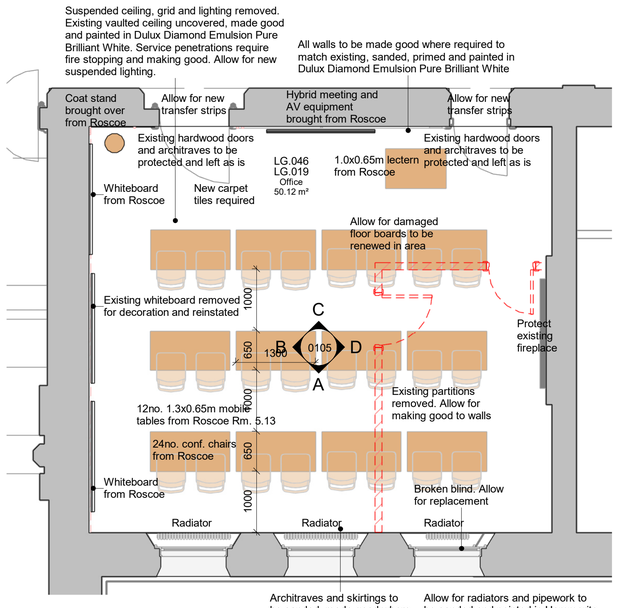

LG.019 as Proposed

1 : 50

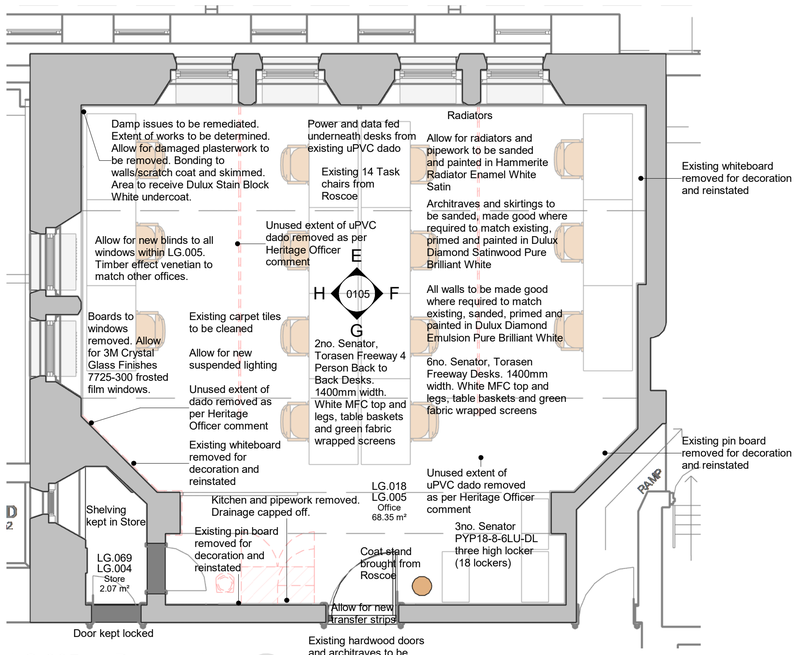

LG.005 as Proposed

1 : 50

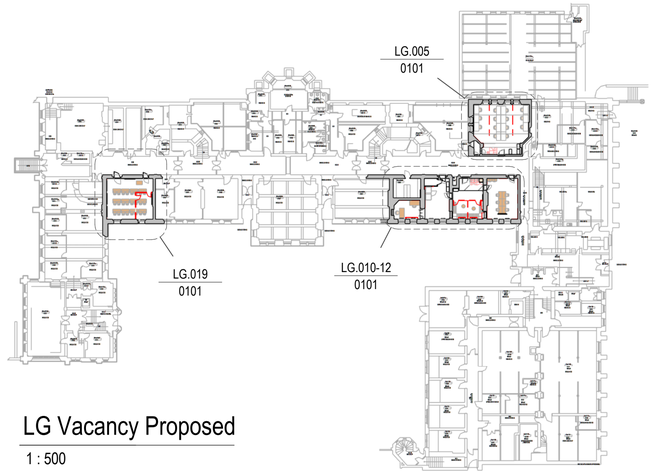

LG Vacancy Proposed

1 : 500

Furniture used from Roscoe

5.13 Room 1 - used furniture
1no. Lectern 1.0x0.65m
6no. Conference Chairs
12no. Mobile Table 1.3x0.65m
Coat stand
1no. Mobile TV
Mobile AV Equipment

5.11 Room 2 - used furniture
1no. Lectern 1.0x0.65m
6no. Mobile Table 1.3x0.65m
24no. Conference Chairs
Coat stand

5.2- used furniture
1no. 1.6x0.8m Desk with Storage
1no. Task chair

5.2a- used furniture
1no. 1 Round Table

5.14- used furniture
4no. Senator Allermuir Haven Bench unit
Tall Cupboards (Numbers to be confirmed)
Sideboard, 2no. coffee machines

5.5- used furniture
1no. Round Table
1no. Desk with Storage 1.6x0.8m
1no. Task Chair

Level 5 - Corridor
Fridge and water cooler

NOTES

1. Do not scale from this drawing.
2. All measurements are in millimetres unless stated otherwise.
3. This drawing is to be read in conjunction with the specification and all relevant Architectural, Electrical, Mechanical and Structural drawings.
4. (c) University of Manchester this drawing must not be reproduced without permission.
5. Directorate of Estates and Facilities to be notified of any discrepancies.

0 1m 2m 4m

1:50 @ A1

Floor Finishes

Vinyl
Polyflor Polysafe Verona PUR
Original Cookie Cream 5201

Carpet Tiles
Gradus Jet Stream 06506
LRV 3.56

Note:
Fire remedial works required to any breaches in fire compartment walls and soffits. Works to be undertaken in line with Fire Stopping Report produced by Recom Solutions. Any remediation to be undertaken by a 3rd Party Certified Contractor.

Rev	Description	Date	By	Auth
P11	Room elevations added.	29-05-24	JL	JL
P10	Fire remedial note added.	20-02-24	JL	JL
P09	Boxing and radiator covers removed.	06-02-24	JL	JL
P08	Coat stands updated.	30-01-24	JL	JL
P07	Furniture updated.	24-01-24	JL	JL
P06	AV removed from LG.018	10-01-24	JL	FW
P05	Pods amended as Stakeholder comments. Whiteboards and lockers added.	10-01-24	JL	FW
P04	Room numbers updated.	08-01-24	JL	FW
P03	Roscoe furniture added. Comms cabinet removed. Senator furniture specified.	19-12-23	JL	FW
P02	Furniture updated. Notes added.	07-12-23	JL	FW
P01	First Issue. Issued for Comment.	02-11-23	JL	FW

MANCHESTER 1824
The University of Manchester
Directorate of Estates and Facilities
Beyer Building
The University of Manchester
Oxford Road
Manchester
M13 9PL

HALLIDAY MEECHAM ARCHITECTS
Halliday Meecham Architects Limited
111 Piccadilly Manchester M1 2HY
+44 (0)161 661 5566
4 Devonshire Street London W1W 5DT
+44 (0)203 440 5175
hma@hallidaymeecham.com
www.hallidaymeecham.com

Drawing Status
CONSTRUCTION

Project
John Owens Occupation - 5668

Building Name
The John Owens Building

Building No.
001AA

Site Name
Oxford Road

Sub Site Name
Old Quadrangle

Drawing Title
John Owens B1 as Proposed

PM	Drawn	Checked	Authorised
ME	JL	FW	HMA

Scale @A1	Date	Date	Date
1:50	02-11-2023	02-11-2023	02-11-2023

Drawing Number
5668-HMA-JO-ZZ-DR-A-0102

Revision
P11

Original Drawing Paper Size 841mm x 594mm

30/05/2024 14:29:29
C:\Users\jl\oydDocuments\5668-HMA-JO-ZZ-M3-A-00001_P01 - John Owens_jl@hallidaymeecham.com.rvt