
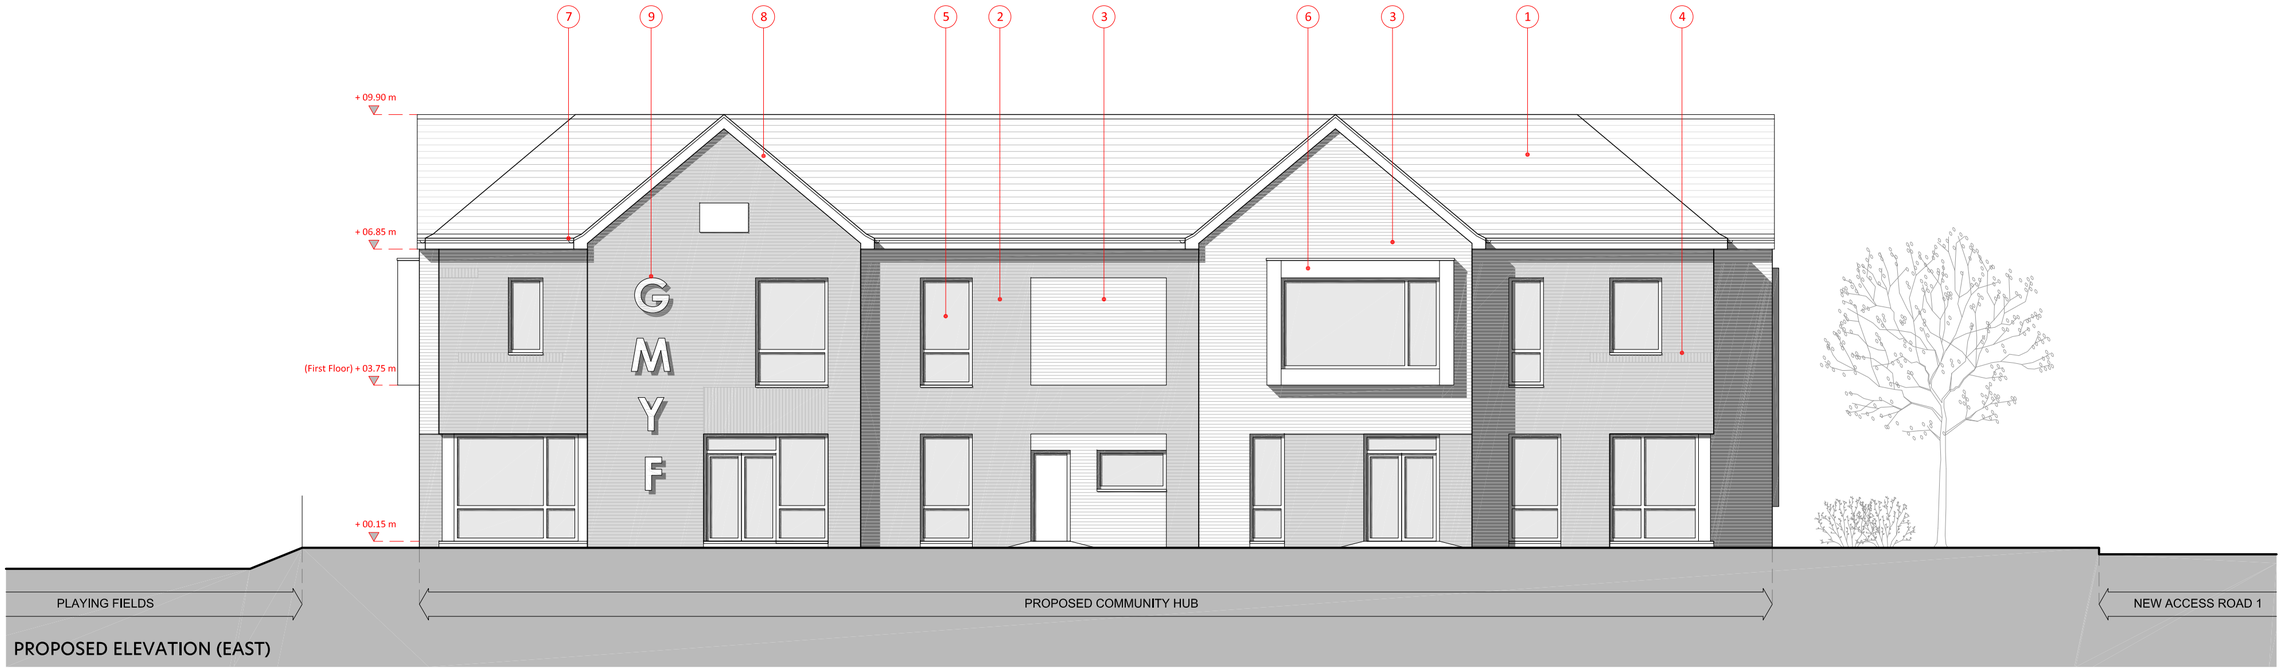


PROPOSED ELEVATION (EAST)

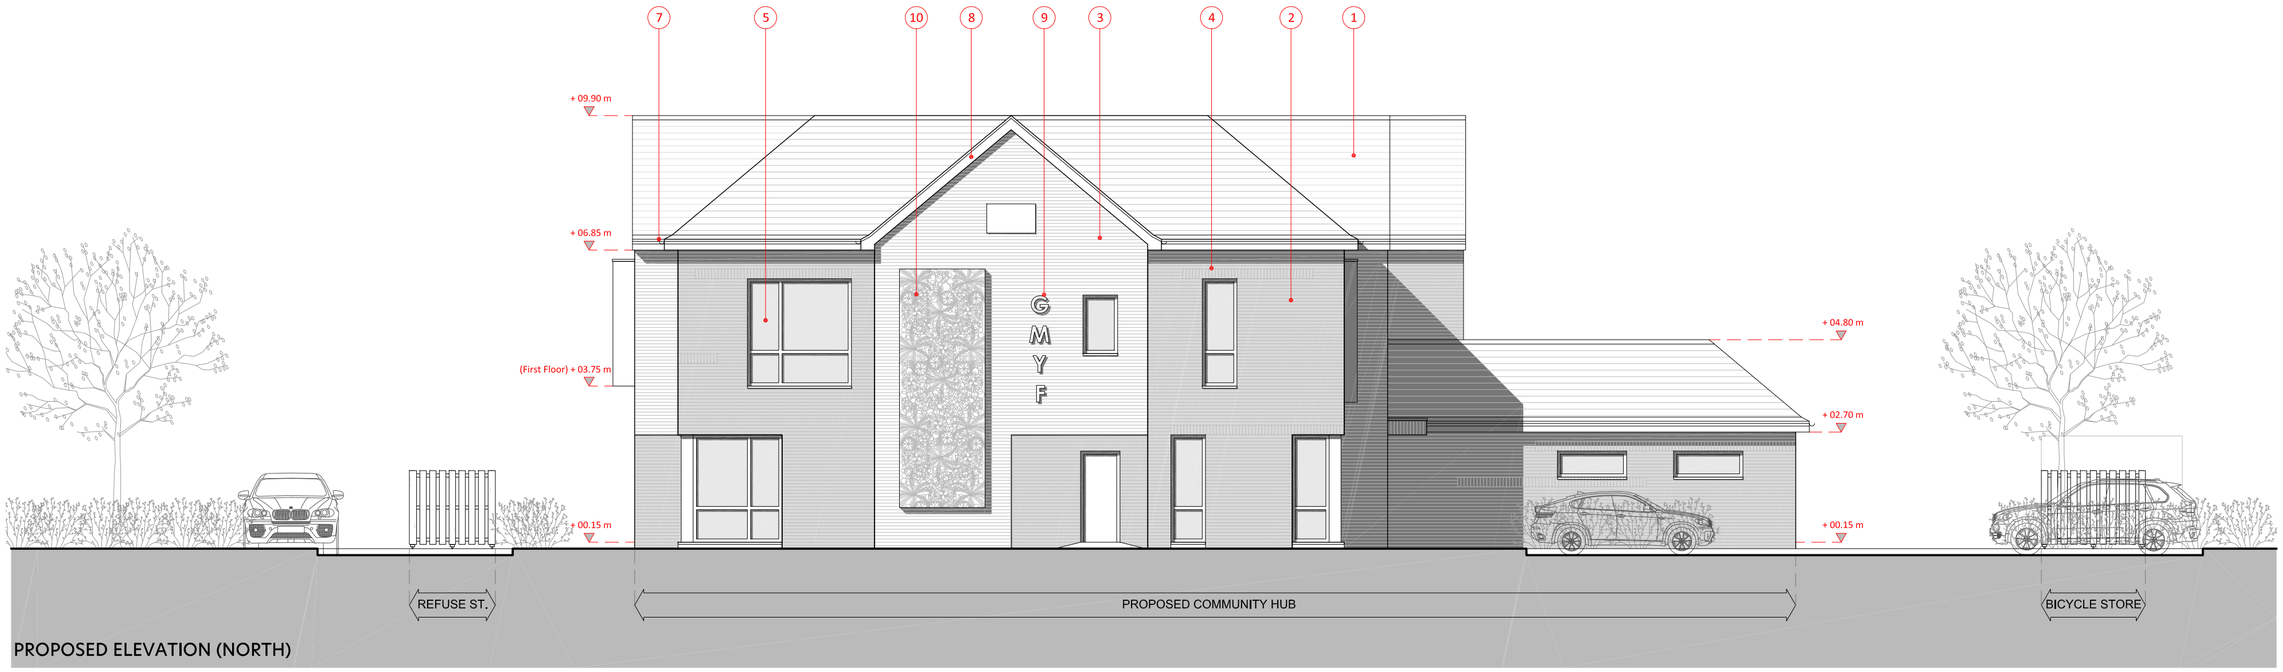

PROPOSED ELEVATION (NORTH)

Materials:

1. Artificial slate ('Marley Edgemere'), or similar and approved by the LPA.

2. Primary facing brickwork, including for areas of feature projecting banding ('Wienerberger Old Eccleston Blend' brick, size 215 x 102.5 x 65mm), or similar and approved by the LPA.

3. Secondary facing brickwork to provide visual contrast ('Wienerberger Cinnabar Red Multi' brick, size 215 x 102.5 x 65mm), or similar and approved by the LPA.

4. Soldier course brickwork detailing ('Ibstock Mint Glazed' brick, size 215 x 102.5 x 65mm), or similar and approved by the LPA.

5. PPC aluminium double glazed window and door system (colour: black), or similar and approved by the LPA.

6. Projecting oriel window with PPC aluminium cladding (colour: dark blue, to match GMYF brand).

7. Deep capacity 117mm diameter half-round gutters, plastic, discharging to 68mm diameter downpipes, including brackets and ancillary fittings (colour: black), or similar and approved by the LPA.

8. 10mm soffit boards, uPVC, (colour: black), extending over brick leaf, depth as required. 18mm fascia boards, uPVC, (colour: black), depth to suit roof pitch and overhang, or similar and approved by the LPA.

9. Proposed new signage; non-illuminated acrylic lettering/logo (colour: white lettering to "GMYF"; colours to match "GMYF" logo) with aluminium dibond backing, fixed back to the building, or similar and approved by the LPA.

10. Living wall system ('ANS Aluminium Tophat Build-up System'), or similar and approved by the LPA.

Scale
0 1 2 3 4m
1:100 @ A2

Notes

Figured dimensions are to be used in all case.

Dimensions should not be scaled from drawing unless for planning application purposes.

Land Registry and ownership boundaries are produced by Studio KMA using all reasonable endeavors. Studio KMA cannot be held responsible for scale discrepancies in plans supplied by others.

Any discrepancies in dimensions should be clarified with the Architect at the address below prior to commencement of the works.

No deviation from this drawing will be permitted without the prior written consent of the Architect.

This drawing is to be read in conjunction with all the relevant Mechanical and Electrical drawings.

This drawing is to be read in conjunction with the relevant Structural Engineer's drawings, structural calculations and recommendations.

This drawing is to be read in conjunction with the relevant Fire Safety Strategy drawings.

Please note that the use of any quantification data is done so at the users own risk.

This drawing is the copyright of Studio KMA and to be returned to the Architect on completion of the contract. The drawing should not be reproduced without the written permission of Studio KMA.

Revision Notes

Rev	Date	Revision Description	Drawn	Checked
P1	22.11.23	Initial Issue	CTW	AT

KMA

Project Name
Gorton
Mount Road

Drawing Title
Proposed
Elevations (East and North)

Drawing Number
GMR-KMA-XX-XX-DR-A-7101

Project Number	Status	Revision
T1182	A3 Planning	P1

Drawn by	Authorised by	Date
CTW	AT	22.11.23

Studio KMA
Clarence Arcade | Stamford Street | Ashton-under-Lyne | OL6 7PT
T: 01457 873163
E: info@studiokma.co.uk www.studiokma.co.uk