


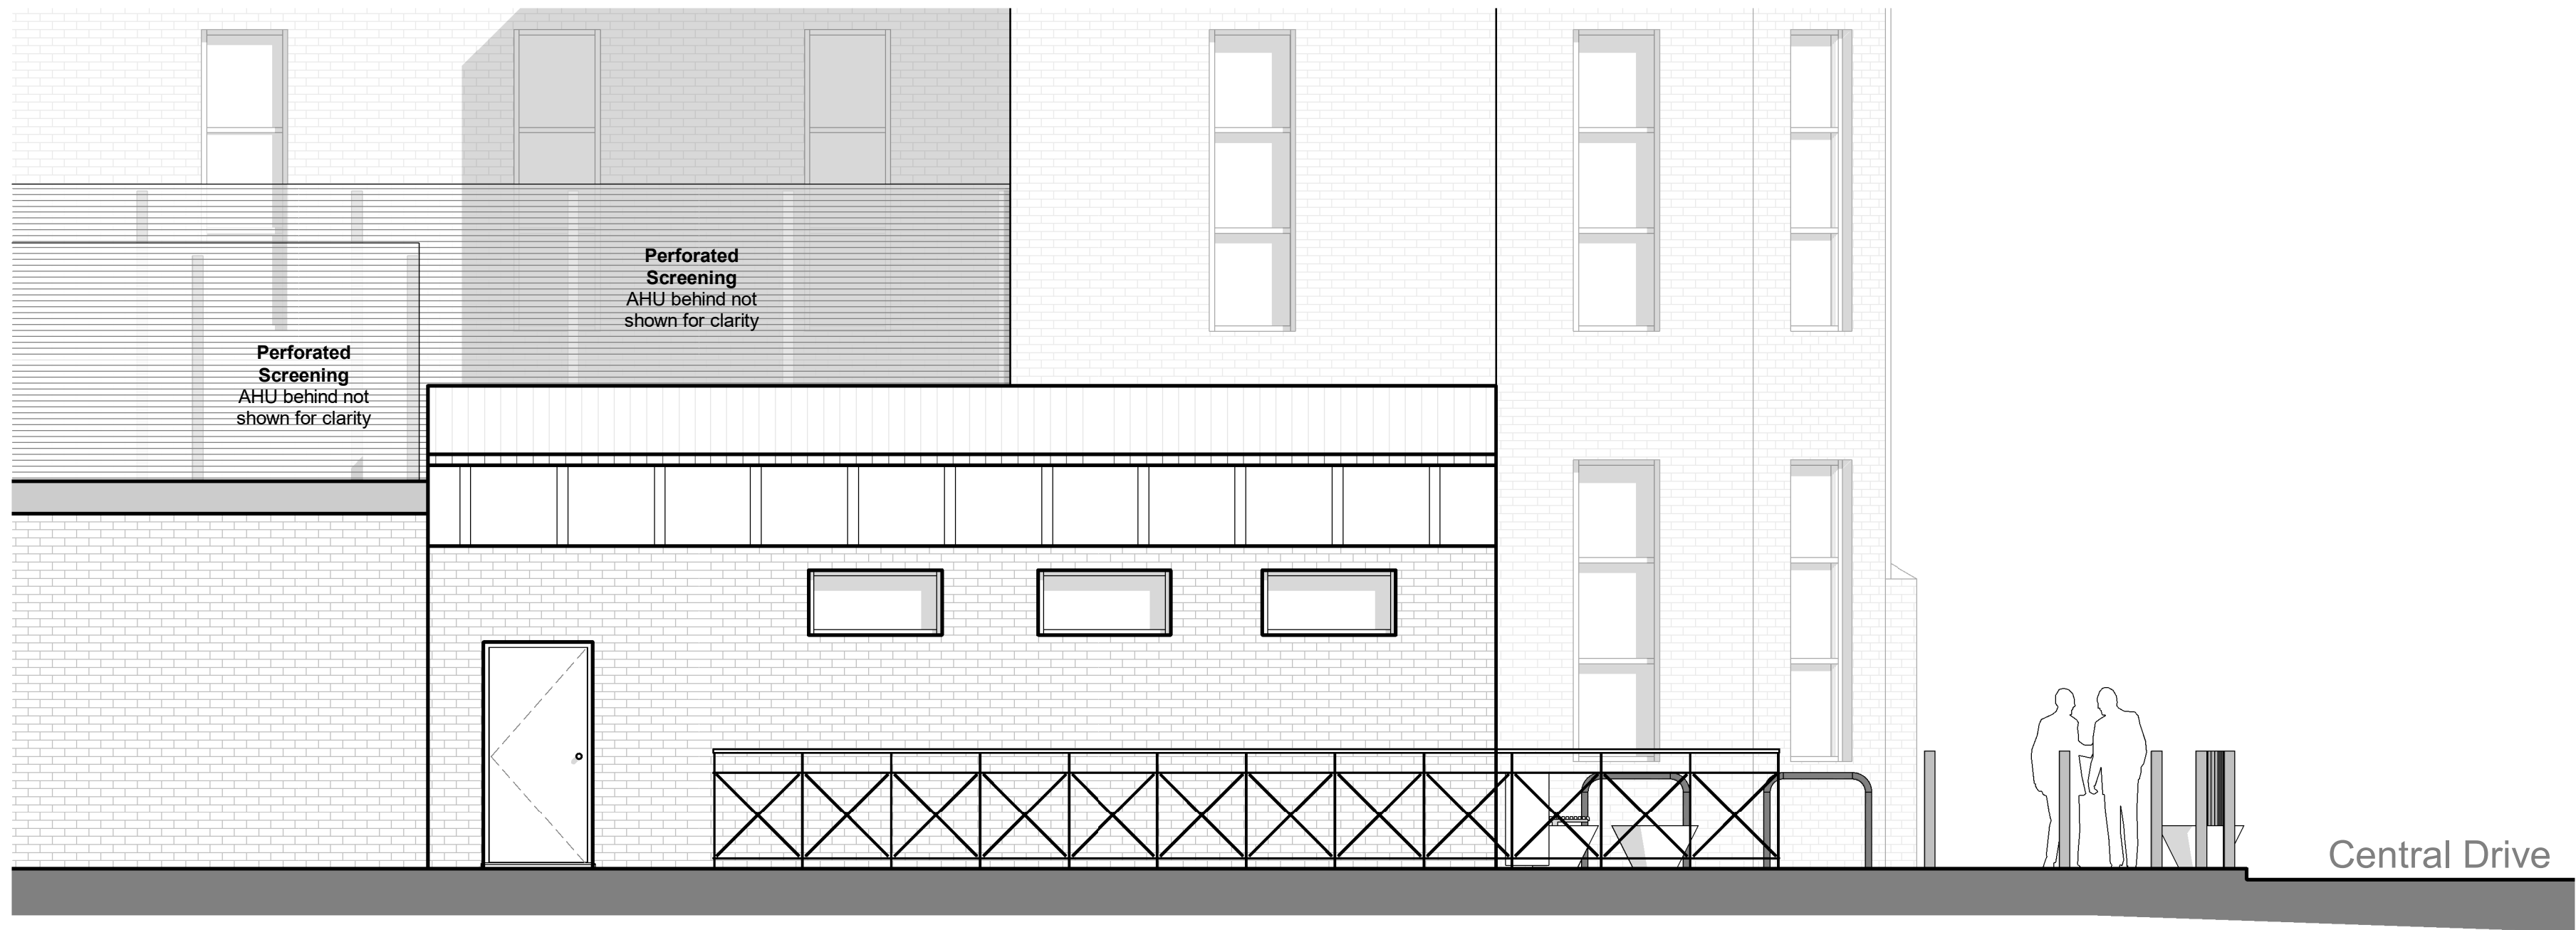

1 Existing East Facing Elevation
1 : 50 Ref Sheet: 9010



2 Existing South Facing Elevation
1 : 50 Ref Sheet: 9010

