


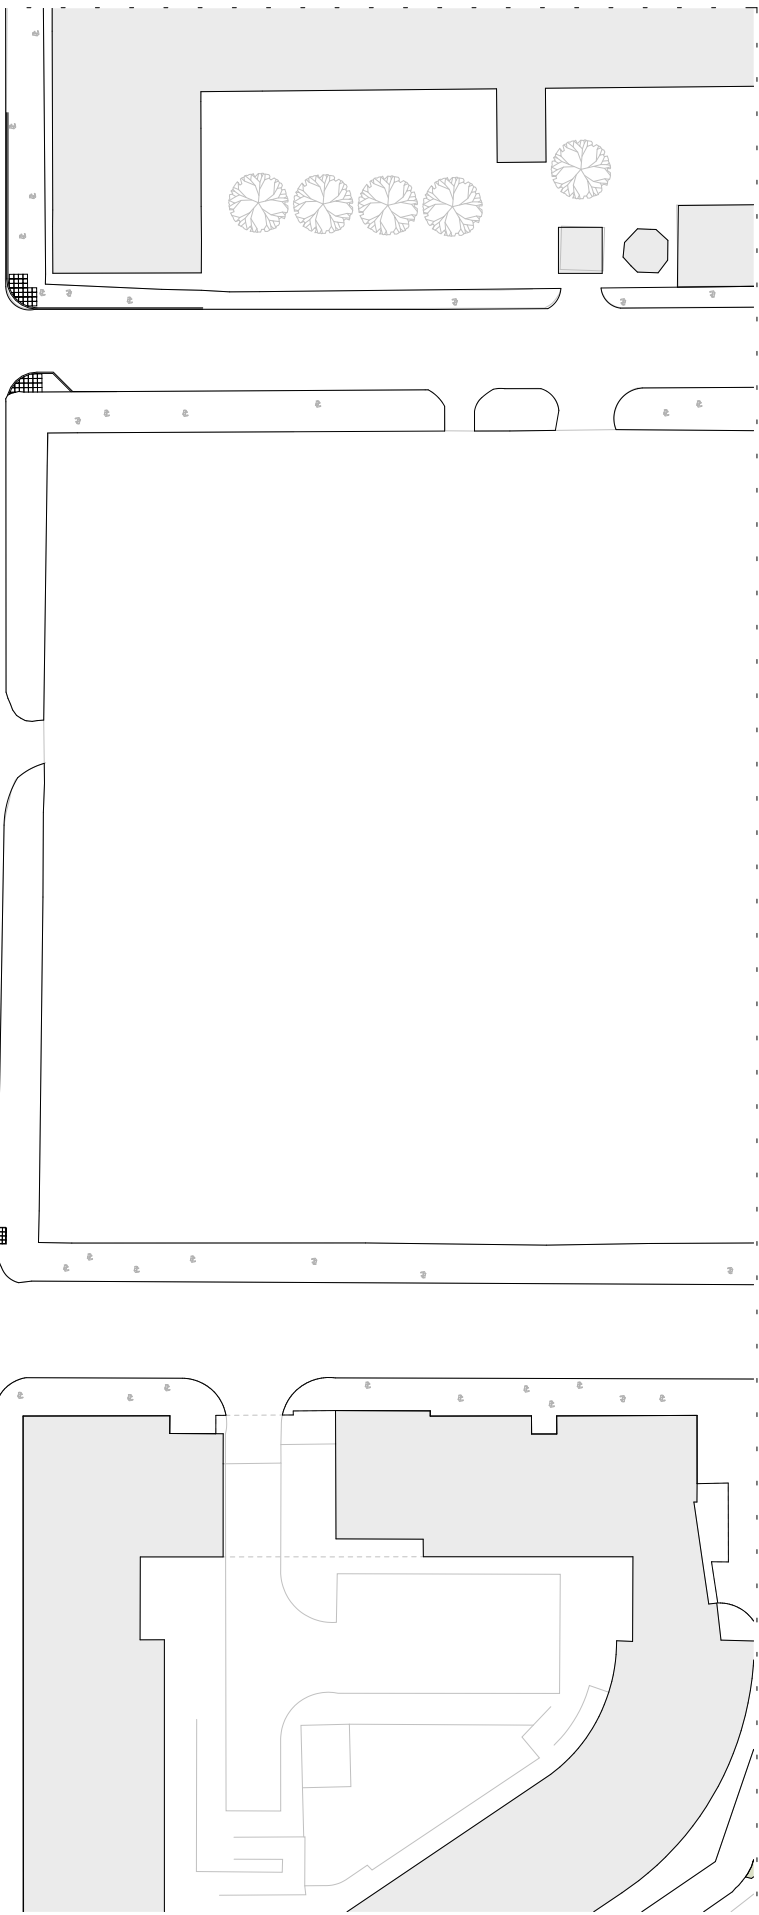

Planning boundary

Co-living Apartments

1 Bed Apartment

2 Bed Apartment

Studio Apartment

3 Bed Apartment

4 Bed Apartment

5 Bed Apartment

Amenity/ Circulation

Core

Amenity/Entrance

Retail/Restaurant

Storage/Parking/Corridor

Office/Study

Plant/BOH

First Street South		10266-Z0-A-G100-PL-02-99001	
PLANNING		June 2024	P04
GA Site Plan - Second Floor Plan		10266	1 : 750@ A3
<div><div><div>simpsonhaugh</div><div>Manchester +44 (0)161 835 2345</div></div><div><div>London +44 (0)20 7549 4000</div></div></div>			

© SimpsonHaugh and Partners 2019