






NOTE:

KEY:  
UNIT DEMISE AREA

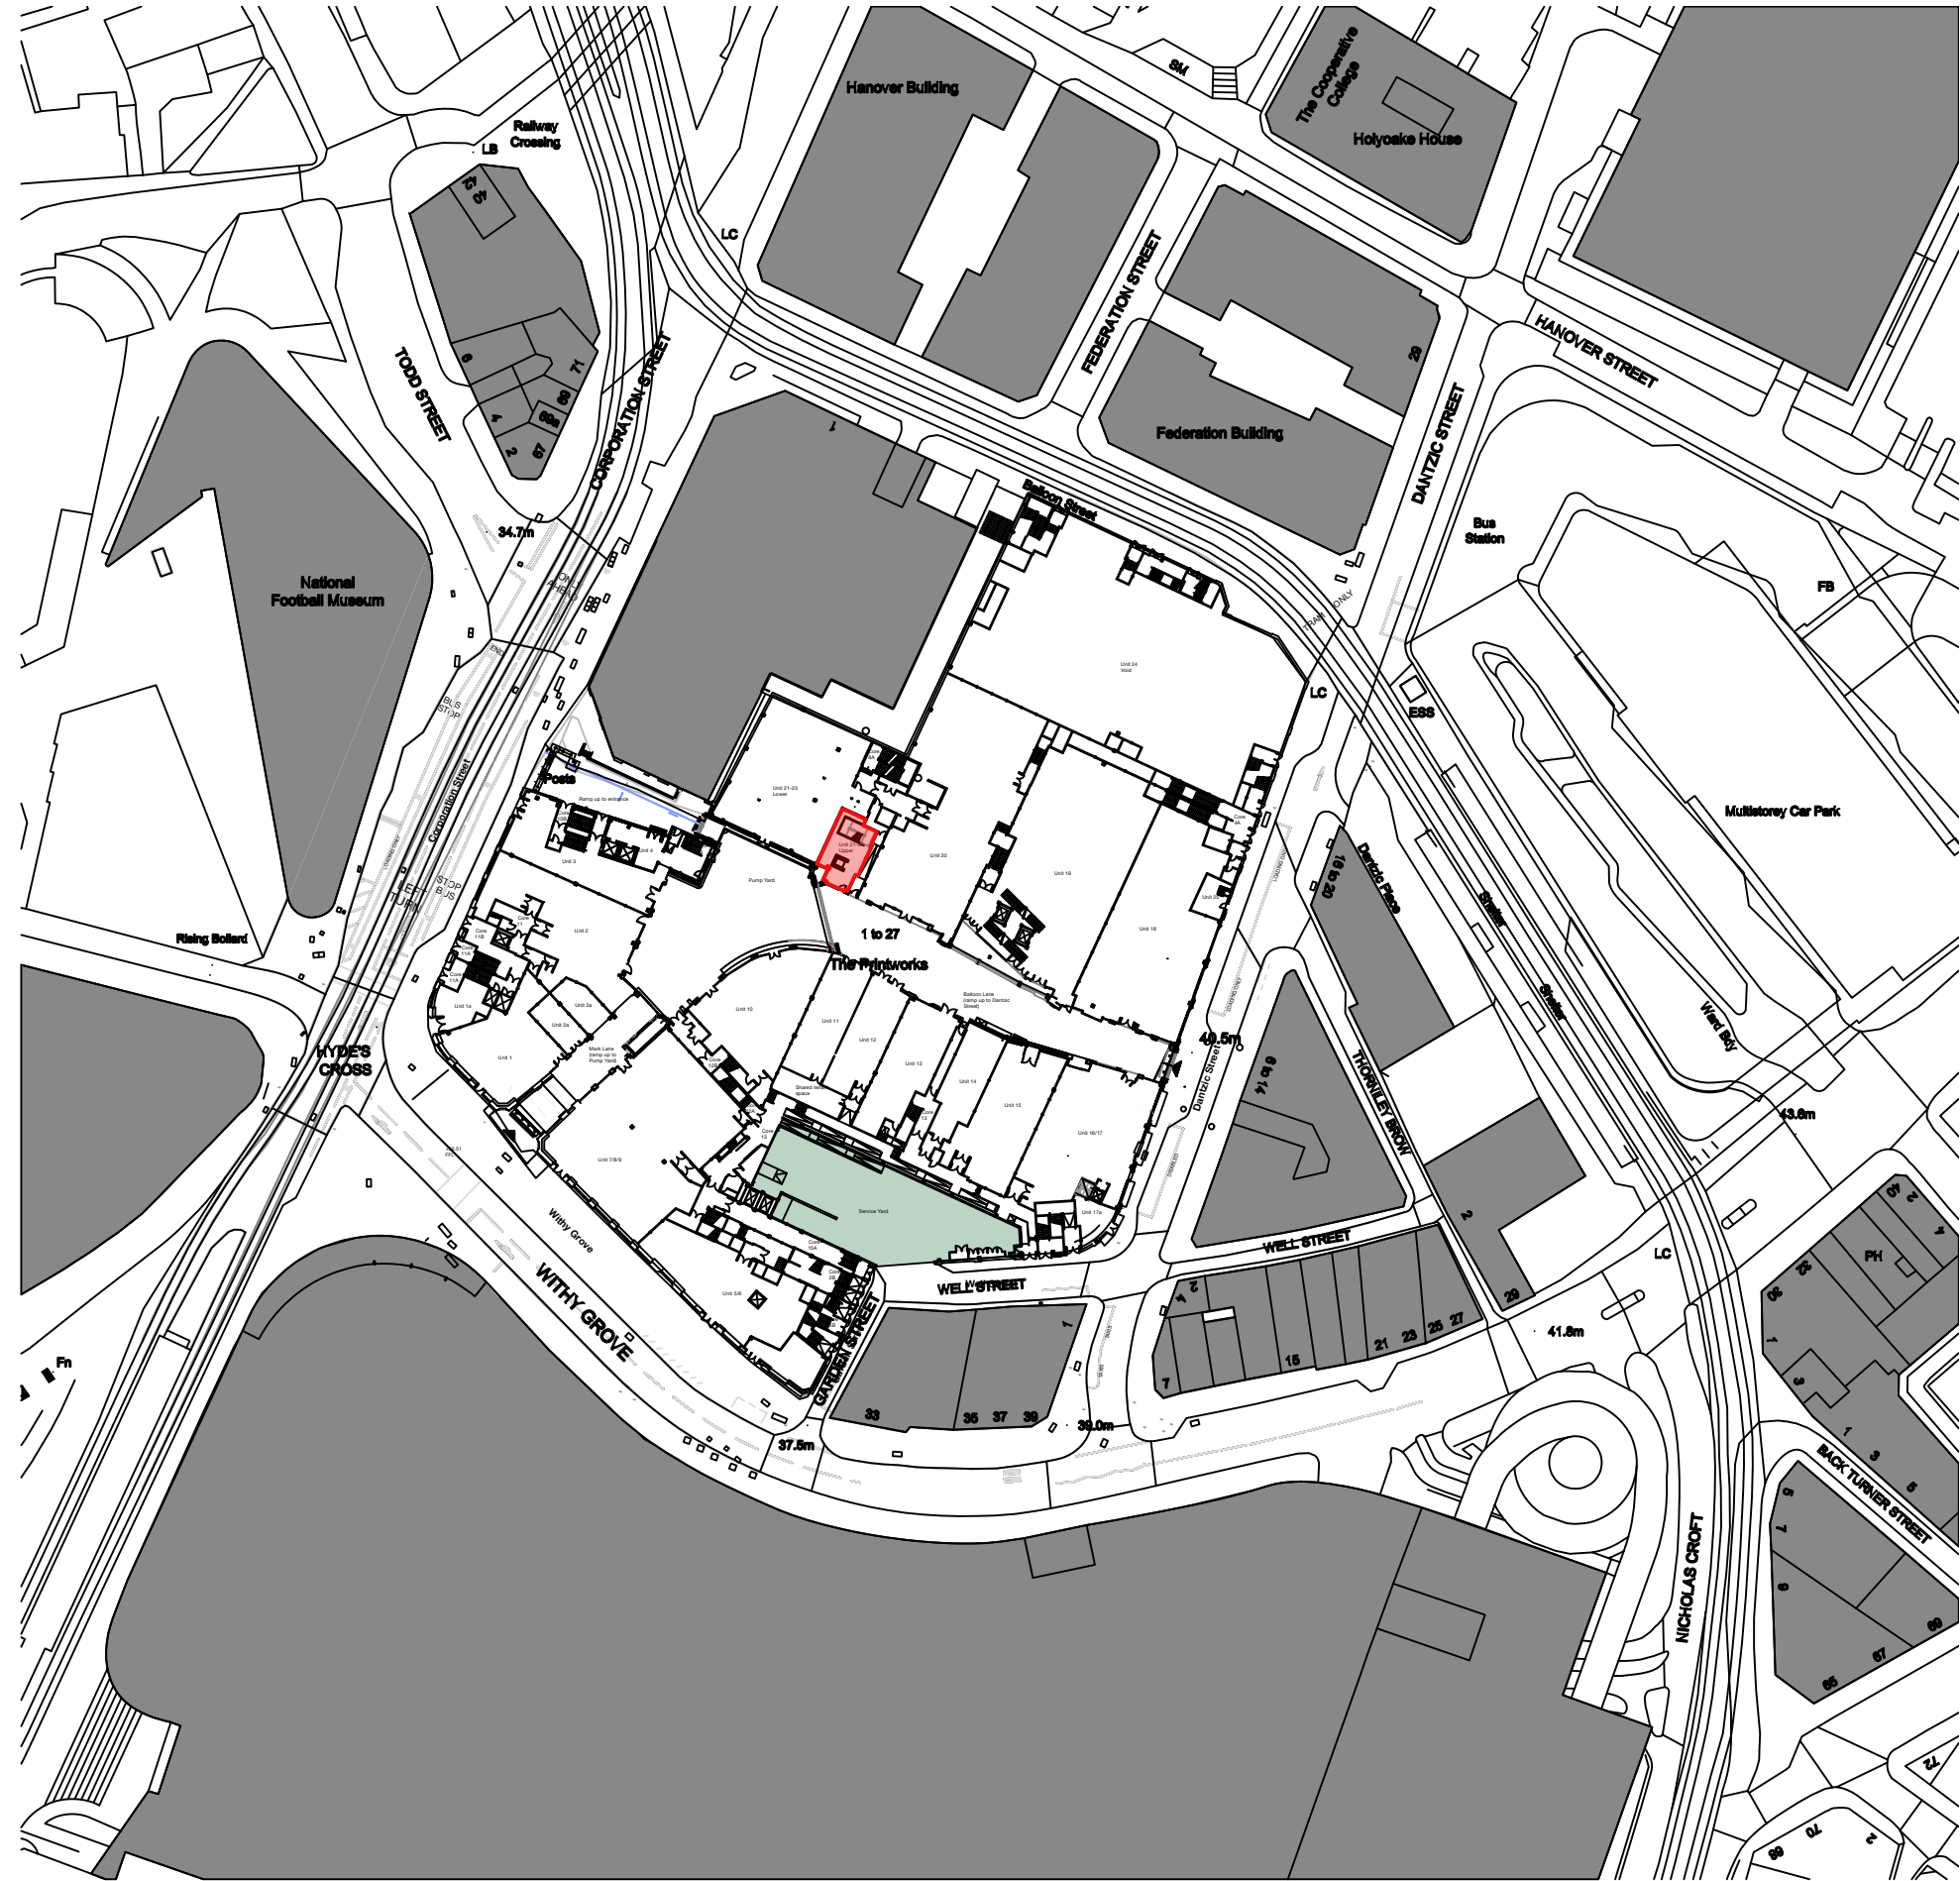

1 LOCATION PLAN  
Scale: 1:1250

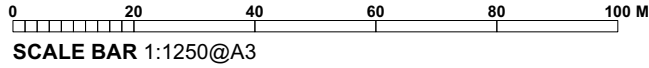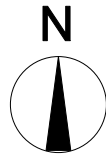

A 05.06.24 SCALE AMENDED SW  
- 04.06.24 ISSUED FOR INFORMATION SW

REV: DATE NOTES DRAWN BY:

**Decon.**  
5-6 Charlotte Road, London, EC2A 3DH

| CONCEPT | LEASE | PLANNING/<br>TENDER | FOR SITE | AS BUILT |
|---------|-------|---------------------|----------|----------|
|---------|-------|---------------------|----------|----------|

PROJECT: UNIT 22, THE CHASE  
PRINTWORKS MANCHESTER  
TITLE: LOCATION PLAN

DWG NO. DCN-2311-PL-001

DRAWN BY: SW REVISION: A

DATE: 04.06.24 SCALE: 1:1250 @ A3

THIS DRAWING IS NOT TO BE SCALED. ALL DIMENSIONS TO BE CHECKED ON SITE  
Figured dimensions only to be used. This drawing is subject to and protected by the provision of the copyrights acts. Any discrepancies or queries to be notified immediately. All dimensions to be verified on site