


CLYDE ROAD STREETSCAPE ELEVATION 1:100

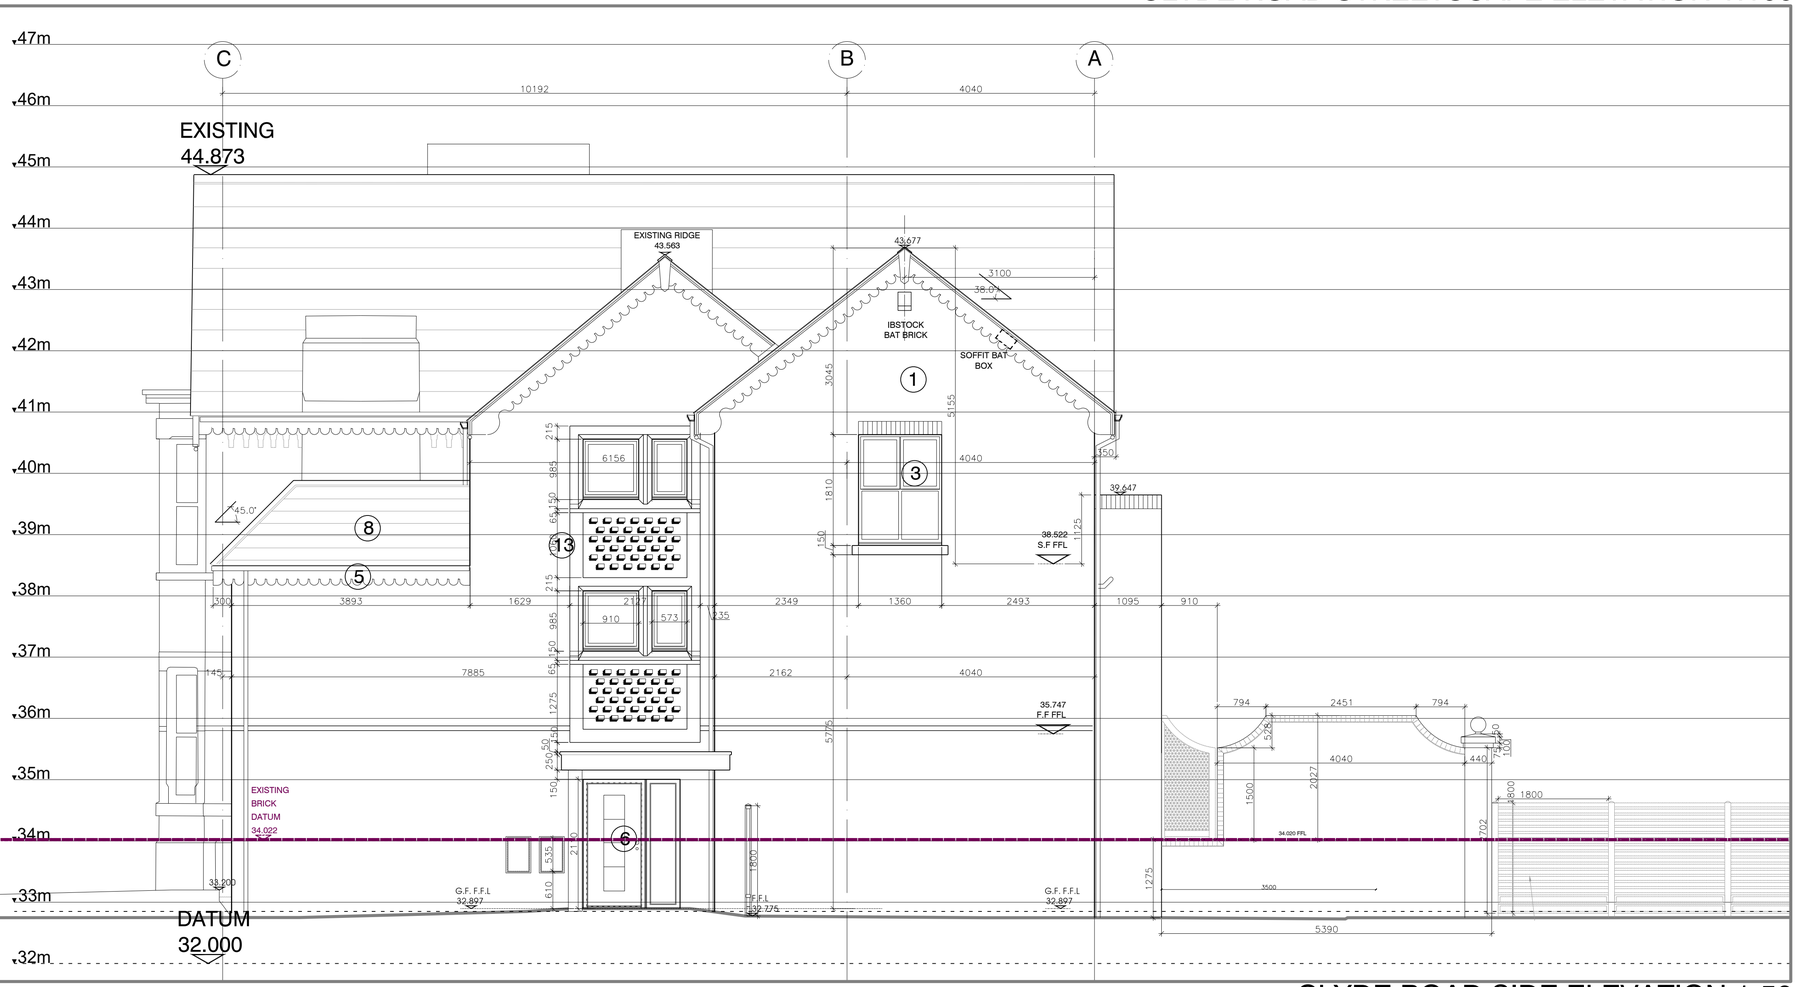

CLYDE ROAD SIDE ELEVATION 1:50

Where dimensions are not given,drawings must not be scaled and the matter referred to the Architect. In the event of any detail or dimensional conflict between drawings, the matter must be referred to the Architect for clarification. Do not scale from this drawing.

This drawing is not to be copied or disclosed by or to any unauthorised persons without the prior written consent from Urbane Forms Ltd .

Notes

G	HOUSE 5 ENTRANCE RAILING ADDED	09,02,24 JA
F	IBSTOCK AND SOFFIT BAT BOXES ADDED	06,02,24 JA
E	CONSTRUCTION ISSUE	12,11,23 JA
D	BUILDING REGULATION ISSUE	22,10,22 JA
C	AMENDED TO REFLECT PLANNING OFFICER'S COMMENTS	04,08,20 JWB
B	AMENDED TO ARBORICOLOGIST REPORT	11,06,19 JWB
A	CLYDE ROAD STREETSCAPE PRODUCED AS REQUESTED BY PLANNERS	07,05,19 JWB

Status - CONSTRUCTION

Drawn - JA

Date - 22,10,2022

Scale @ A1 - 1:100 &1:50

Review - Review

Client - WILMSLOW ROAD INVESTMENTS

Project - RESIDENTIAL DEVELOPMENT
CLYDE COURT,CLYDE ROAD,
MANCHESTER

Drawing Number - **18004,(0-)42G**
CAD File

Drawing Title - CLYDE RD STREETSCAPE ELEVATION
CLYDE ROAD SIDE ELEVATION

URBANE forms
architects
designers
project
managers
58 Leamington Close
Warrington
WA5 3PY
T : +44(0)1925 711061
E : info @urbaneforms.com
www.urbaneforms.com