
1 : 50 @ A1

0m 1m 2m 3m 4m

This drawing is for the purpose of achieving local authority planning approval only. MOJO Architecture Ltd © Copyright 2023. This design and drawing is the copyright of MOJO Architecture Ltd and shall not be reproduced in any form, or modified in whole or part without written consent.

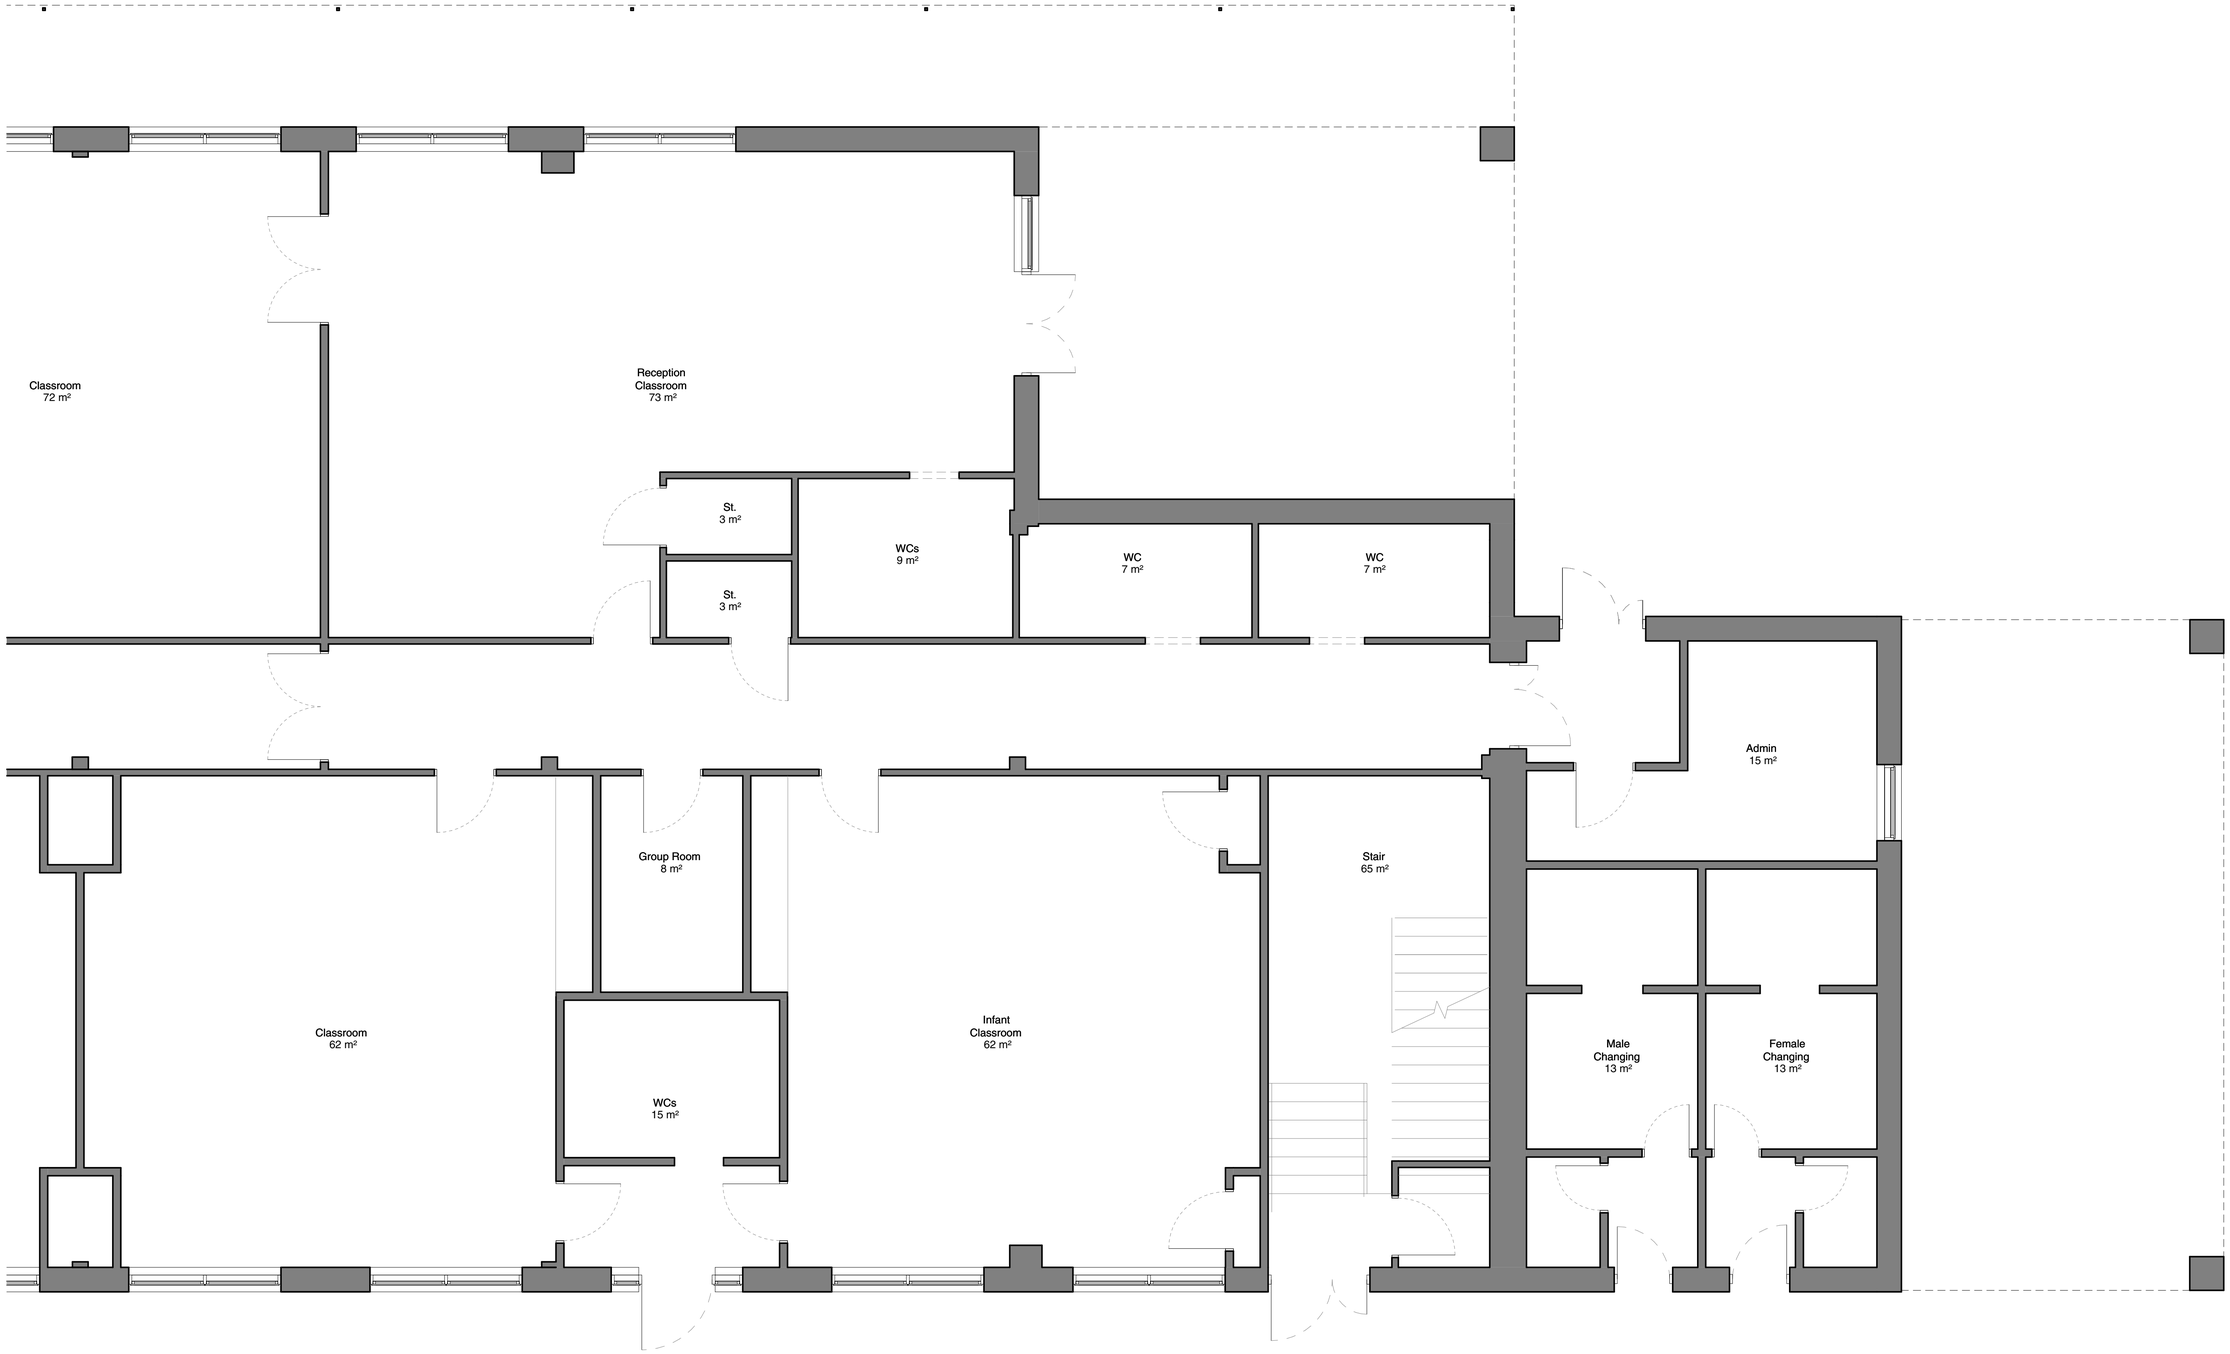

Existing GA - Level 00

Unity Primary School

Rev. P01

2024-05-23

24020-MOJO-01-00 -DR-A- PL1001

MOJO

mojo-architecture.com
info@mojo-architecture.com
0161 818 8840