This drawing is protected by copyright and the information contained therein is the property of William McCall.
The drawing must not be copied and the information contained therein may not be used or disclosed without written permission of and in the manner permitted by William McCall.

0 1 2 3 4 5M
Scale 1:50@ A1
0 1 2 3 4 5 6 7 8 9 10M
Scale 1:100@ A1

Proposed Front Elevation

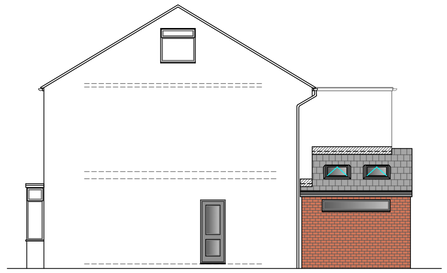

Proposed Side Elevation

Proposed Rear Elevation

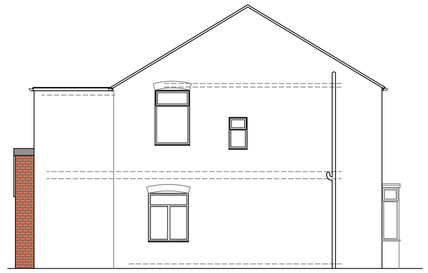

Proposed Side Elevation

1:100

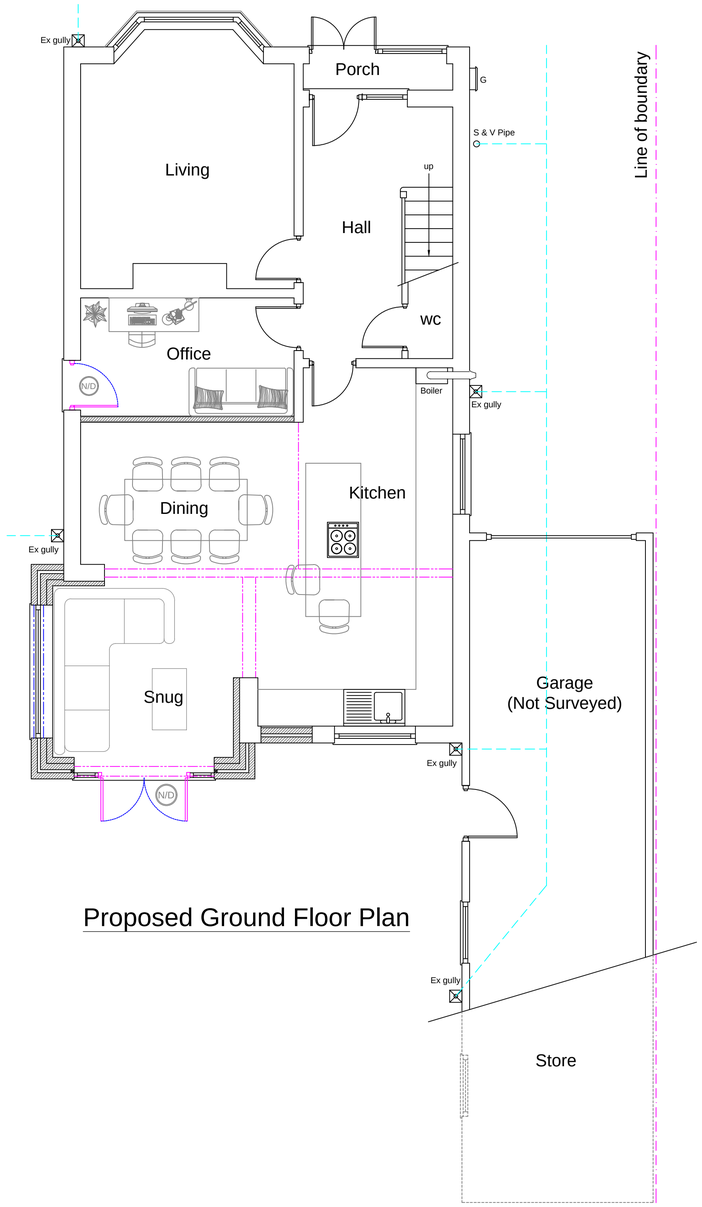

Proposed Ground Floor Plan

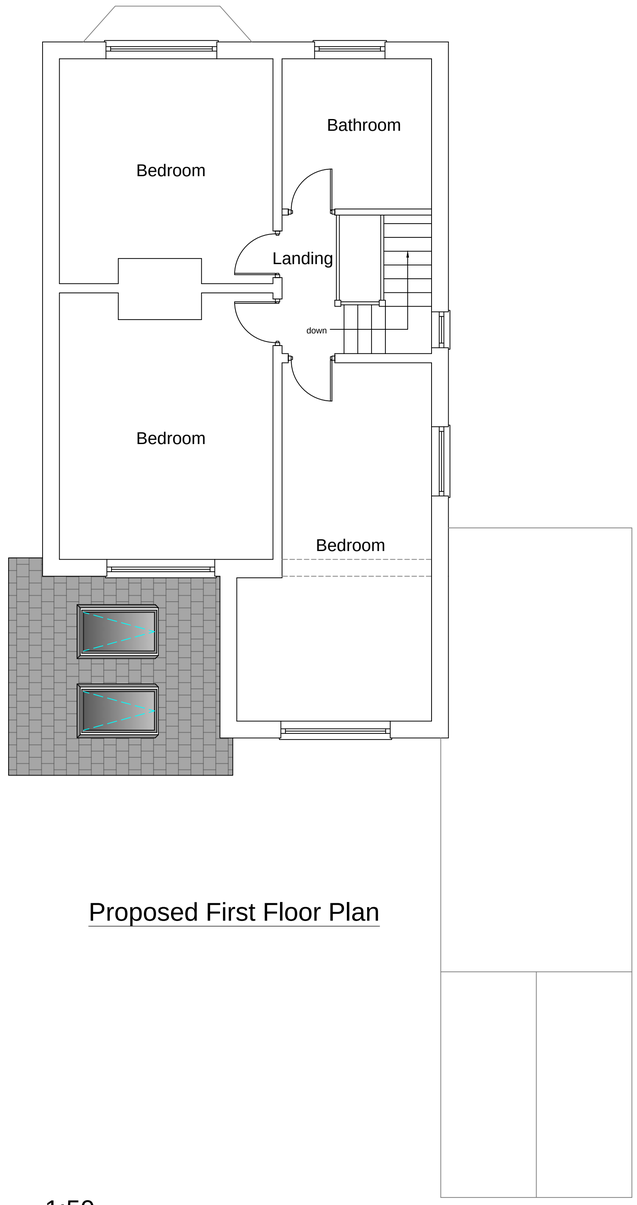

Proposed First Floor Plan

1:50

Stage :-	Householder Planning
Project Title :-	Proposed Single Storey Side/Rear Extension
Drawing Title :-	Proposed Plans & Elevations
Client :-	Mr & Mrs Tarozzi
Drwg No :- 01/24/07HP	2 of 3
Date :-	Jan '24
Rev :-	
Scale :-	1:100 & 1:50@A1
Drawn:-	SCM
Checked :-	
Site Address :-	85 Henwood Road, Didsbury, Manchester, M20 4XQ

The Old Post Room
34 Chew Valley Road
Greenfield
Saddleworth
OL3 7DA
Tel: 01457 871202
www.william-mccall.com | enquiries@william-mccall.com

A1