NOTES: 1. Do not scale off this drawing unless a scale bar is provided. 2. Any ambiguities, omissions and errors on this drawing should be notified immediately to the Architect before the commencement of works on site. 3. Dimensions are in millimetres unless otherwise stated. 4. Dimensions, unless otherwise indicated, are to the face of unfinished block walls or to the finished plaster face of stud partitions. 5. Dimensions are to be checked on site. Discrepancies are to be notified immediately to the Architect before the commencement of works on site. 6. All levels are in meters unless otherwise stated. 7. This drawing is to be read in conjunction with all other relevant drawings and specifications for this project. ! Denotes a significant hazard or difficult to manage procedure. Please refer to Designer Hazard Register for further information regarding mitigation of hazards.

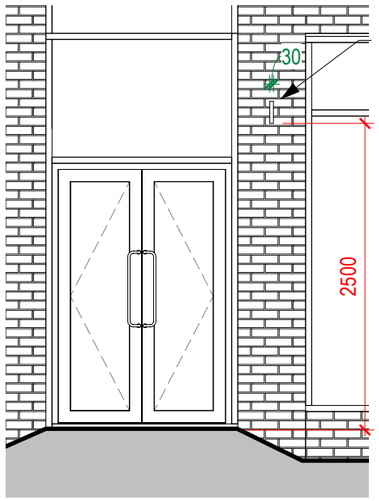

2 Spear Street Elevation w Signage Extract
1 : 50

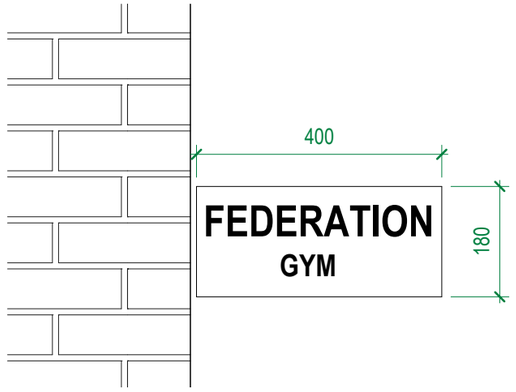

4 Proposed Sign
1 : 10

1 Spear Street Elevation w Signage
1 : 200

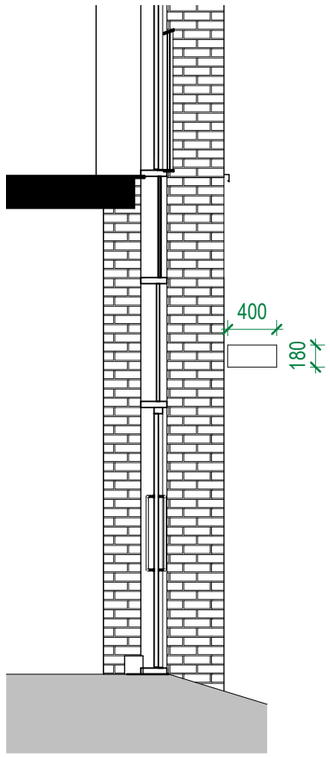

3 Section 1
1 : 50

VOL BB Block B

FRANKLIN ELLIS ARCHITECTS
Architecture / Landscape / Interiors / Graphics / Project Management

0115 941 8475
enquiry@franklinellis.co.uk
www.franklinellis.co.uk
The Old Pumphouse
5 The Ropewalk, Nottingham, NG1 5DU

PARTNER/ASSOCIATE: Ben Dudley
PROJECT LEAD: Ian Burgess

REVISION NOTES

Rev	Date	Description	Issuer	Checker
P1	2023-10-04	For Comment	IB	DRF
P2	2023-01-30	SIgnage Dimensions Updated	IB	DRF

PROJECT NAME: Oldham Street, Manchester
PROJECT No.: 21-0005
CLIENT / USER NAME: Kempton Homes Ltd
SHEET NAME: Proposed Signage
SHEET: A3 L

FULL REFERENCE
Identification / Location | Sheet Number

Project Code	Originator Code	Volume /Zone	Level/ Location	Doc Type	Role /Dis	Number
OSM	FEA	BB	ZZ	PL	A	3700

SCALE: As indicated
STATUS: A3 Planning
REVISION: P2

Autodesk Docs://21-0005-OSM-Oldham Street/OSM-FEA-B2-XX-M3-A-0102-ArchMaster-Block B.rvt

Franklin Ellis LLP Registered in England No. OC340080
FEA-Titles-Standard-A3-Landscape-Blockbottom-BS1192 Deltek DLM version 2018-05-15 © copyright