Existing Site Plan

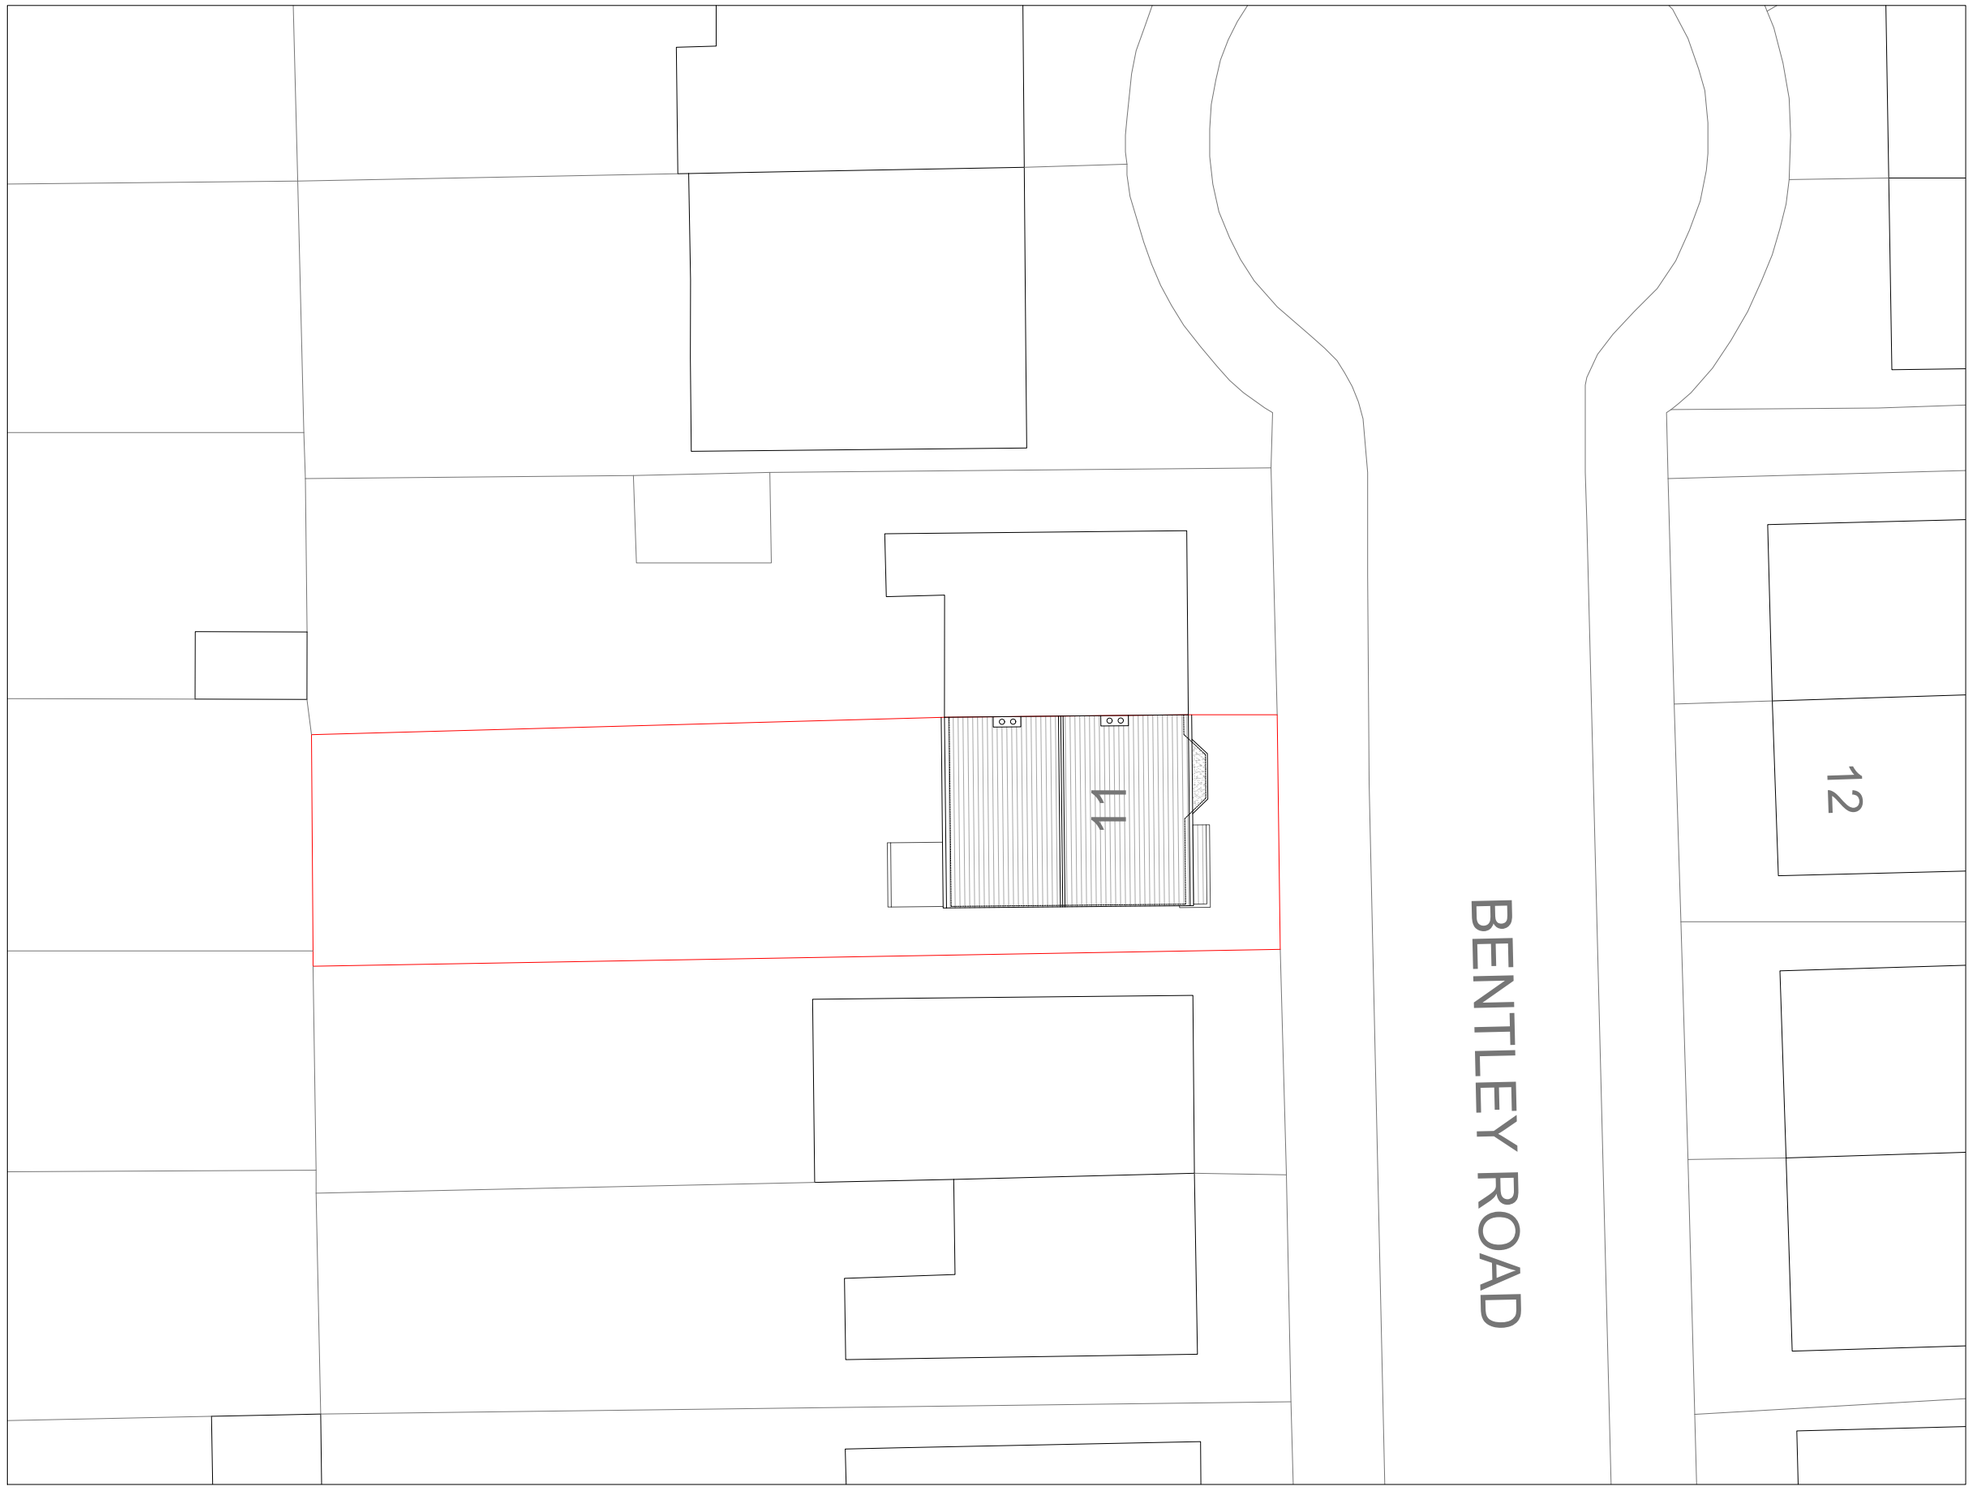

m 0 2 4 6 8 10
SCALE
1:200

Mulholland Architecture

E chris@mulhollandarchitecture.co.uk
M +44 (0)7923156723

© COPYRIGHT This drawing is protected by copyright and shall not be reproduced in any form without first gaining permission from Mulholland Architecture Ltd

Mulholland Architecture shall have no responsibility for any use made of this document other than for which it was prepared and issued.

All dimensions and levels should be checked on site. All dimensions to be taken on site prior to manufacture of any component or element. Do not scale from this drawing. Please report any discrepancies to Mulholland Architecture.

All works to be in accordance with all current editions and relevant clauses of building regulations, British Standards, Codes of Practice and HSE directives even if not stated.

All pipes, drains, services etc to be accurately located on site prior to demolition/excavation/construction. All disturbed surfaces to be made good thereafter.

Final building works to be in accordance with relevant building regulations - Structural engineers drawings to supercede drawn information.

If in doubt, ask.

Revision	Date	Author
*	13/05/24	

Stage: Existing Drawings

Drawing Title:	Drawing Size:
Existing Site Plan	1:200 @A2

Project: Ground Floor Rear Extension inc. Internal Remodelling

Job Number: 049

Client: Isaac McKelvey

Site Address: 11 Bentley Road, Manchester, M21 9WD

Drawn: CM	Date: May '24	Stage: P
Reviewed by:	Drawing No.	Revision:
CM	Ex-49-002	

Existing Ground Floor Plan

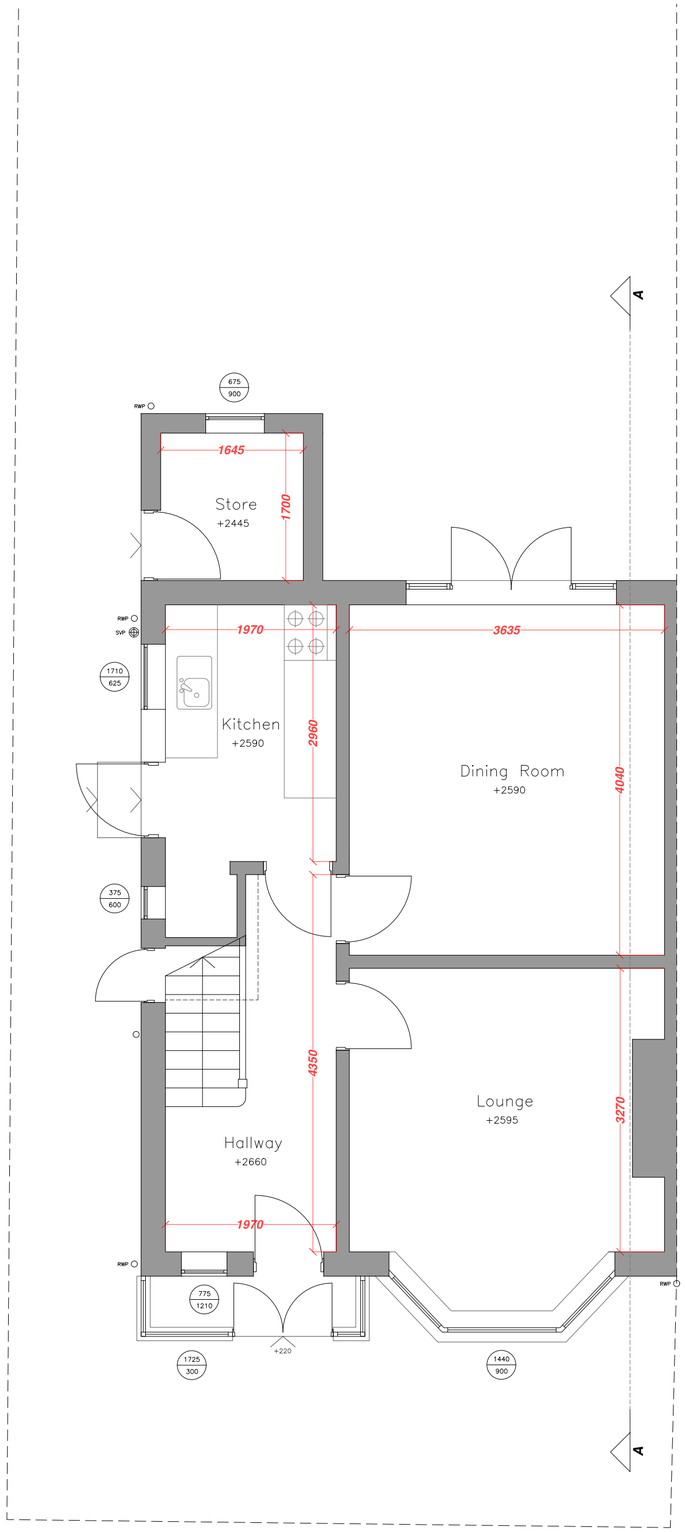

Existing First Floor Plan

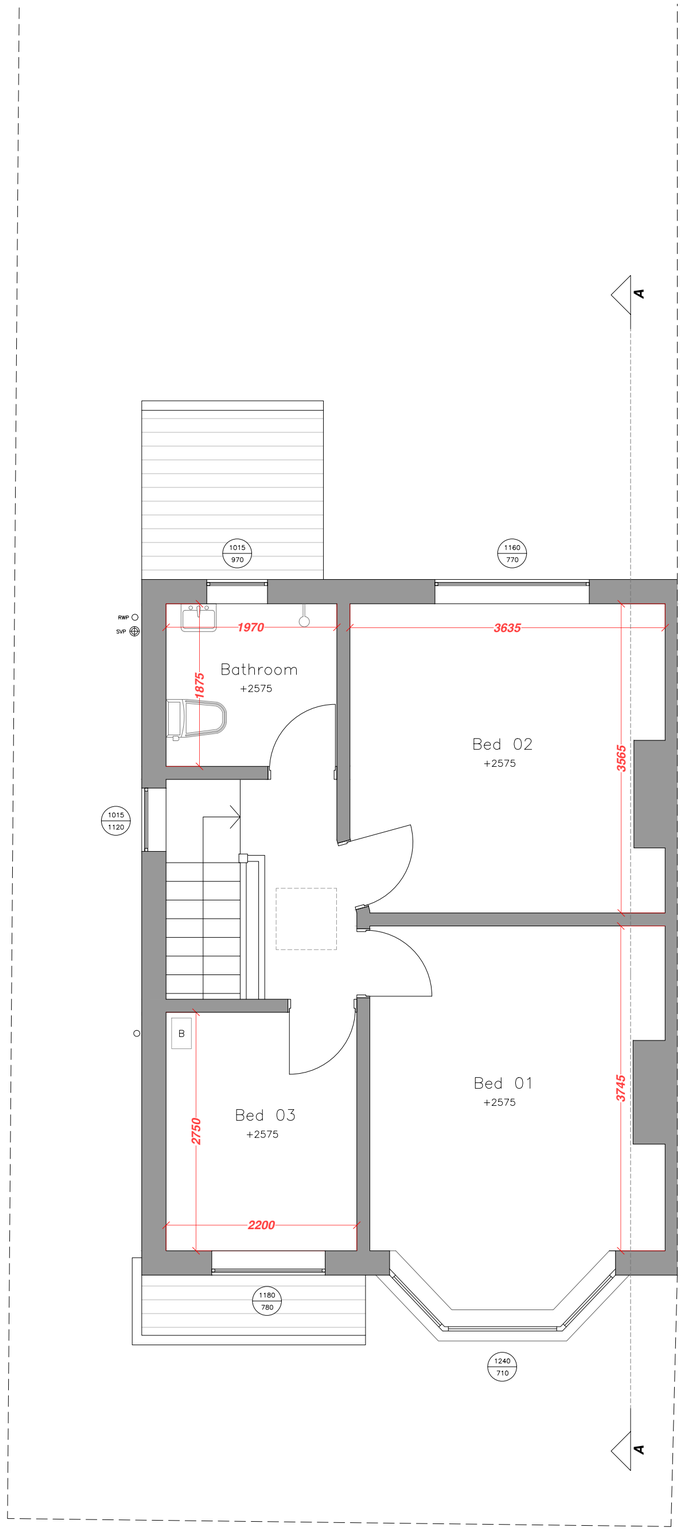

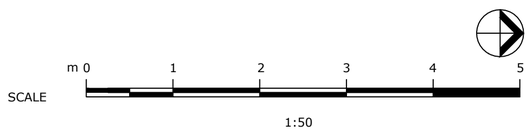

Mulholland
Architecture

E chris@mulhollandarchitecture.co.uk
M +44 (0)7923156723

© COPYRIGHT This drawing is protected by copyright and shall not be reproduced in any form without first gaining permission from Mulholland Architecture Ltd

Mulholland Architecture shall have no responsibility for any use made of this document other than for which it was prepared and issued.

All dimensions and levels should be checked on site. All dimensions to be taken on site prior to manufacture of any component or element. Do not scale from this drawing. Please report any discrepancies to Mulholland Architecture.

All works to be in accordance with all current editions and relevant clauses of building regulations, British Standards, Codes of Practice and HSE directives even if not stated.

All pipes, drains, services etc to be accurately located on site prior to demolition/excavation/construction. All disturbed surfaces to be made good thereafter.

Final building works to be in accordance with relevant building regulations - Structural engineers drawings to supercede drawn information.

If in doubt, ask.

Revision	Date	Author
*	13/05/24	

Stage: Existing Drawings

Drawing Title:	Drawing Size:
Existing Ground & First Floor Plan	1:50 @A2

Project: Ground Floor Rear Extension inc. Internal Remodelling

Job Number: 049

Client: Issac McKelvey

Site Address: 11 Bentley Road, Manchester, M21 9WD

Drawn: CM	Date: May '24	Stage: P
Reviewed by:	Drawing No.	Revision:
CM	Ex-049-100	

Existing Roof Plan

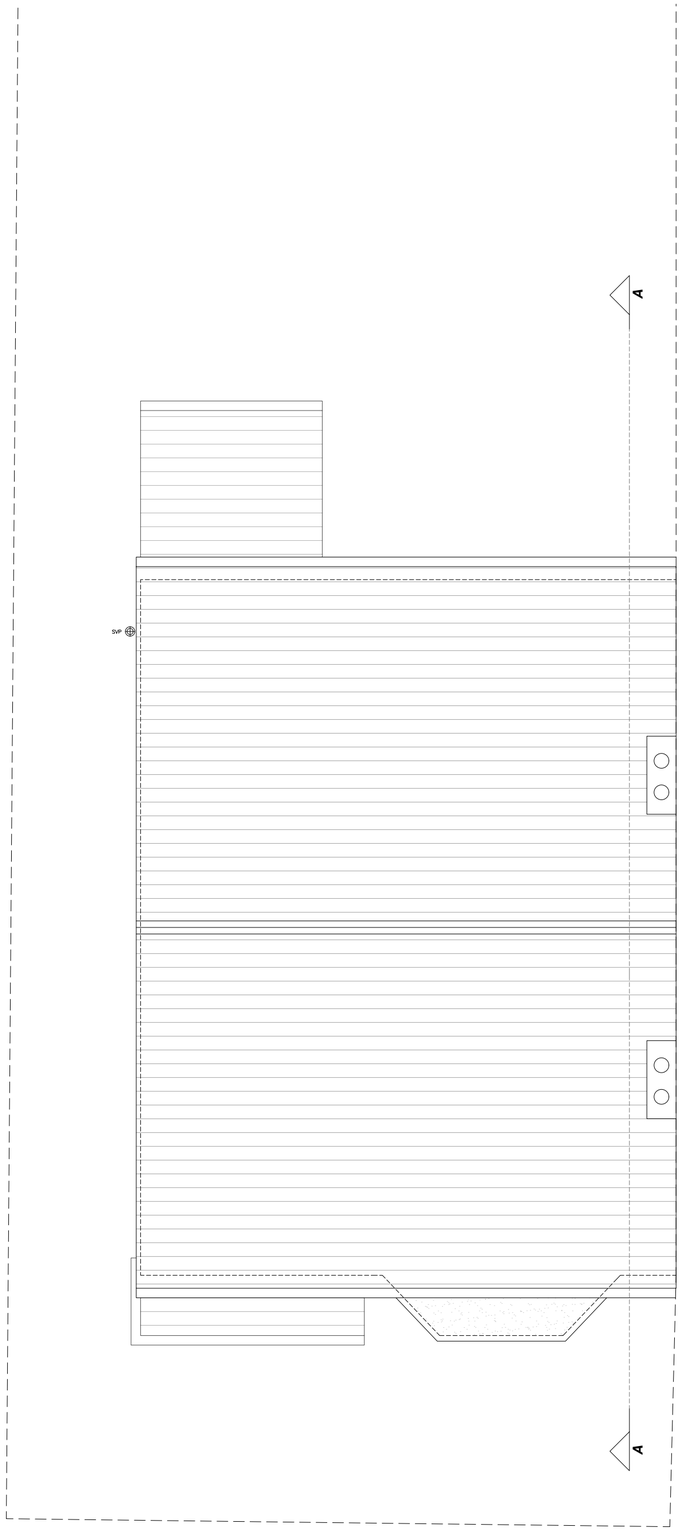

m 0 1 2 3 4 5

SCALE

1:50

Mulholland
Architecture

E chris@mulhollandarchitecture.co.uk
M +44 (0)7923156723

© COPYRIGHT This drawing is protected by copyright and shall not be reproduced in any form without first gaining permission from Mulholland Architecture Ltd

Mulholland Architecture shall have no responsibility for any use made of this document other than for which it was prepared and issued.

All dimensions and levels should be checked on site. All dimensions to be taken on site prior to manufacture of any component or element. Do not scale from this drawing. Please report any discrepancies to Mulholland Architecture.

All works to be in accordance with all current editions and relevant clauses of building regulations, British Standards, Codes of Practice and HSE directives even if not stated.

All pipes, drains, services etc to be accurately located on site prior to demolition/excavation/construction. All disturbed surfaces to be made good thereafter.

Final building works to be in accordance with relevant building regulations - Structural engineers drawings to supercede drawn information.

If in doubt, ask.

Revision	Date	Author
*	13/05/24	

Stage: Existing Drawings

Drawing Title:	Drawing Size:
Existing Roof Plan	1:50 @A2

Project: Ground Floor Rear Extension inc. Internal Remodelling

Job Number: 049

Client: Issac McKelvey

Site Address: 11 Bentley Road, Manchester, M21 9WD

Drawn: CM	Date: May '24	Stage: P
Reviewed by:	Drawing No.	Revision:
CM	Ex-049-101	

Existing Front Elevation

Existing Rear Elevation

SCALE m 0 1 2 3 4 5

1:50

Mulholland
Architecture

E chris@mulhollandarchitecture.co.uk
M +44 (0)7923156723

© COPYRIGHT This drawing is protected by copyright and shall not be reproduced in any form without first gaining permission from Mulholland Architecture Ltd

Mulholland Architecture shall have no responsibility for any use made of this document other than for which it was prepared and issued.

All dimensions and levels should be checked on site. All dimensions to be taken on site prior to manufacture of any component or element. Do not scale from this drawing. Please report any discrepancies to Mulholland Architecture.

All works to be in accordance with all current editions and relevant clauses of building regulations, British Standards, Codes of Practice and HSE directives even if not stated.

All pipes, drains, services etc to be accurately located on site prior to demolition/excavation/construction. All disturbed surfaces to be made good thereafter.

Final building works to be in accordance with relevant building regulations - Structural engineers drawings to supercede drawn information.

If in doubt, ask.

Revision	Date	Author
*	13/05/24	

Stage: Existing Drawings

Drawing Title:	Drawing Size:
Existing Front & Rear Elevations	1:50 @A2

Project: Ground Floor Rear Extension inc. Internal Remodelling

Job Number: 049

Client: Issac McKelvey

Site Address: 11 Bentley Road, Manchester, M21 9WD

Drawn: CM	Date: May '24	Stage: P
Reviewed by:	Drawing No.	Revision:
CM	Ex-049-200	

Existing Side Elevation 01

Existing Section AA

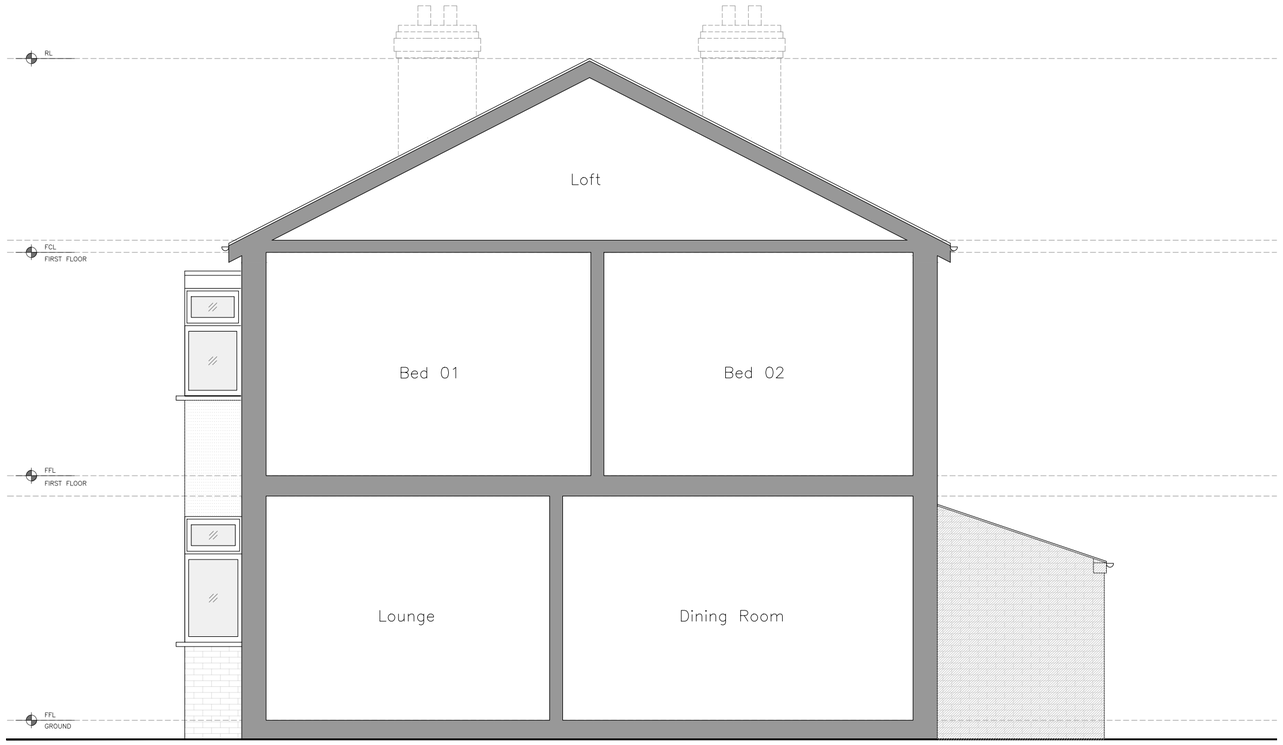

SCALE m 0 1 2 3 4 5

1:50

Mulholland
Architecture

E chris@mulhollandarchitecture.co.uk
M +44 (0)7923156723

© COPYRIGHT This drawing is protected by copyright and shall not be reproduced in any form without first gaining permission from Mulholland Architecture Ltd

Mulholland Architecture shall have no responsibility for any use made of this document other than for which it was prepared and issued.

All dimensions and levels should be checked on site. All dimensions to be taken on site prior to manufacture of any component or element. Do not scale from this drawing. Please report any discrepancies to Mulholland Architecture.

All works to be in accordance with all current editions and relevant clauses of building regulations, British Standards, Codes of Practice and HSE directives even if not stated.

All pipes, drains, services etc to be accurately located on site prior to demolition/excavation/construction. All disturbed surfaces to be made good thereafter.

Final building works to be in accordance with relevant building regulations - Structural engineers drawings to supercede drawn information.

If in doubt, ask.

Revision	Date	Author
*	13/05/24	

Stage: Proposed Drawings

Drawing Title:	Drawing Size:
Existing Side Elevation & Section AA	1:50 @A2

Project: Ground Floor Rear Extension inc. Internal Remodelling

Job Number: 049

Client: Issac McKelvey

Site Address: 11 Bentley Road, Manchester, M21 9WD

Drawn: CM	Date: May '24	Stage: P
Reviewed by: CM	Drawing No. Ex-049-201	Revision: