
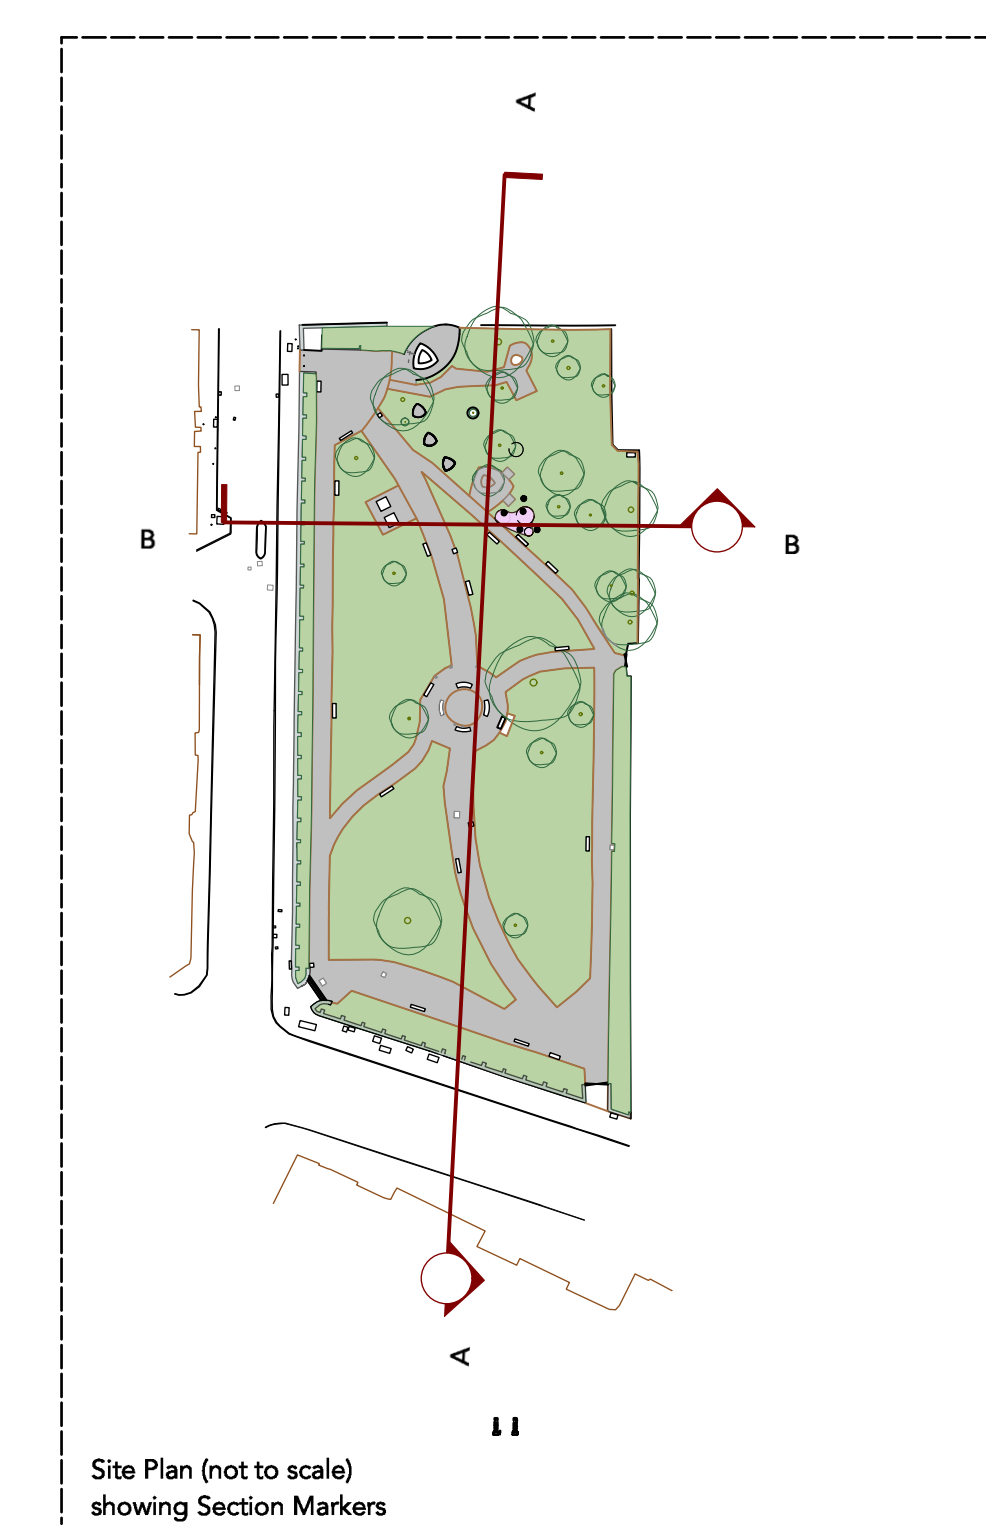
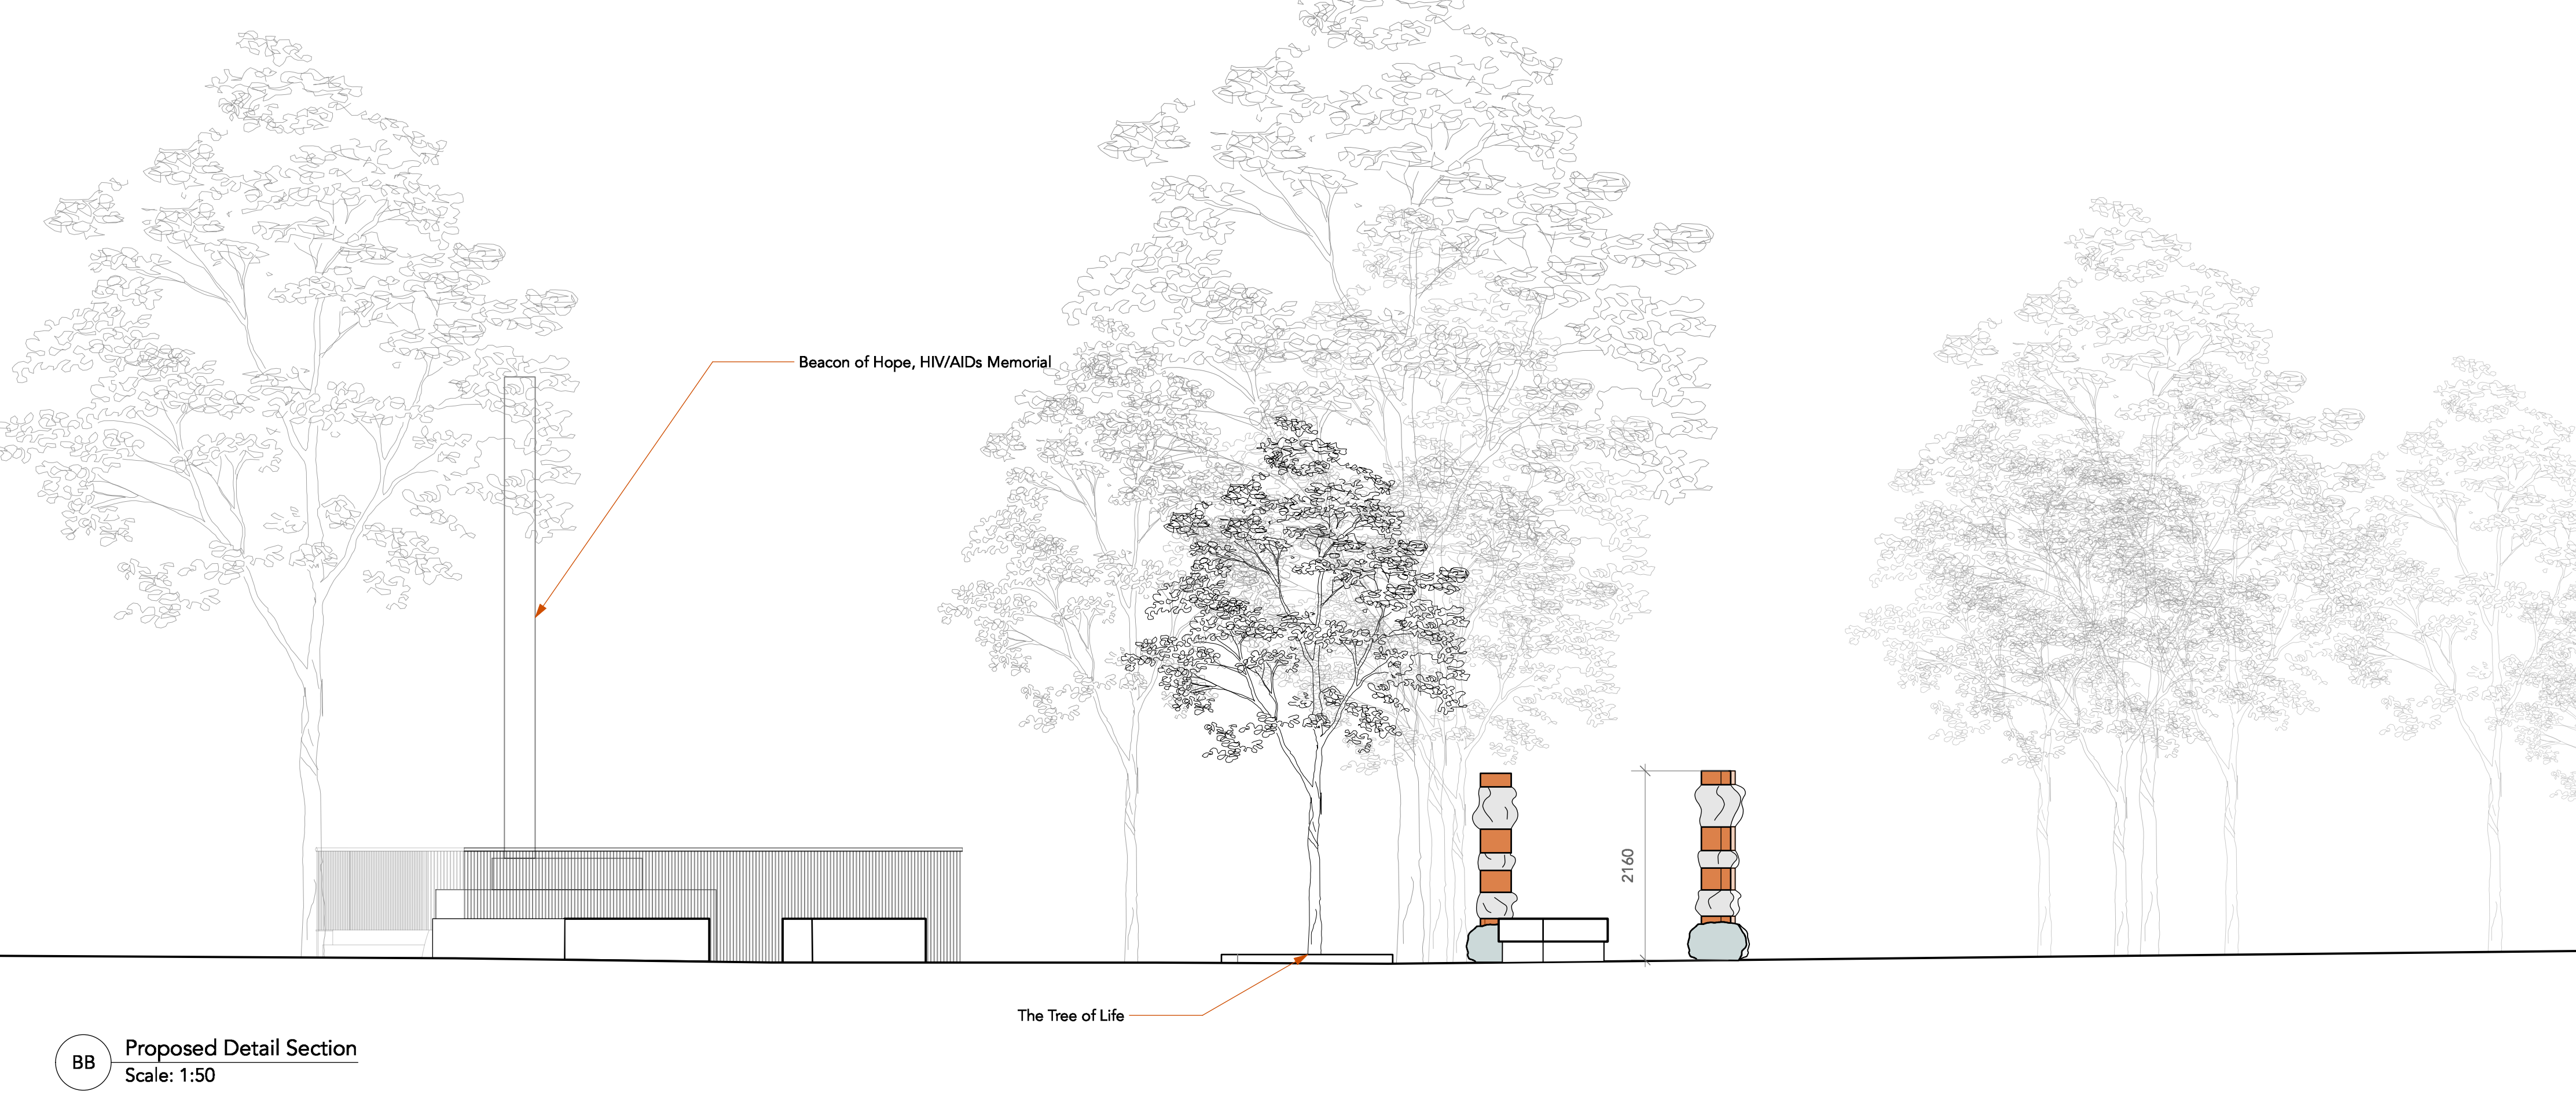
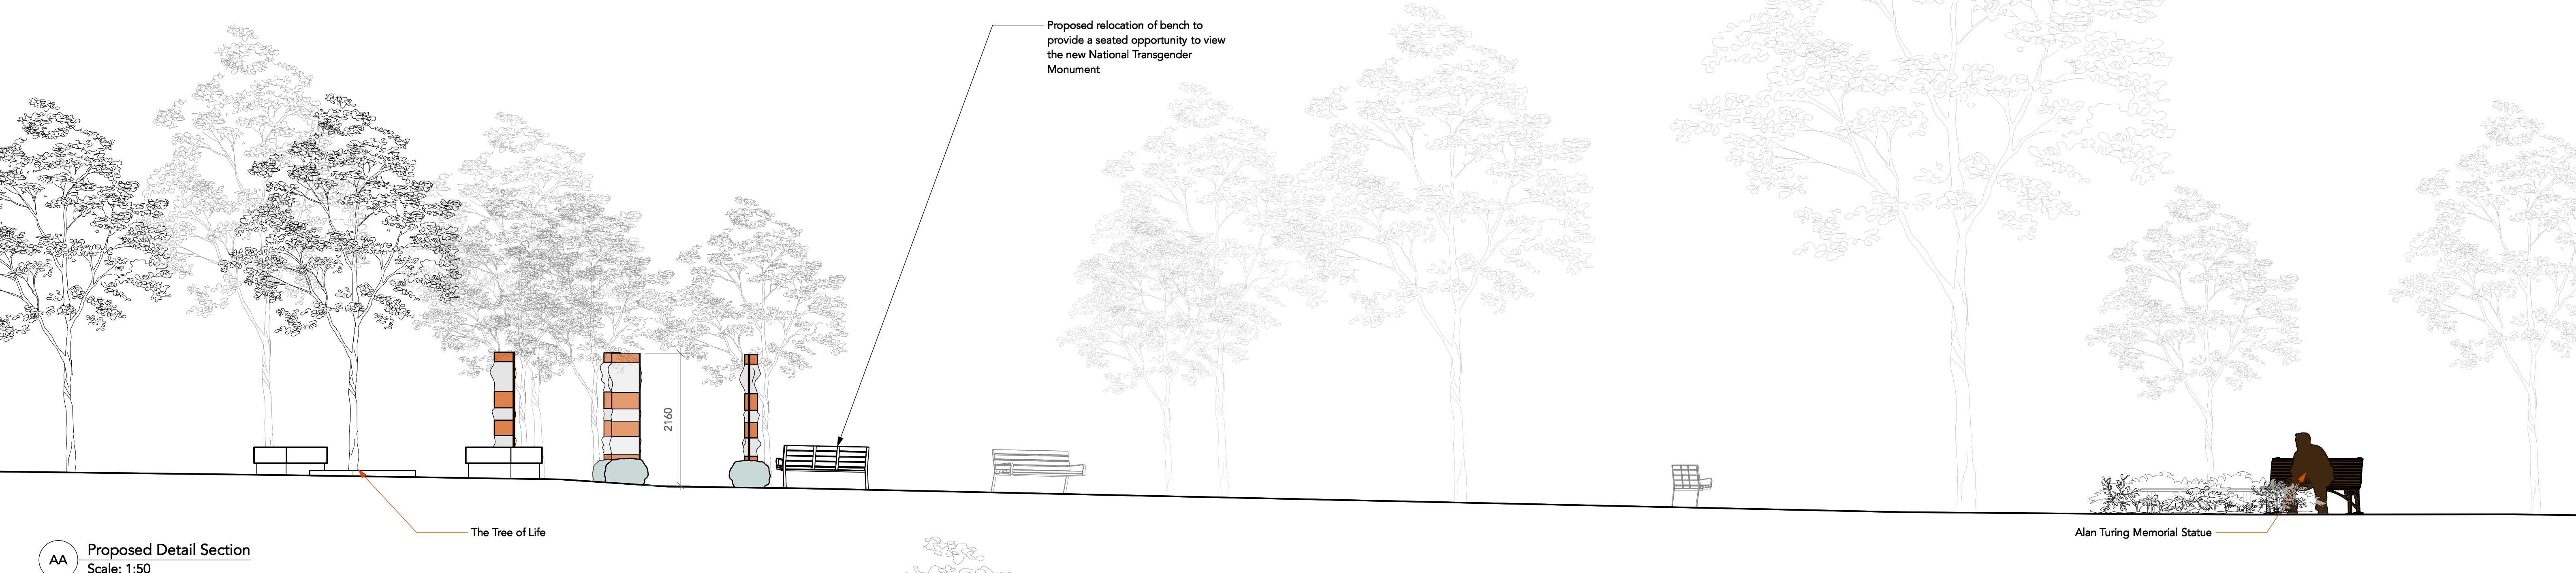
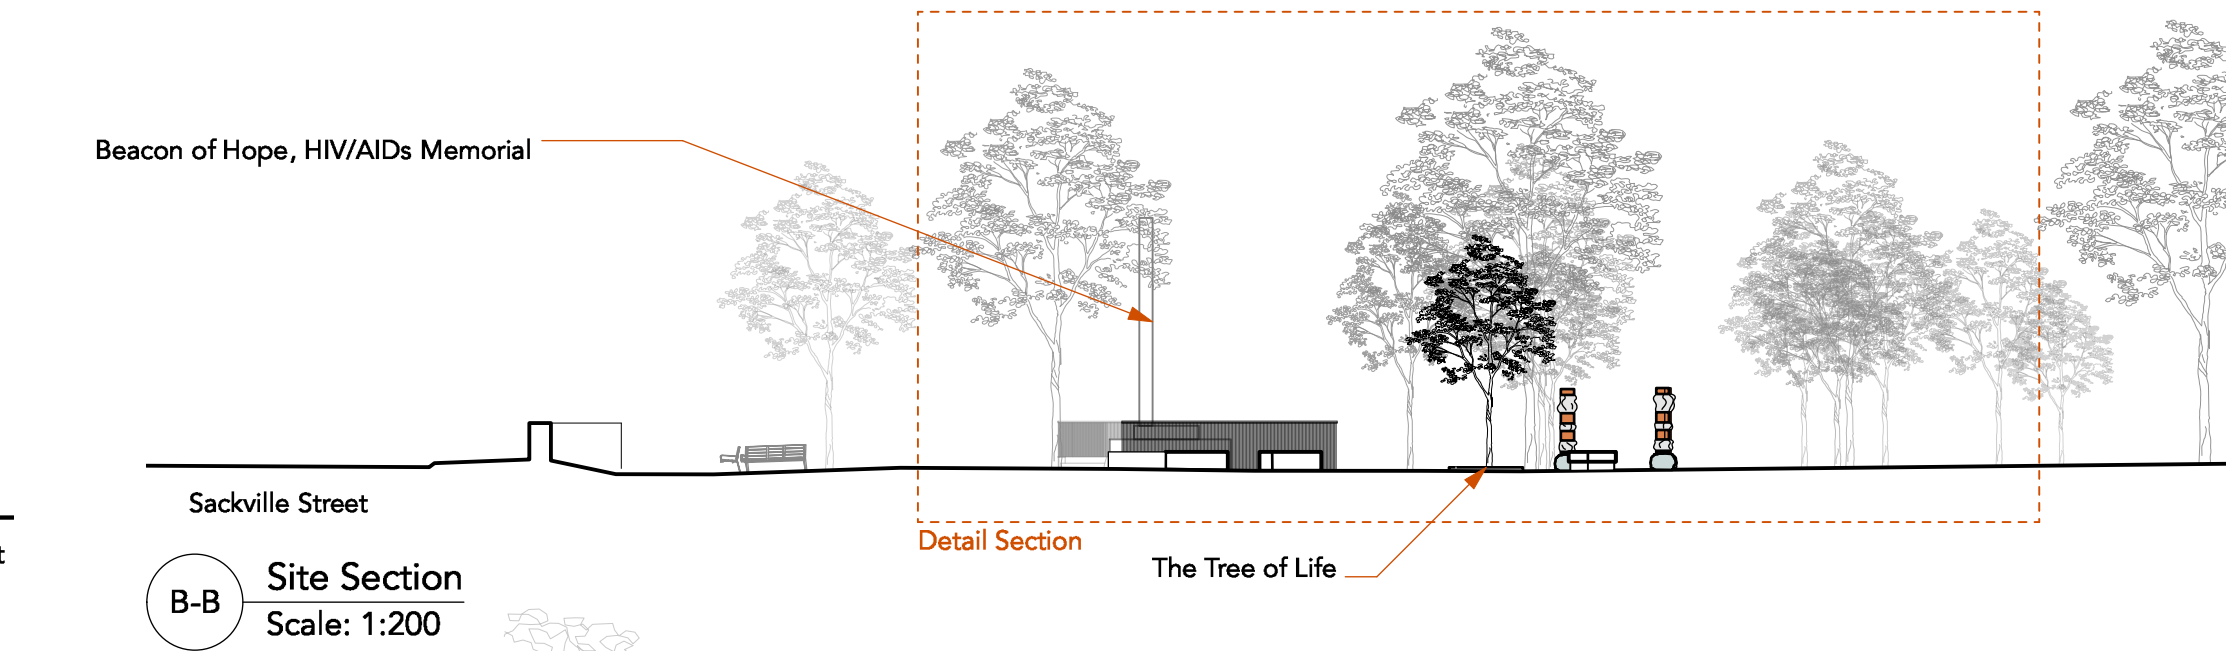


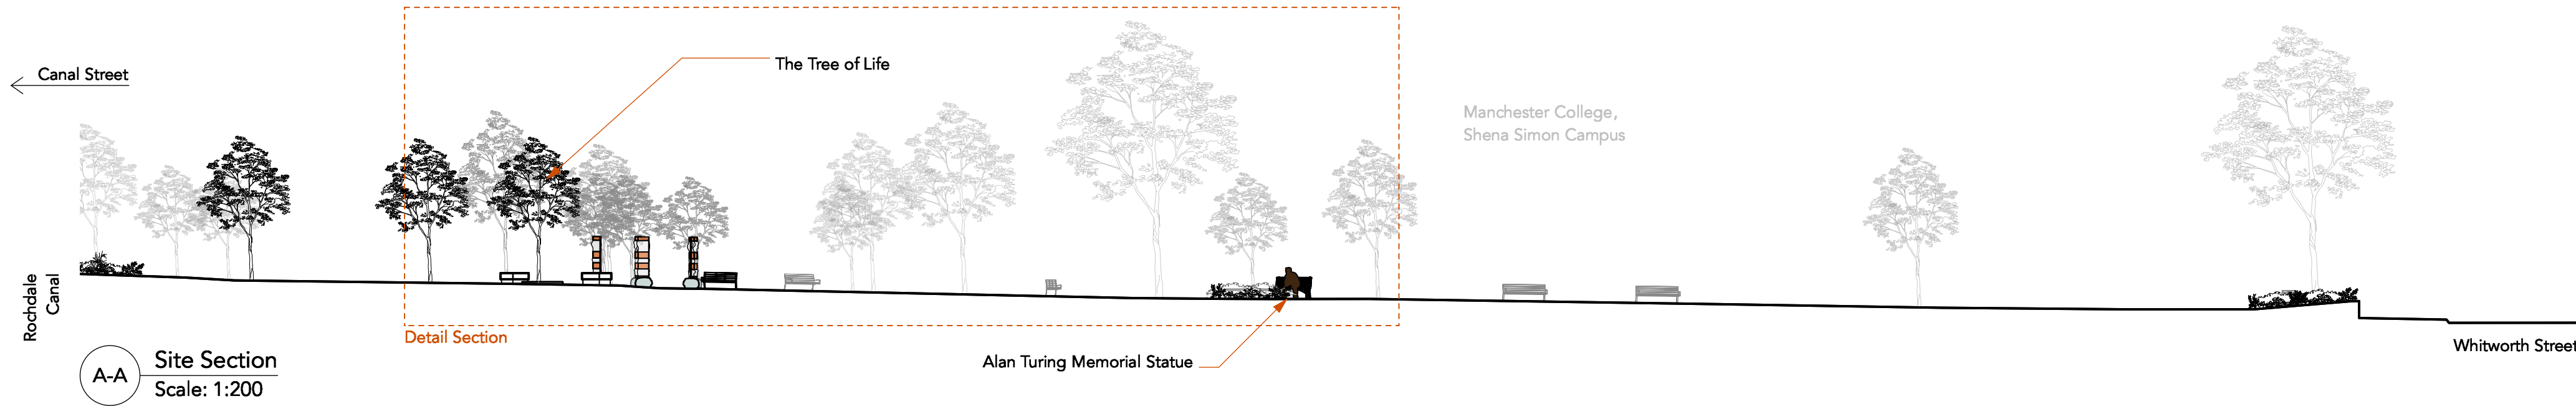

DO NOT SCALE FROM THIS DRAWING
ALL DIMENSIONS TO BE CHECKED ON SITE PRIOR TO THE START OF ANY WORK
AND ANY DISCREPANCIES MUST BE NOTIFIED IN WRITING
REFER TO ENGINEERS DRAWINGS FOR ALL STRUCTURAL, HEATING, LOGISTICAL, POWER,
EXTERNAL AND UNDERGROUND DRAINAGE AND VENTILATION INFORMATION.
ALL BUILDING WORKS COMPLY IN ALL RESPECTS TO CURRENT
BUILDING STANDARDS FOR COUNTRY IN WHICH SITE IS LOCATED

Revision Date	Revision Note
---------------	---------------

Status Planning		
Job Reference	Drawing Number	Revision
23006	GA(S)-100	
Scale	Paper Size	
Various	A1	

Drawing Name:
Proposed Section A & B

Drawn By	Checked	Date Drawn
BZ	BT	15/01/2024

Project:
The National Transgender Monument

Client:
Sparkle - The National Transgender Charity

New Practice

3 Ross Street
Glasgow
G1 5AP
+44 (0) 141 226 4092
info@new-practice.co.uk
www.new-practice.co.uk