

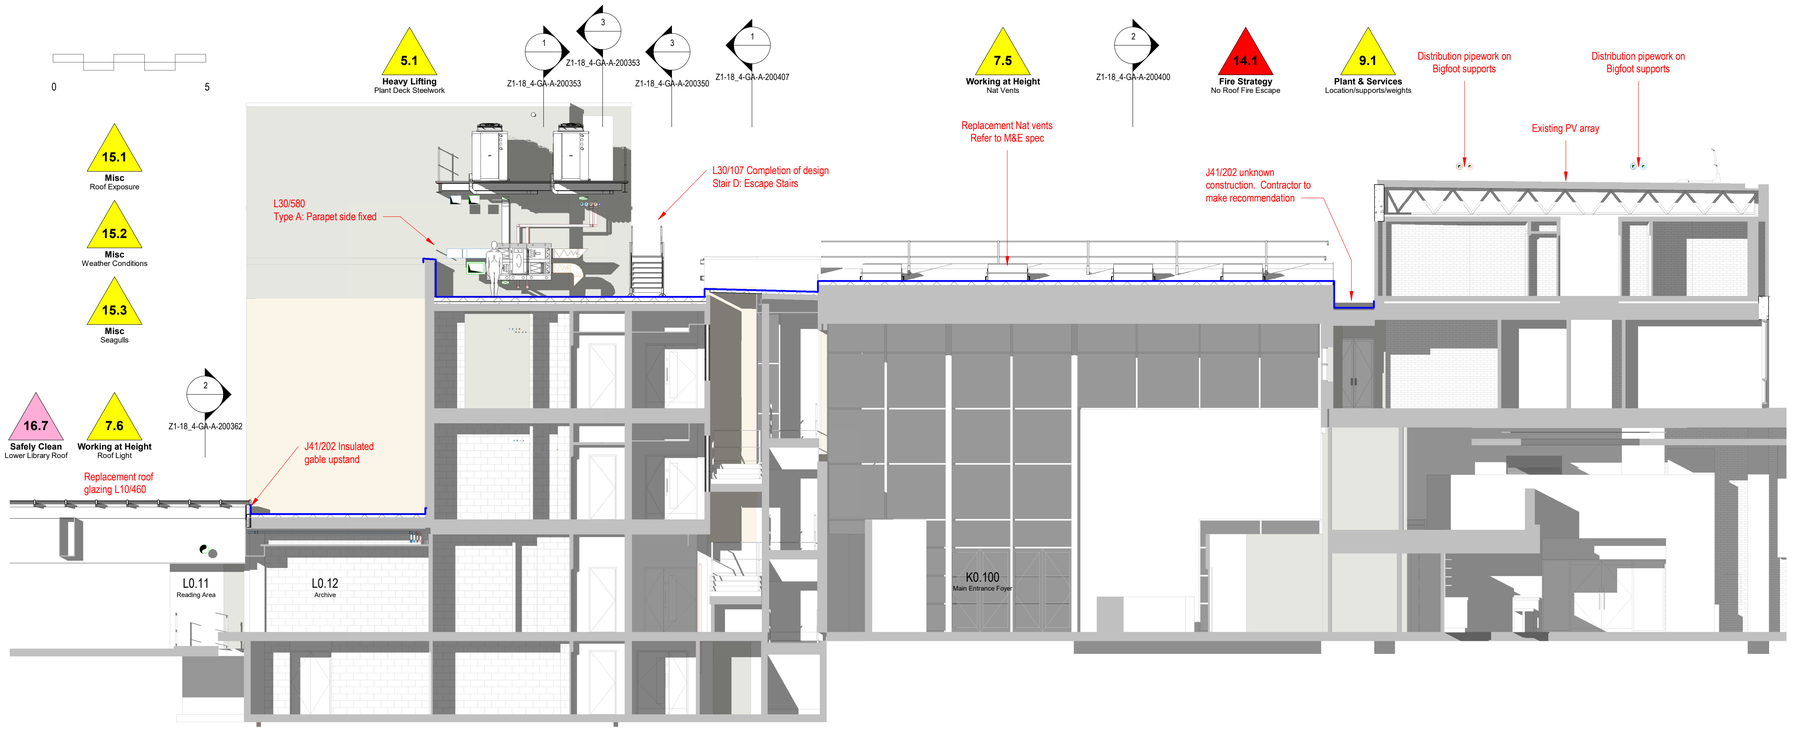


1 18-4 Section CC-3
1 : 100

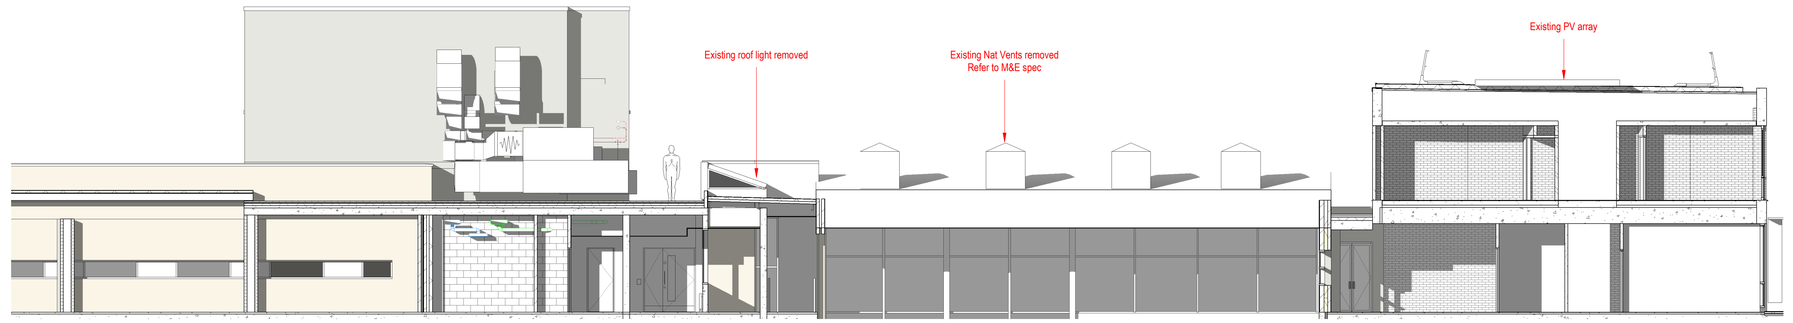

2 Existing Section BB-2
1 : 100

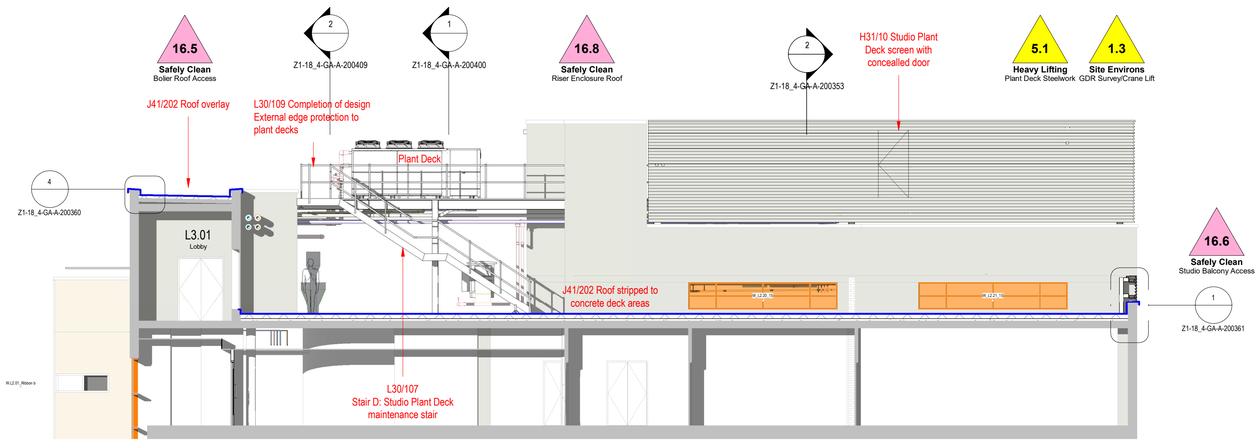

3 18-4 Section 55-1
1 : 100

5.1 Heavy Lifting — Plant Deck Steelwork
6.1 Off-site Assembly — Stairs
13 Falls or Falling Objects — Stairs, Guarding, Toe Boards, Safety Glass, Risers
8 Cleanliness — Galv Steel and GRP
12 Floor Condition — None slip Plant Deck/Stairs/Roof

IAN PALMER ARCHITECTS SHALL HAVE NO RESPONSIBILITY FOR ANY USE MADE OF THIS DOCUMENT OTHER THAN FOR THAT WHICH IT WAS PREPARED AND ISSUED.

ALL DIMENSIONS SHOULD BE CHECKED ON SITE.

DO NOT SCALE FROM THIS DRAWING

ANY DRAWING ERRORS OR DIVERGENCIES SHOULD BE BROUGHT TO THE ATTENTION OF IAN PALMER ARCHITECTS AT THE ADDRESS SHOWN BELOW.

BEFORE WORK COMMENCES DRAWINGS SHALL BE READ IN CONJUNCTION WITH ALL RELEVANT INFORMATION INCLUDING:
DESIGN RISK MANAGEMENT TOOLKIT (DRM)001 & 002

NOTES

Refer to Design Risk Management Toolkit P230721(DRM)A001

Significant Design Risk (SDR)

Significant Workplace Design Risk (WDR)

DRM & WDR
1 : 50

L10/400 Replacement Windows Fire Rated E30
L10/330 Replacement Windows/insulated panels
H11/210 Curtain wall: Replace
H11/210 Curtain wall: Recondition/Thermally upgrade
**Where installed, replacement acoustic lining P20/170

Window replacement
1 : 50

REVISION / DESCRIPTION	DRAWN	CHECKED	DATE
C02 Stair A1 omitted	ICP	ICP	10.06.24
C01 Construction Issue	ICP	ICP	03.06.24
P05 DRM added	ICP	ICP	19.04.24
P04 Fire Escape Added	ICP	ICP	10.04.24
P03 General updates	ICP	ICP	27.03.24
P02 General mods	ICP	ICP	05.03.24
P01 First issue	ICP	ICP	31.01.24

KEYPLAN

CLIENT

IAN PALMER ARCHITECTS
Haweswater
Moss Lane
Silverdale
Carnforth
Lancashire
LA5 0SS

Info@ianpalmerarchitects.com
www.ianpalmerarchitects.com

PROJECT TITLE
Royal Northern College of Music

P000001

DRAWING TITLE
Sections
Existing & Proposed

SCALE
As indicated @ A1

DATE FIRST ISSUED
31.01.24

DRAWING No.
PR1- IPA- Z1-18_4-GA-A-200350

REVISION
C02