


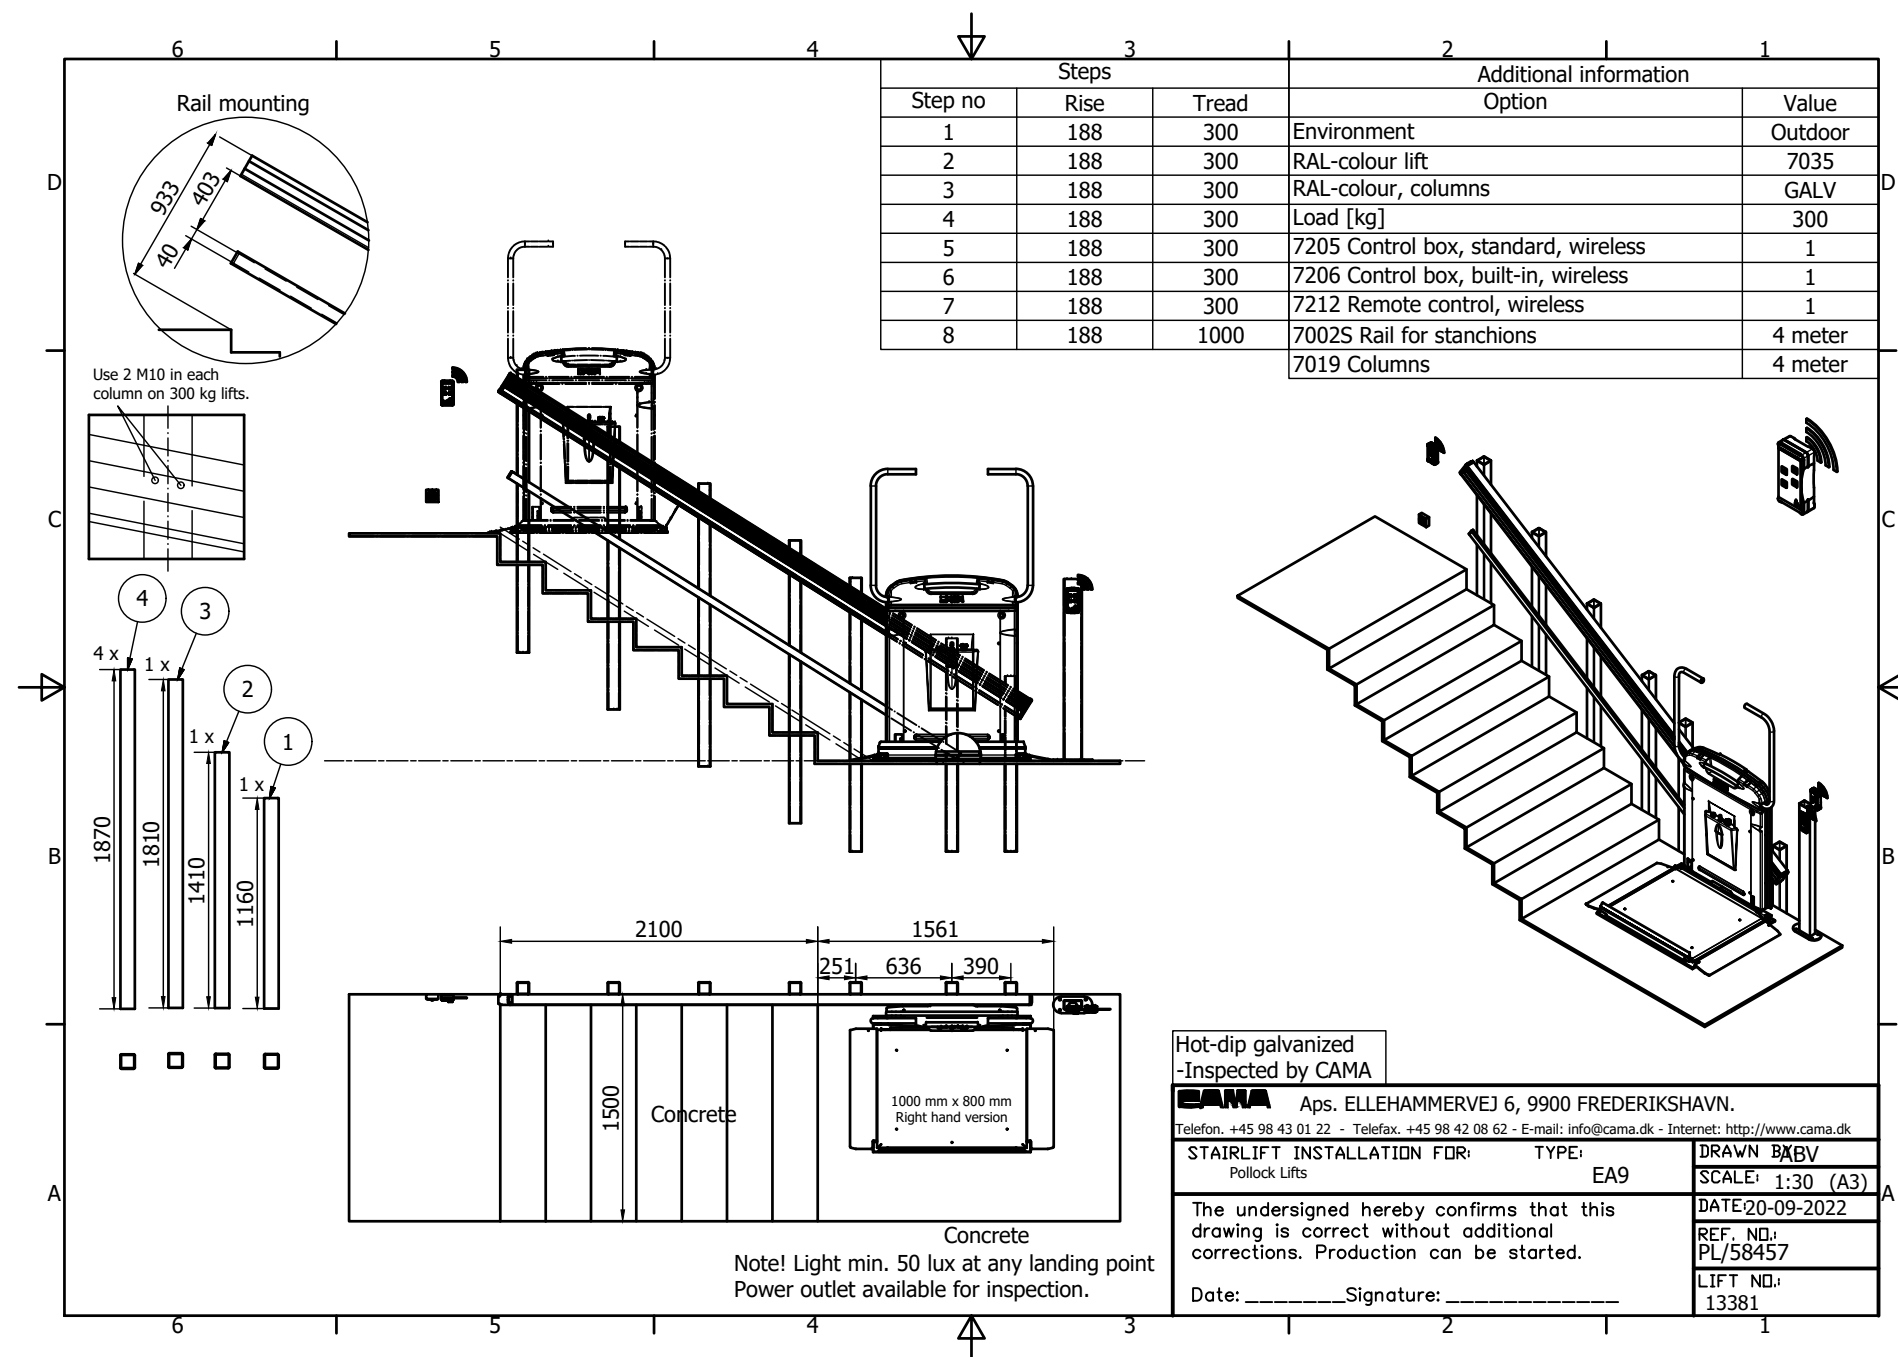

Manchester Equipment and Adaptations Partnership.
Philips Park Road,
Manchester,
M11 3FU.

69 Hawshead Road
Manchester
M8 0QZ.

Drawn By:

AW

Date:

26/09/23

Scale:

1:50

Drawing No:

REF - 003