


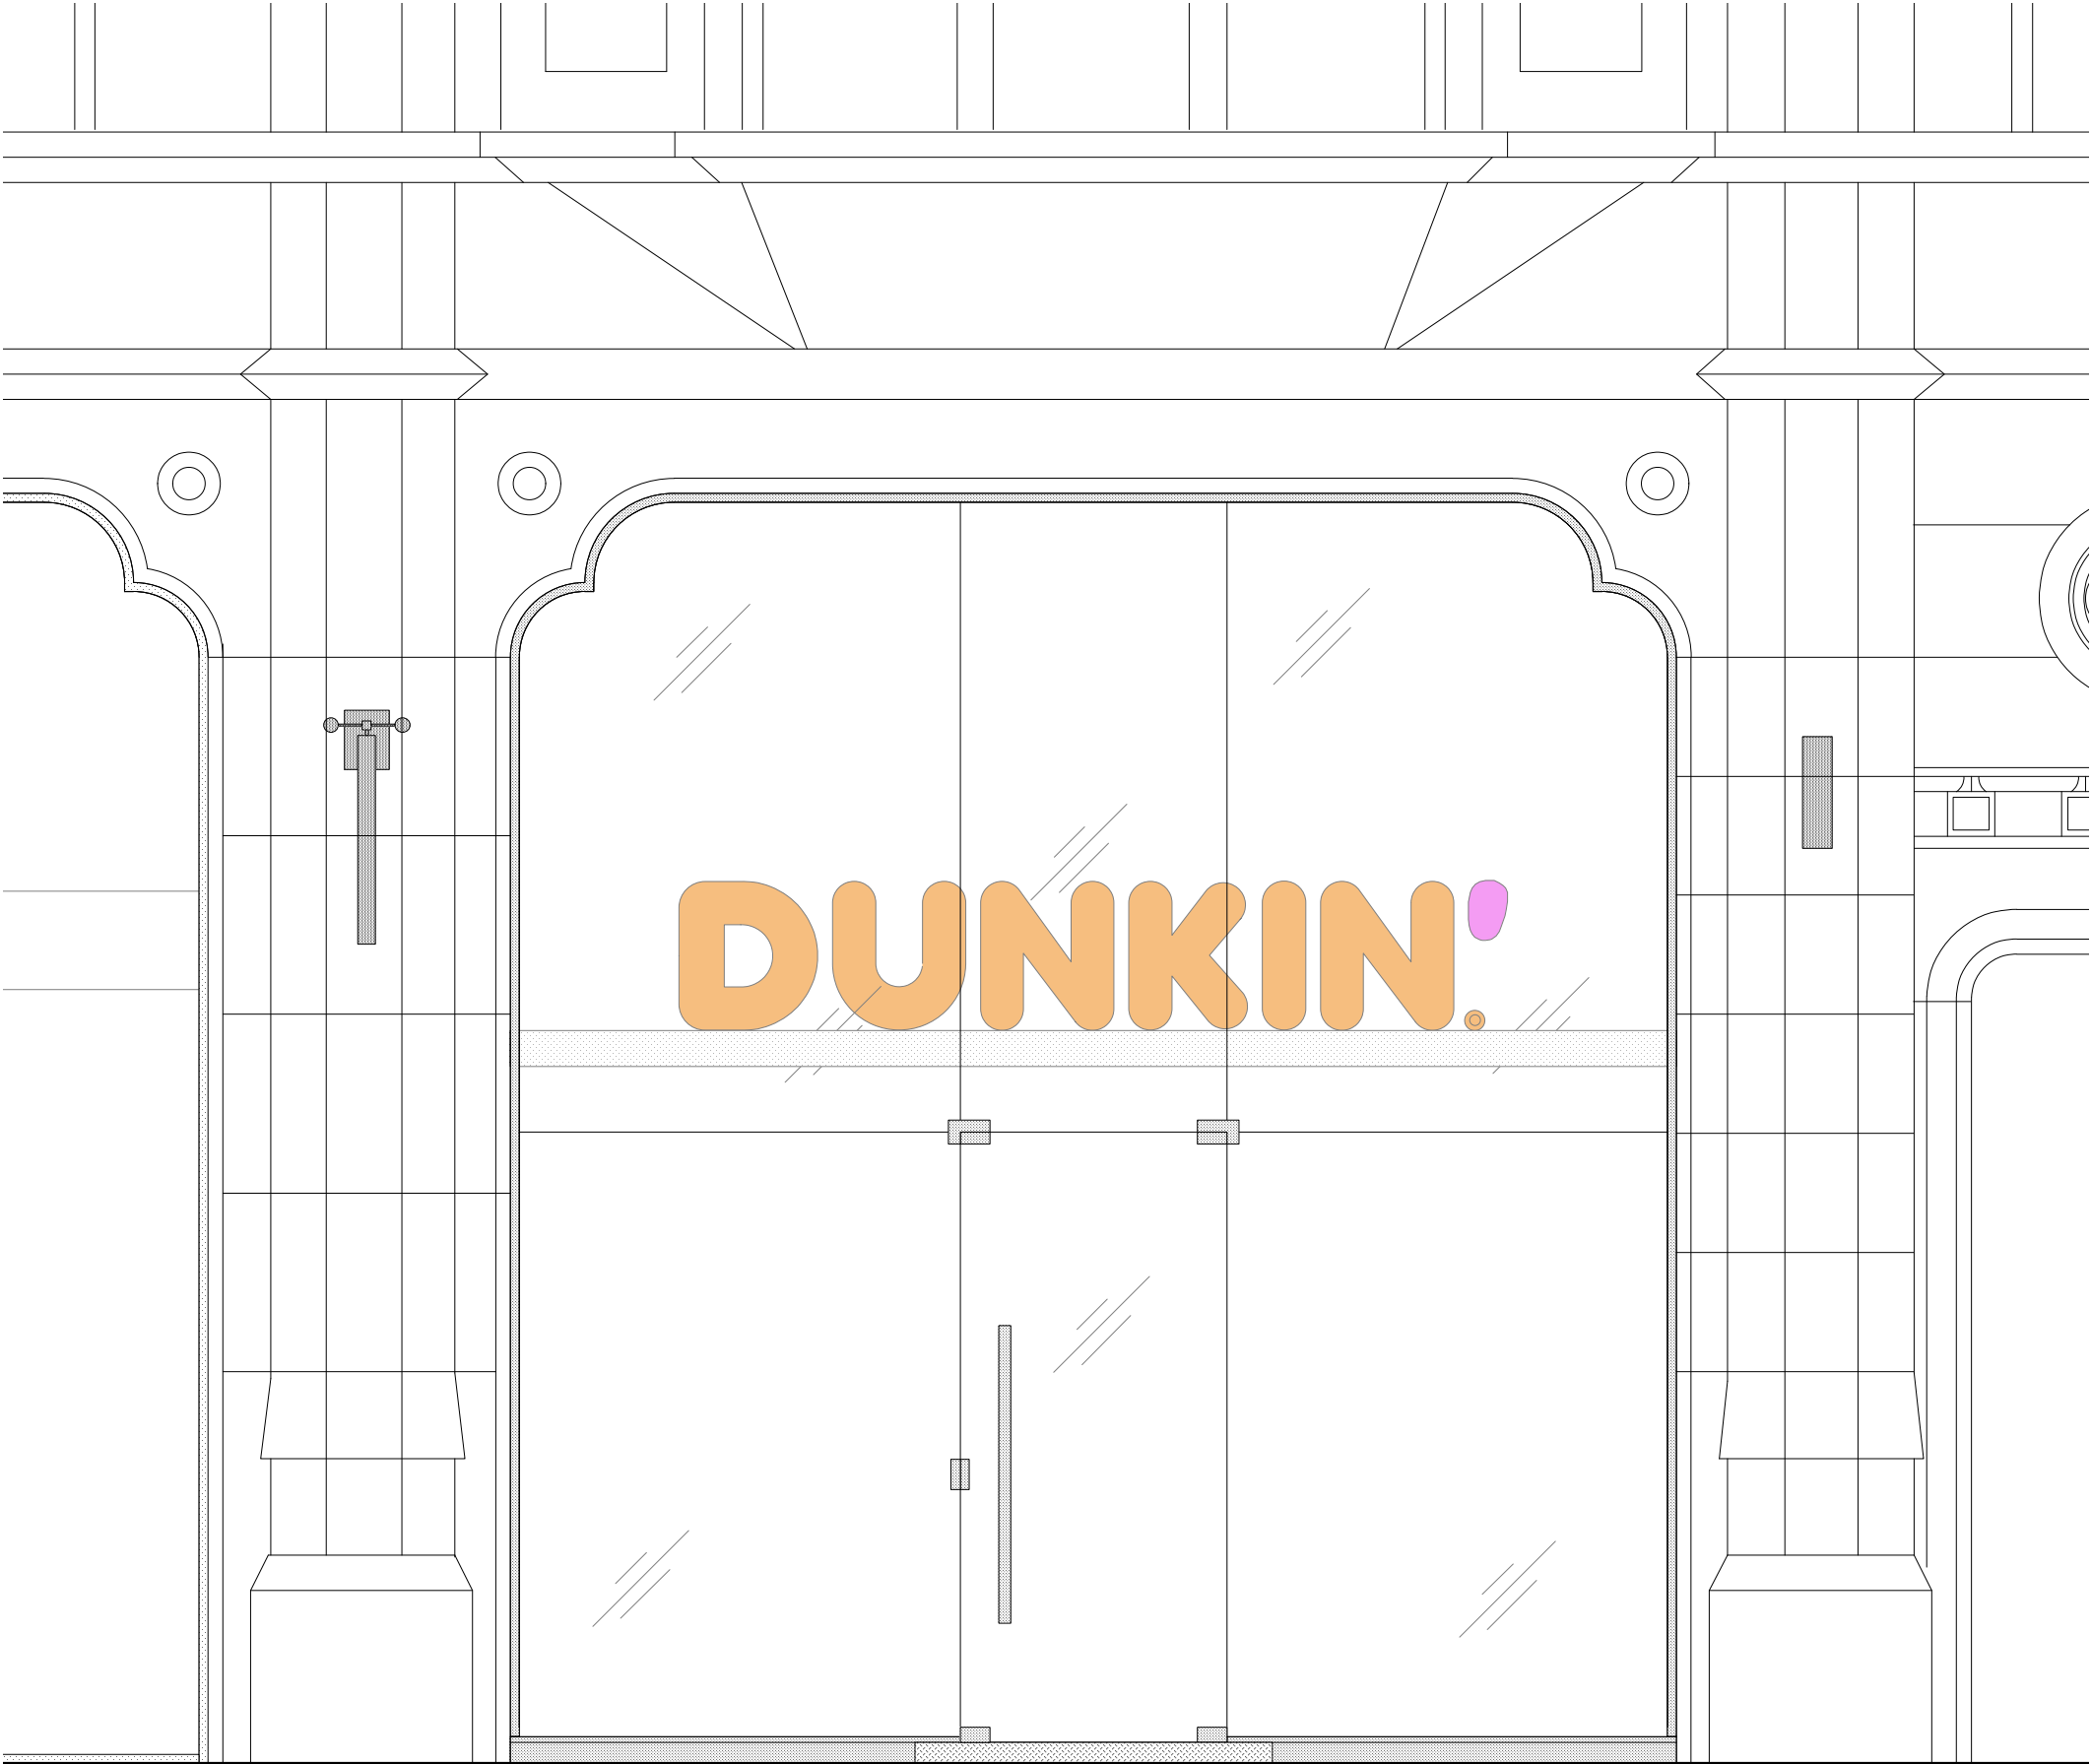

EXISTING SHOPFRONT - PHOTO

Revision

DESCRIPTION

Existing Shopfront

CLIENT

Krispy Kreme

PROJECT

Manchester Deansgate

ADDRESS

111 Deansgate, Manchester M3 2BQ

JOB No.

DWG No.

REV.

044.02.1

-

DATE

APR 24

STATUS

COSTING

DRAWN BY

SW

SCALE

1:25 @ A3

Unit 5, 7 Wenlock Road, London N1 7ST
T +44 (0)20 7253 9006 F +44 (0)20 7253 9004
www.pathdesign.co.uk info@pathdesign.co.uk

PATH

THIS DRAWING IS FOR DESIGN INTENT PURPOSES ONLY. DO NOT SCALE THIS DRAWING

* This drawing is issued on condition that it is not copied or distributed to any other unauthorised person without the prior consent of PATH DESIGN.

* Contractions should provide their own setting out drawings for comment by PATH DESIGN.

* This drawing is the property of PATH DESIGN and copyright is reserved by them.

* All structural works are to be detailed / constructed and submitted for structural approval.

Scale 1:25 @ A3

0 1 2 M