



urvey

0 10 20 30 40


metres

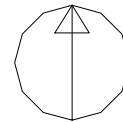


PROJECT Manchester Veterinary Clinic 398 Wilbraham rd., Chorlton.			CLIENT APL		PHASE Planning - PL		DATE 20/11/23	REV	DATE	REV
PROJECT NO 164.1 -	SITE 398WIL -	PHASE PL -	DWG NO OS1	REV -	SCALE 1 : 1000	SHEET A4				
DRAWING TITLE Location plan					 simon james arq ltd/architects UK: 120 Grosvenor st. All Saints. Manchester. M1 7HL					

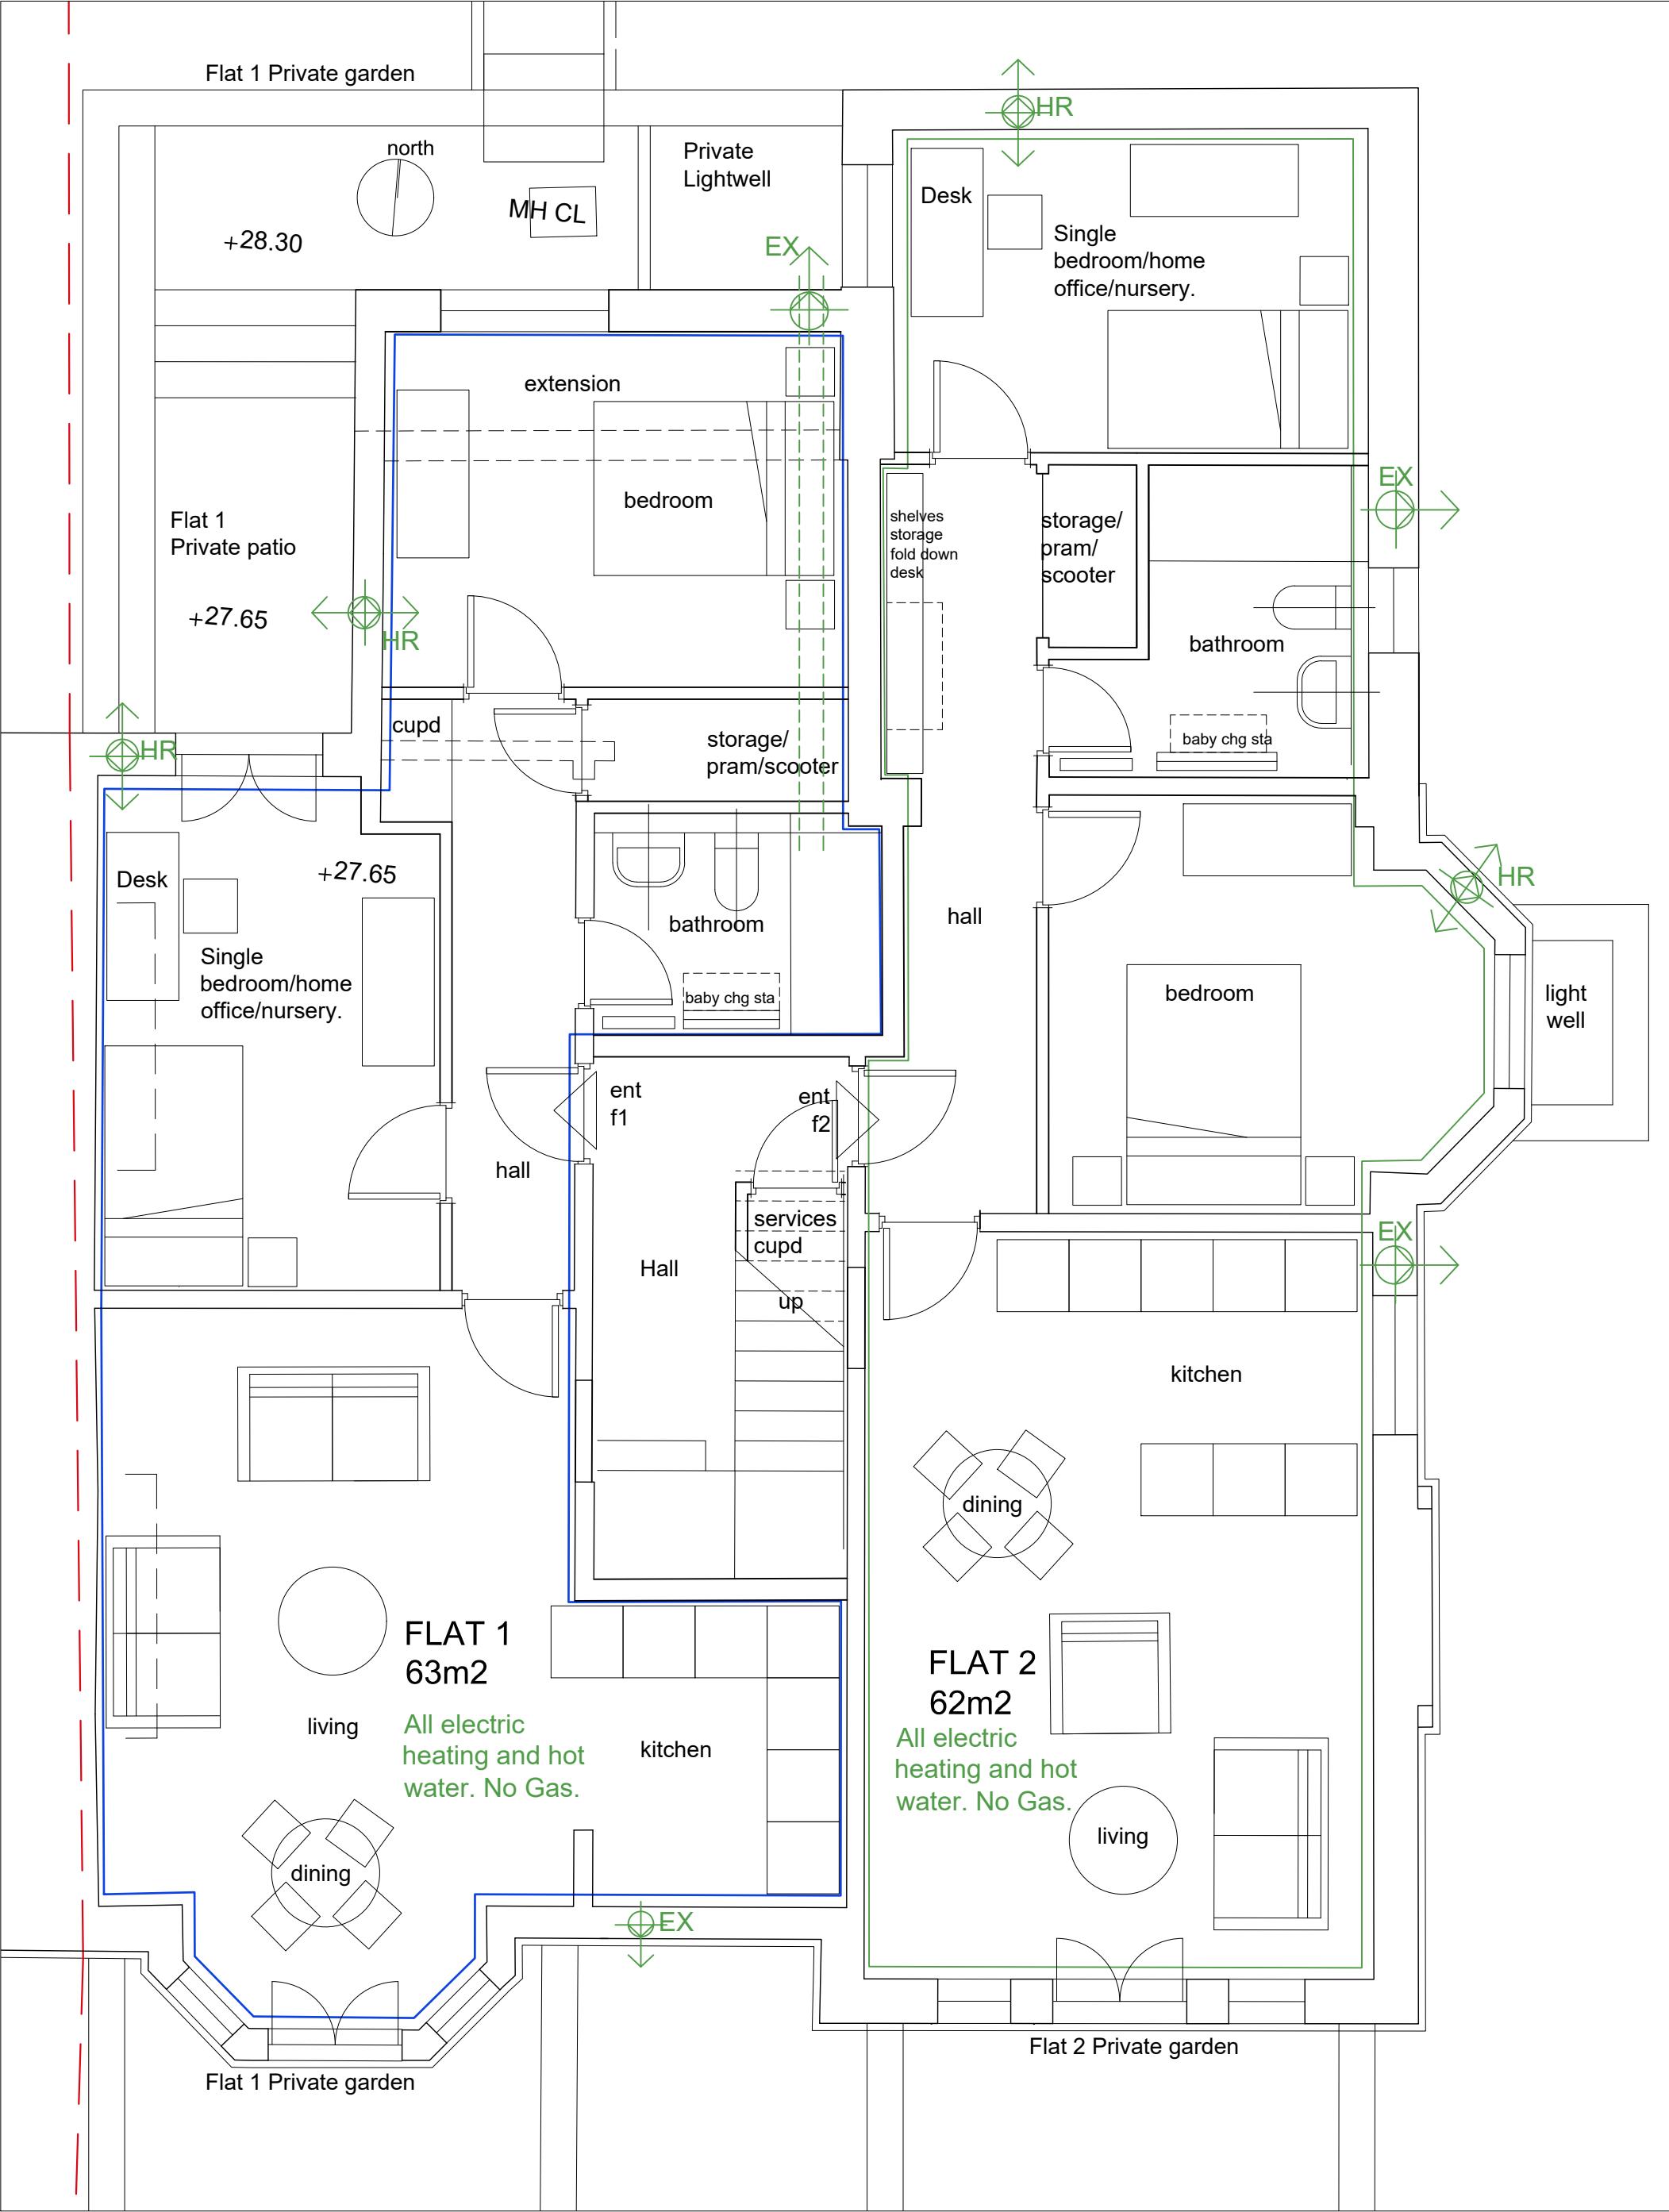


PROJECT Manchester Veterinary Clinic 398 Wilbraham rd, Chorlton.		CLIENT APL		PHASE Planning - PL		DATE 21/03/24	REV	DATE	REV
PROJECT NO 164.1	SITE 398WIL	PHASE PL	DWG NO GA1(ME)	REV	SCALE 1 : 50	SHEET A3			
DRAWING TITLE Proposed lower Grd Floor Mechanical and natural Ventilation.						<div><div>sj</div><div>simon james arq ltd/architects</div><div>UK: 120 Grosvenor st. All Saints, Manchester. M1 7HL</div></div>			

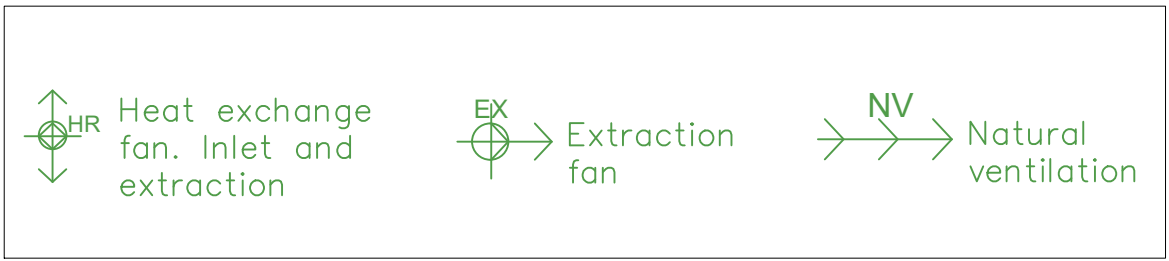

PROJECT		CLIENT		PHASE		DATE		REV		DATE		REV	
Manchester Veterinary Clinic 398 Wilbraham rd, Chorlton.				APL		Planning - PL		21/03/24					
PROJECT NO		SITE		PHASE		DWG NO		REV		SCALE		SHEET	
164.1 -		398WIL		PL -		GA2(ME) -				1 : 50		A3	
DRAWING TITLE										 simon james arq ltd/architects UK: 120 Grosvenor st. A8 Saints, Manchester. M1 7HL			
Proposed Grd Floor Mechanical and natural Ventilation.													

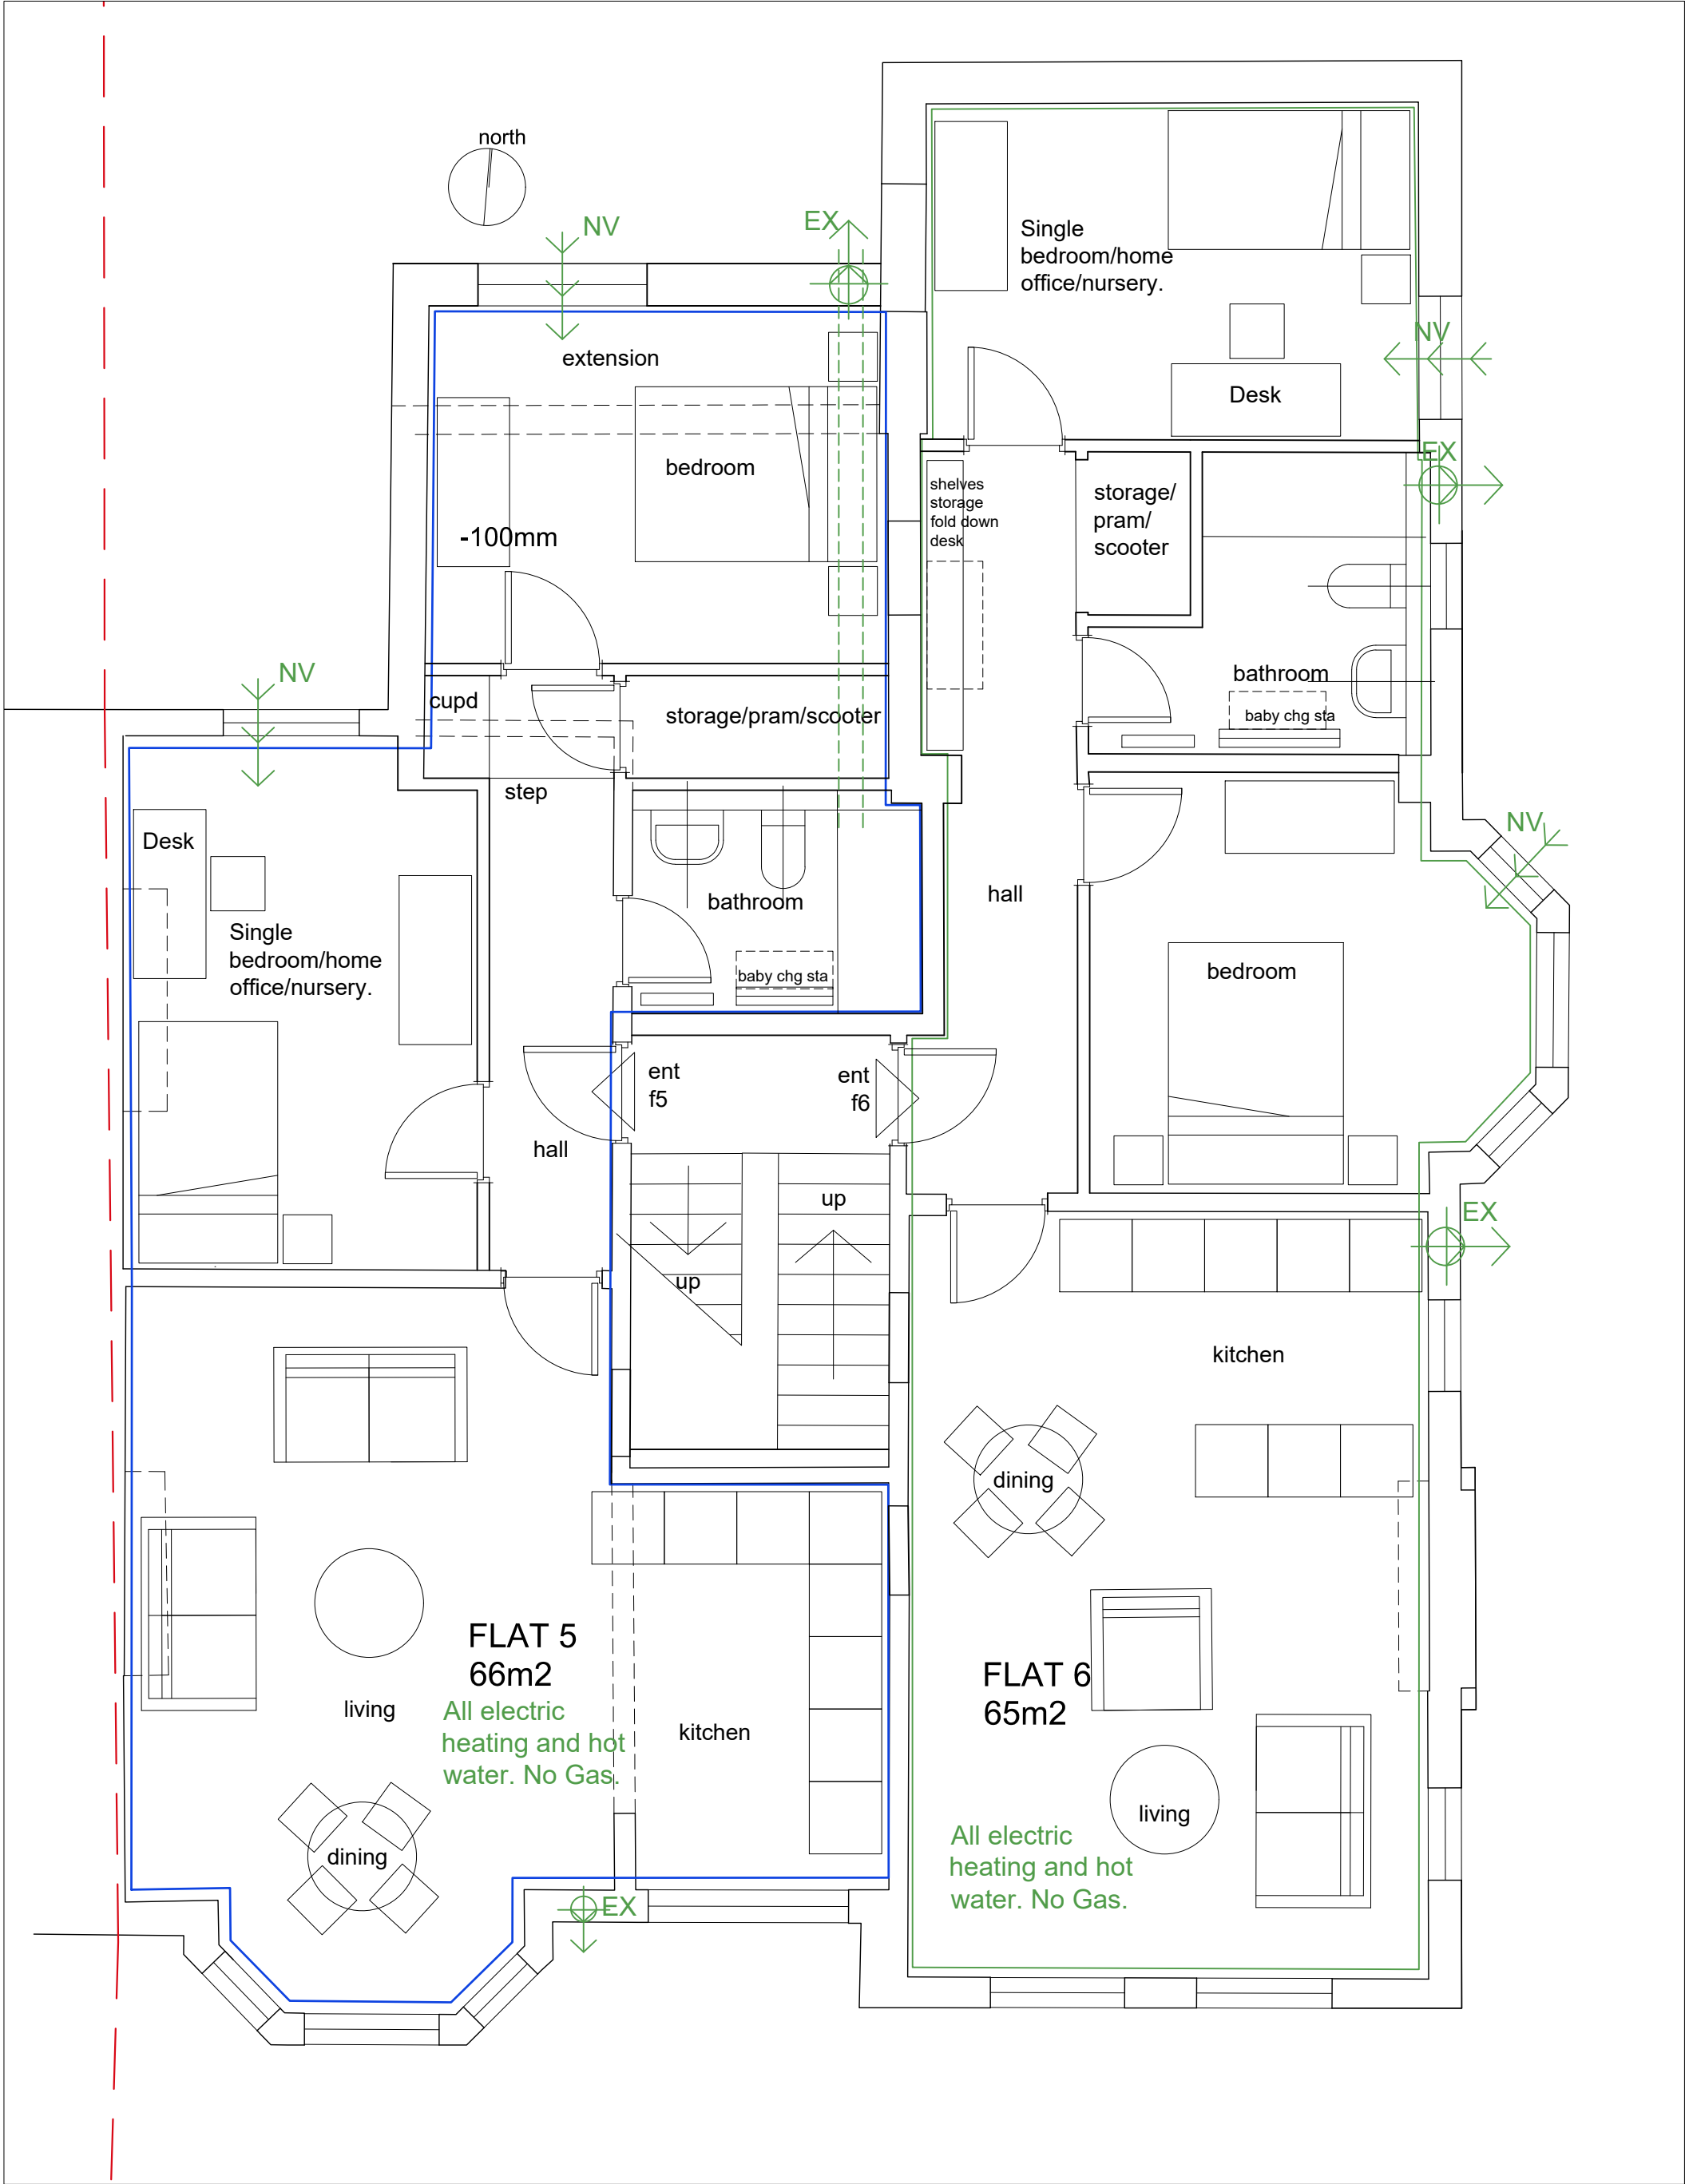

PROJECT Manchester Veterinary Clinic 398 Wilbraham rd, Chorlton.		CLIENT APL		PHASE Planning - PL		DATE 21/03/24	REV	DATE	REV
PROJECT NO 164.1 - 398WIL - PL -	SITE	PHASE PL -	DWG NO GA3(ME) -	REV	SCALE 1 : 50	SHEET A3			
DRAWING TITLE Proposed First Floor Mechanical and natural Ventilation.					 simon james arq ltd/architects UK: 120 Grosvenor st, All Saints, Manchester, M1 7HL				

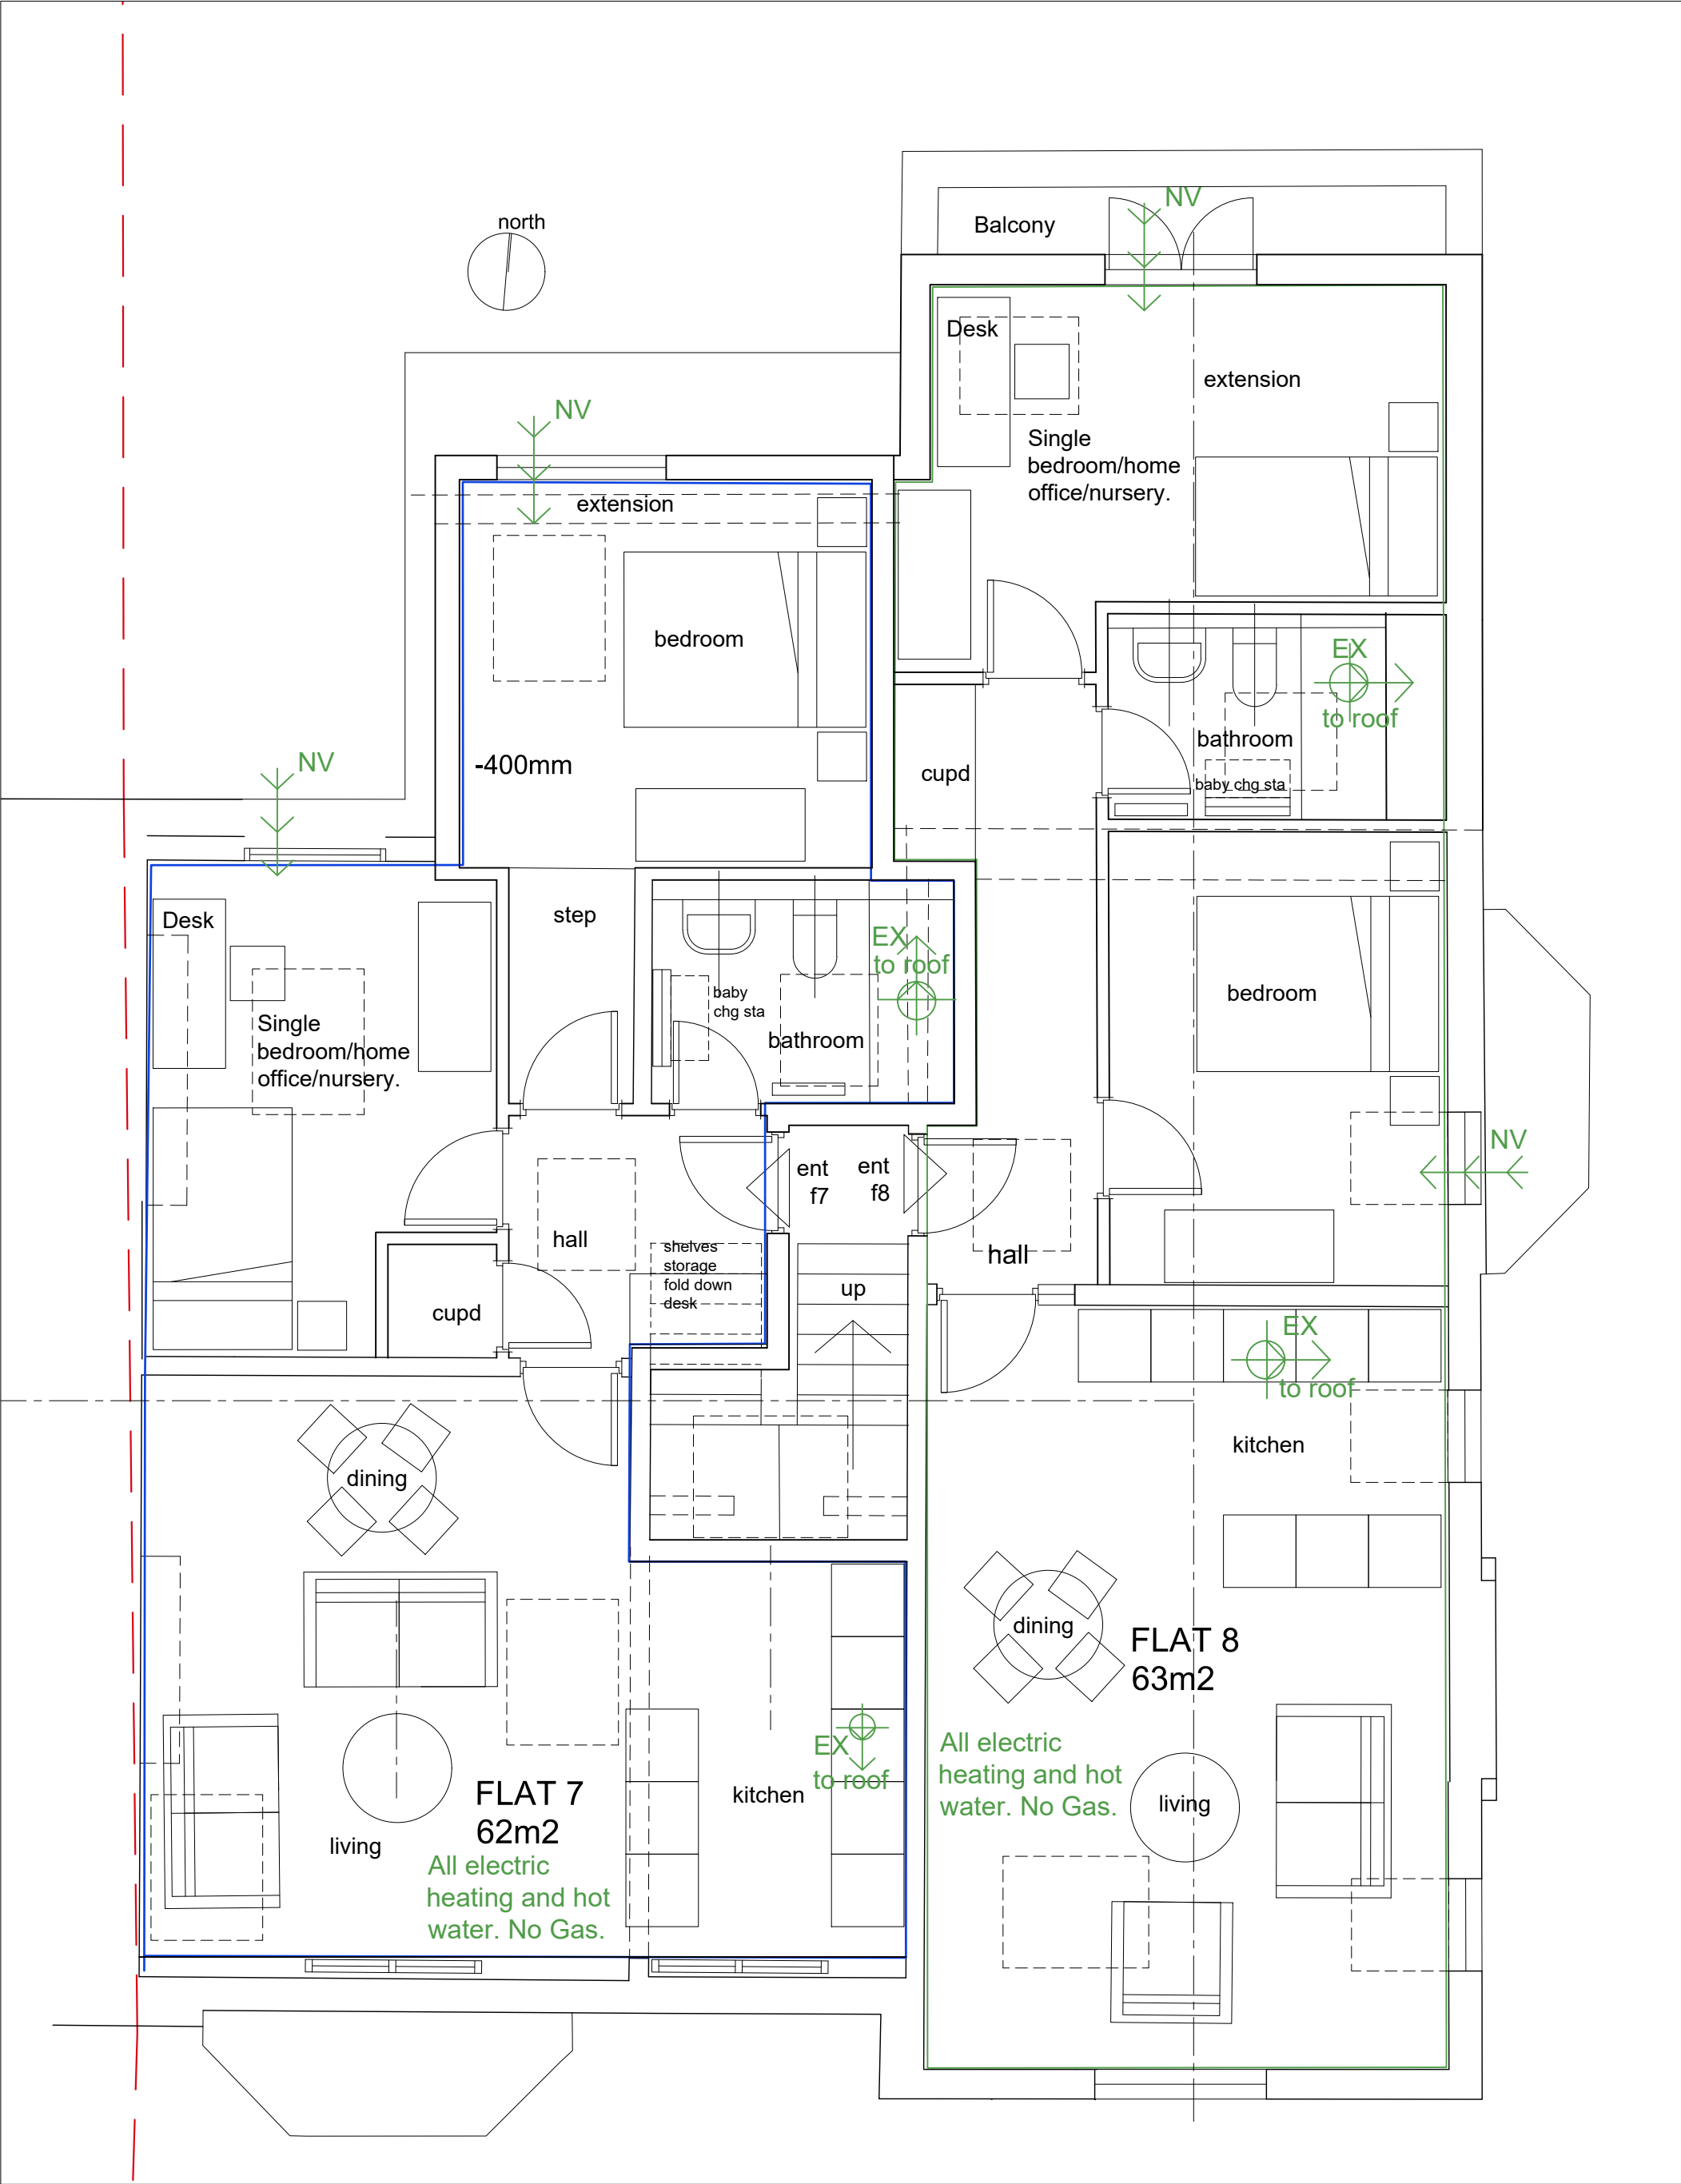



Heat exchange fan. Inlet and extraction



Extraction fan



Natural ventilation

PROJECT Manchester Veterinary Clinic 398 Wilbraham rd, Chorlton.				CLIENT APL		PHASE Planning - PL		DATE 21/03/24	REV	DATE	REV
PROJECT NO 164.1 -	SITE 398WIL -	PHASE PL -	DWG NO GA4(ME) -		REV	SCALE 1 : 50	SHEET A3				
DRAWING TITLE Proposed Second Floor Mechanical and natural Ventilation.						<div><div><div></div><div></div><div></div></div><div>simon james arq ltd/architects UK: 120 Grosvenor st. All Saints, Manchester. M1 7HL</div></div>					