


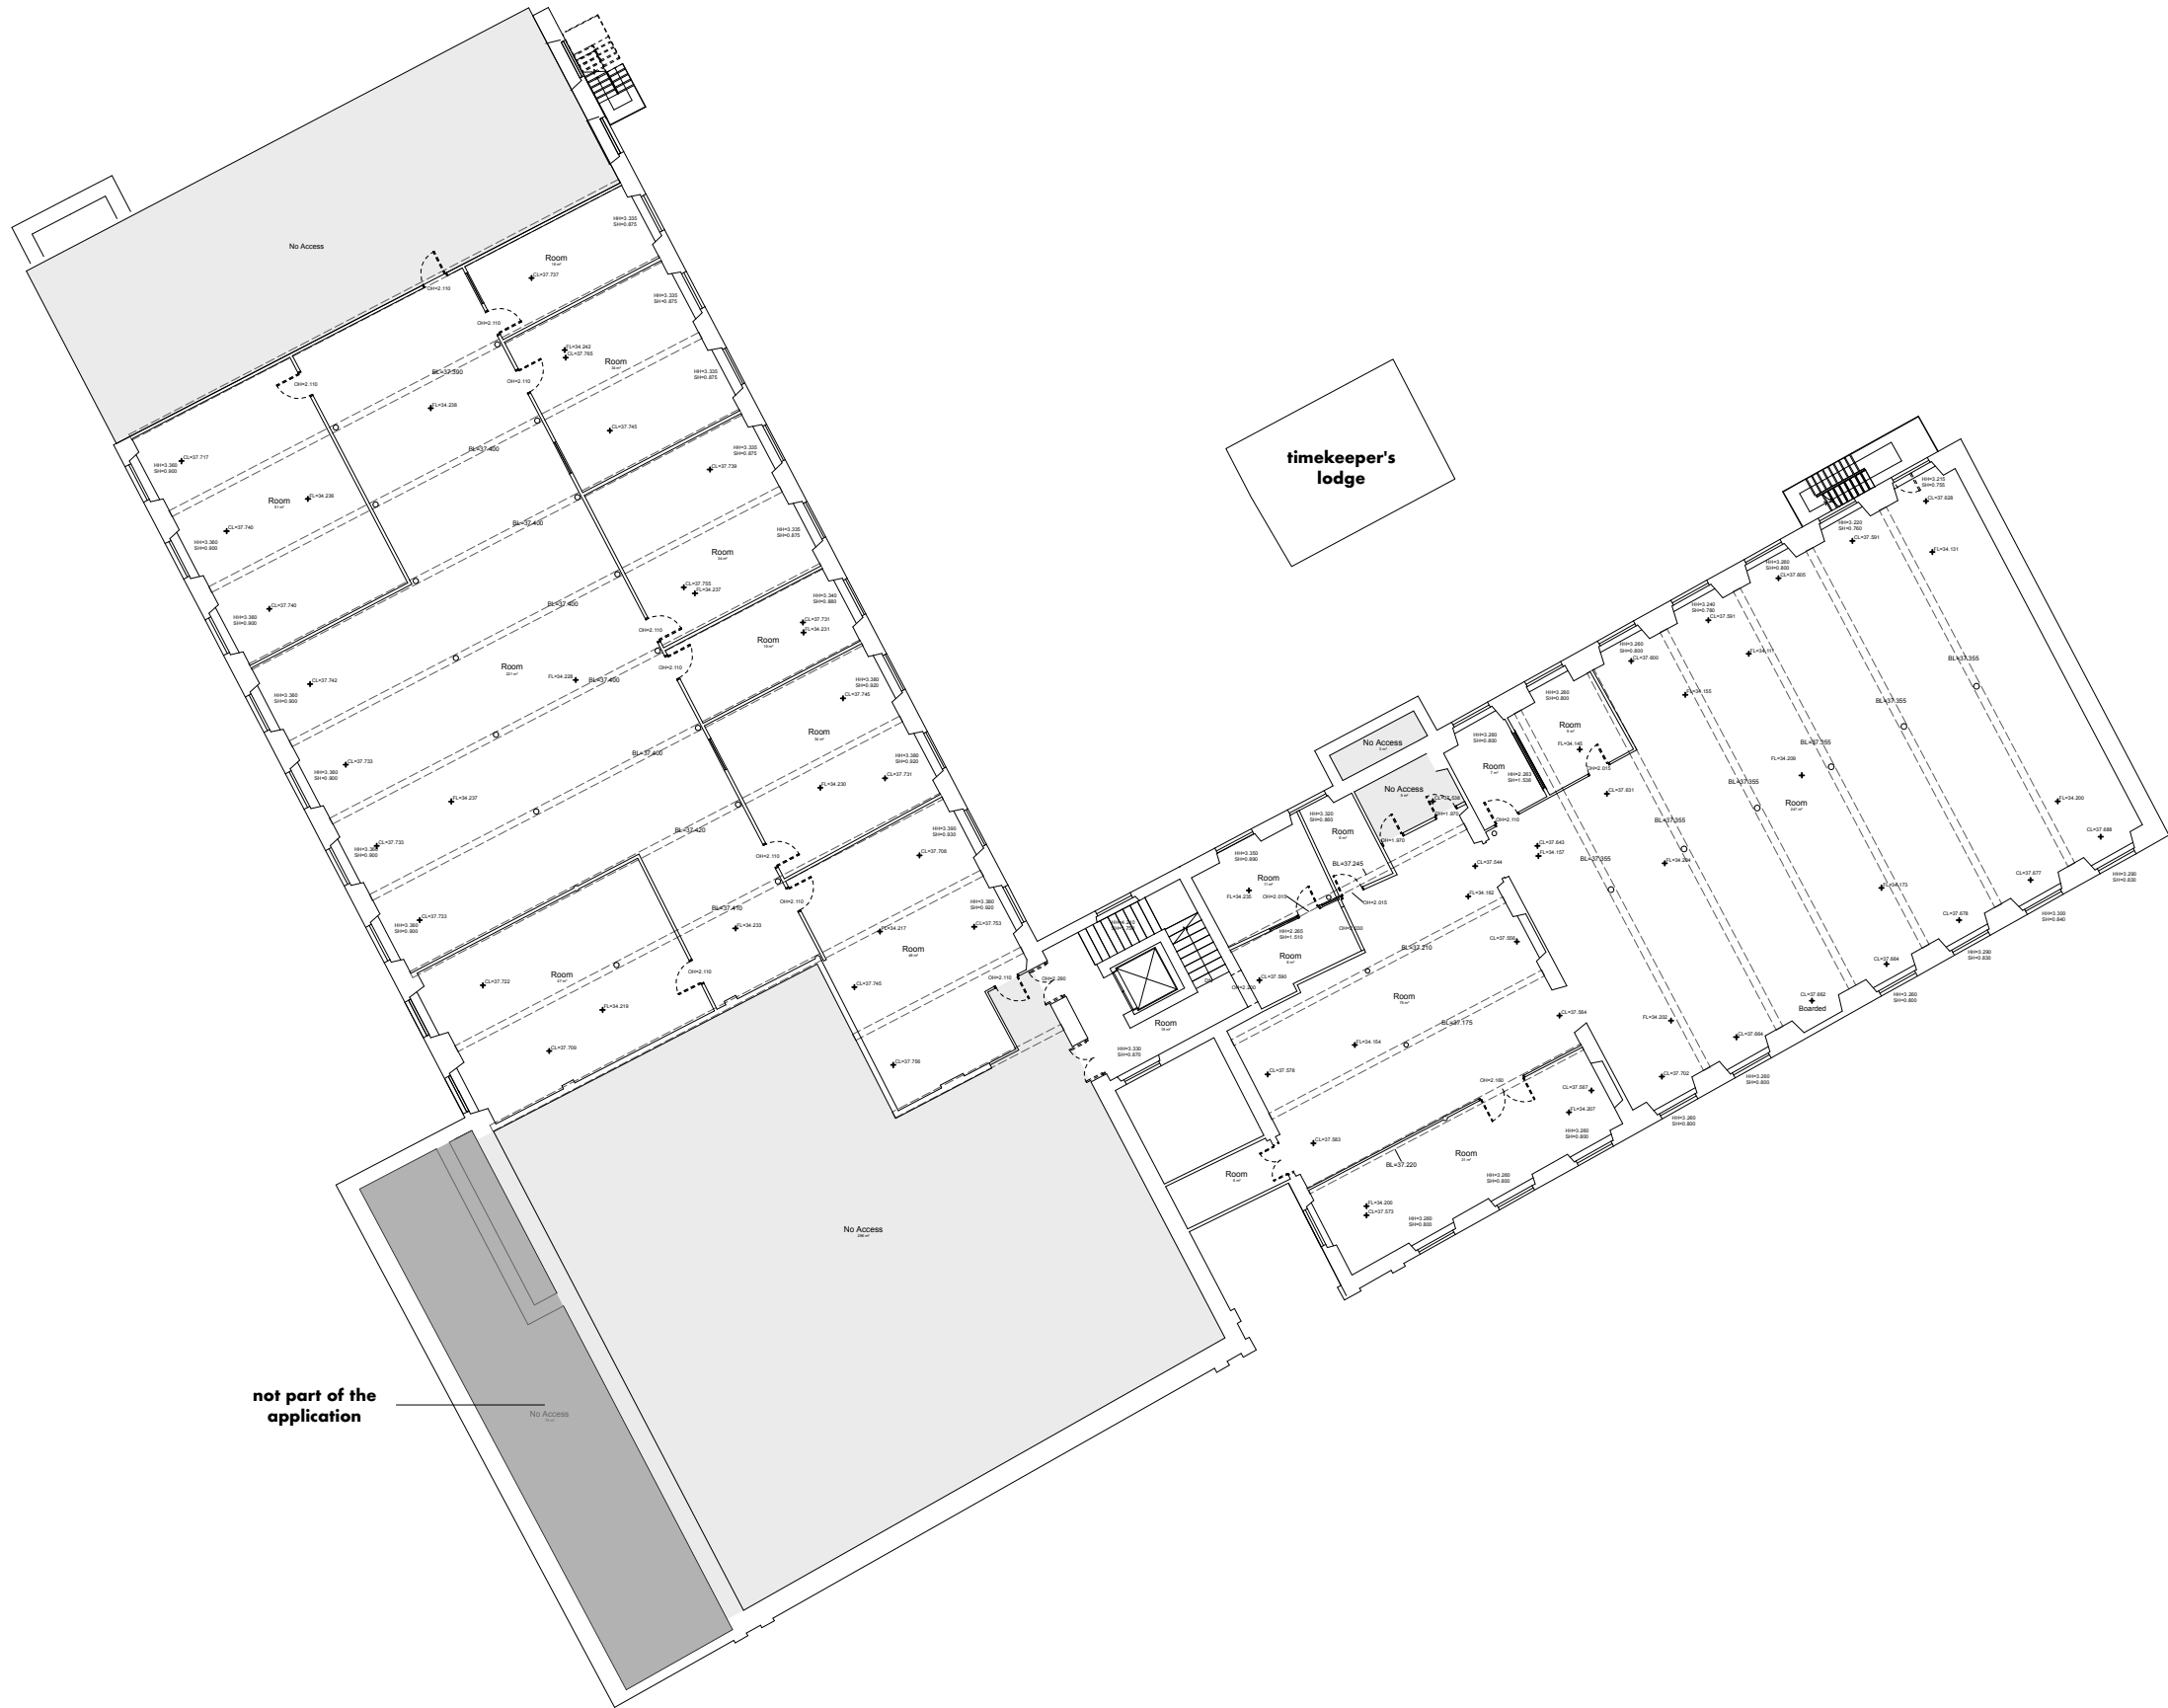

not part of the application

• planning issue
rev • description

08 09 17 • cl • mw
issued • drawn • checked

project	talbot mill
client	capital & centric
drawing number	TM SKM [00] 103
scale	1:125 @ a1
status	information

mills existing level 01

do not scale from this drawing • all dimensions are to be set out and checked on site prior to starting construction
• any discrepancy found between information given on this drawing and that given elsewhere or recorded on site shall be brought to the attention of the project architect immediately