


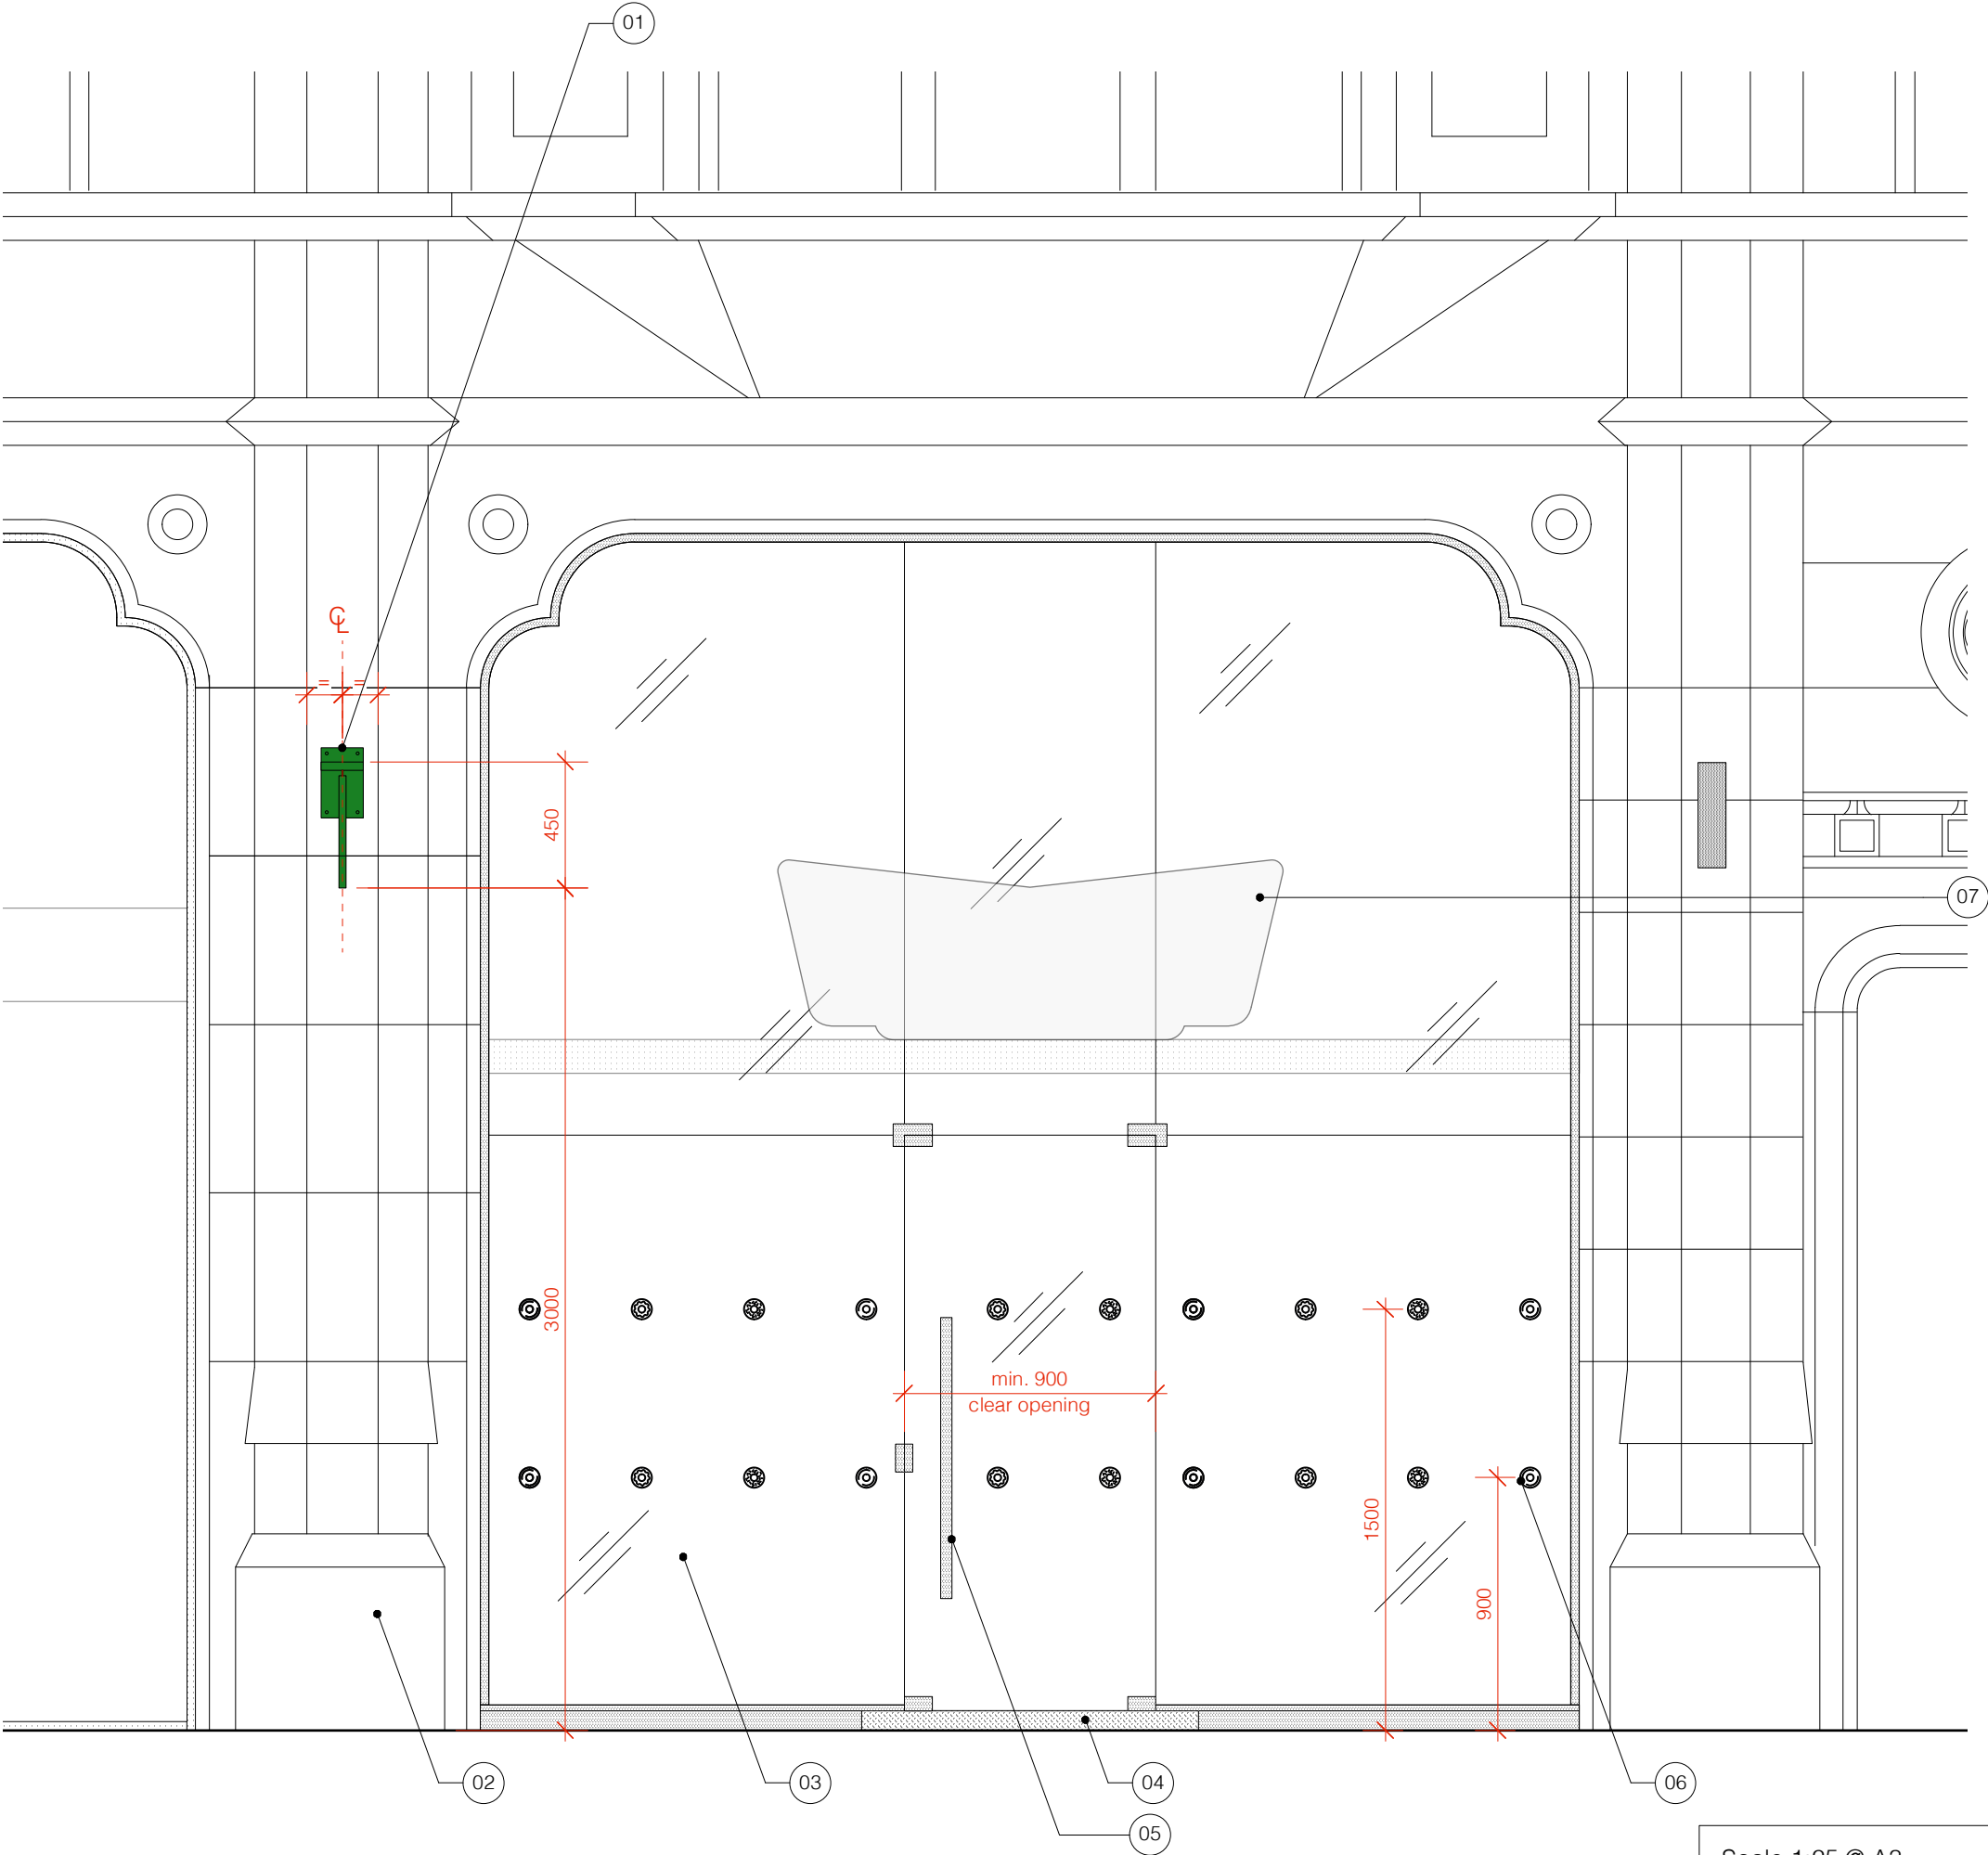

- Notes
01. New 700 x 400mm projecting sign board suspended from bracket with external illumination to be securely fixed back to existing facade. No new fixings permitted to existing isted facade, existing holes from previous sigange bracket to be utilised. For detail refer to Drg. 044.02.3.
 02. Existing Grade II listed facade to be retained.
 03. Existing shopfront glazing to be retained, cleaned and repaired where necessary.
 04. Existing checkerplate ramp to be retained, contractor to check it's condition and repair where necessary.
 05. New satin stainless steel pull handle to match and replace existing handle to both sides of door.
 06. KK bespoke vinyl manifestations from 3M Dusted Crystal vinyl, two rows applied to inside face of glazing. Artwork supplied by client. Refer to Manifestation Drg. SN.12.1.
 07. Internal signage not subject to LBC application

ALL EXISTING SHOPFRONT
DIMENSIONS TBC ON SITE.

Revision

DESCRIPTION
Proposed Shopfront

CLIENT
Krispy Kreme

PROJECT
Manchester Deansgate

ADDRESS
111 Deansgate, Manchester M3 2BQ

JOB No. DWG No. REV.

044.02.2 -

DATE: **APR 24** STATUS: **APPROVAL**

DRAWN BY
SW

SCALE
1:25 @ A3

Unit 5, 7 Wenlock Road, London N1 7SL
T +44 (0)20 7253 9005 F +44 (0)20 72539004
www.pathdesign.co.uk info@pathdesign.co.uk

THIS DRAWING IS FOR DESIGN INTENT PURPOSES ONLY. DO NOT SCALE THIS DRAWING

* This drawing is issued on condition that it is not copied or distributed to any other third party without the prior consent of PATH DESIGN.
* Contractors should provide their own setting out drawings for comment by PATH DESIGN.
* This drawing is the property of PATH DESIGN and copyright is reserved by them.
* All dimensions to be verified on site prior to work commencing.
* All dimensions to be verified on site prior to work commencing.

