




SW - MH1 TO OUTFALL - LONGSECTION
SCALE: H 1:200,V 1:40. DATUM: 83.000

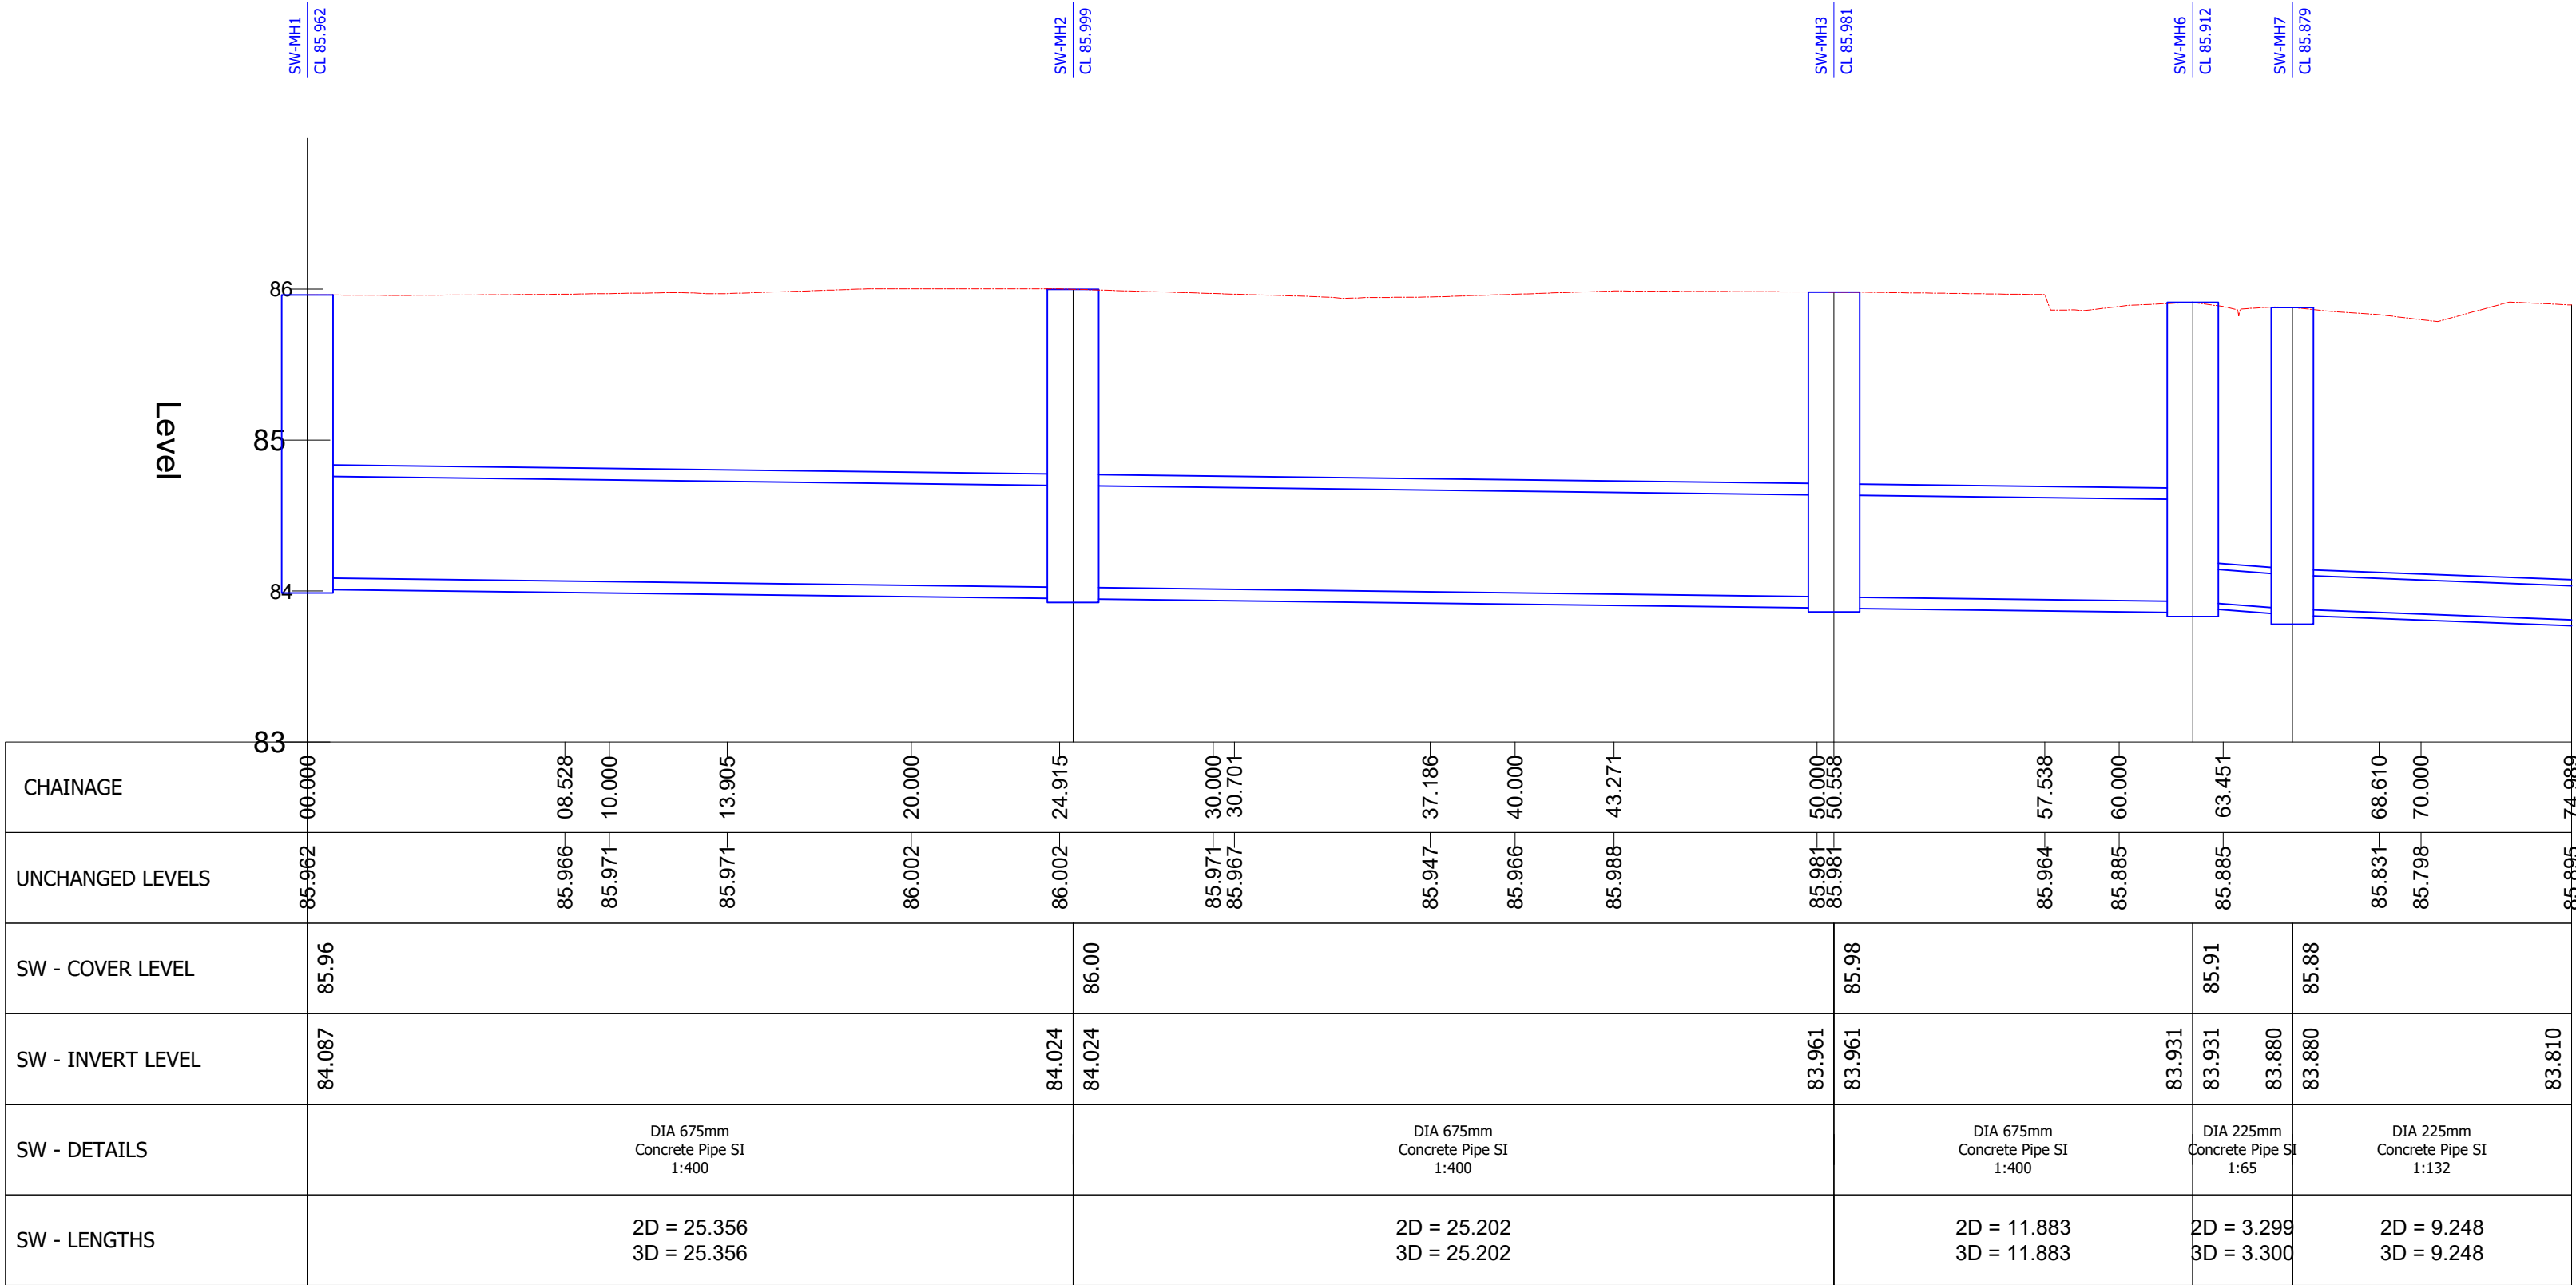

SW MH5 TO OUTFALL - LONGSECTION
SCALE: H 1:200,V 1:40. DATUM: 83.000

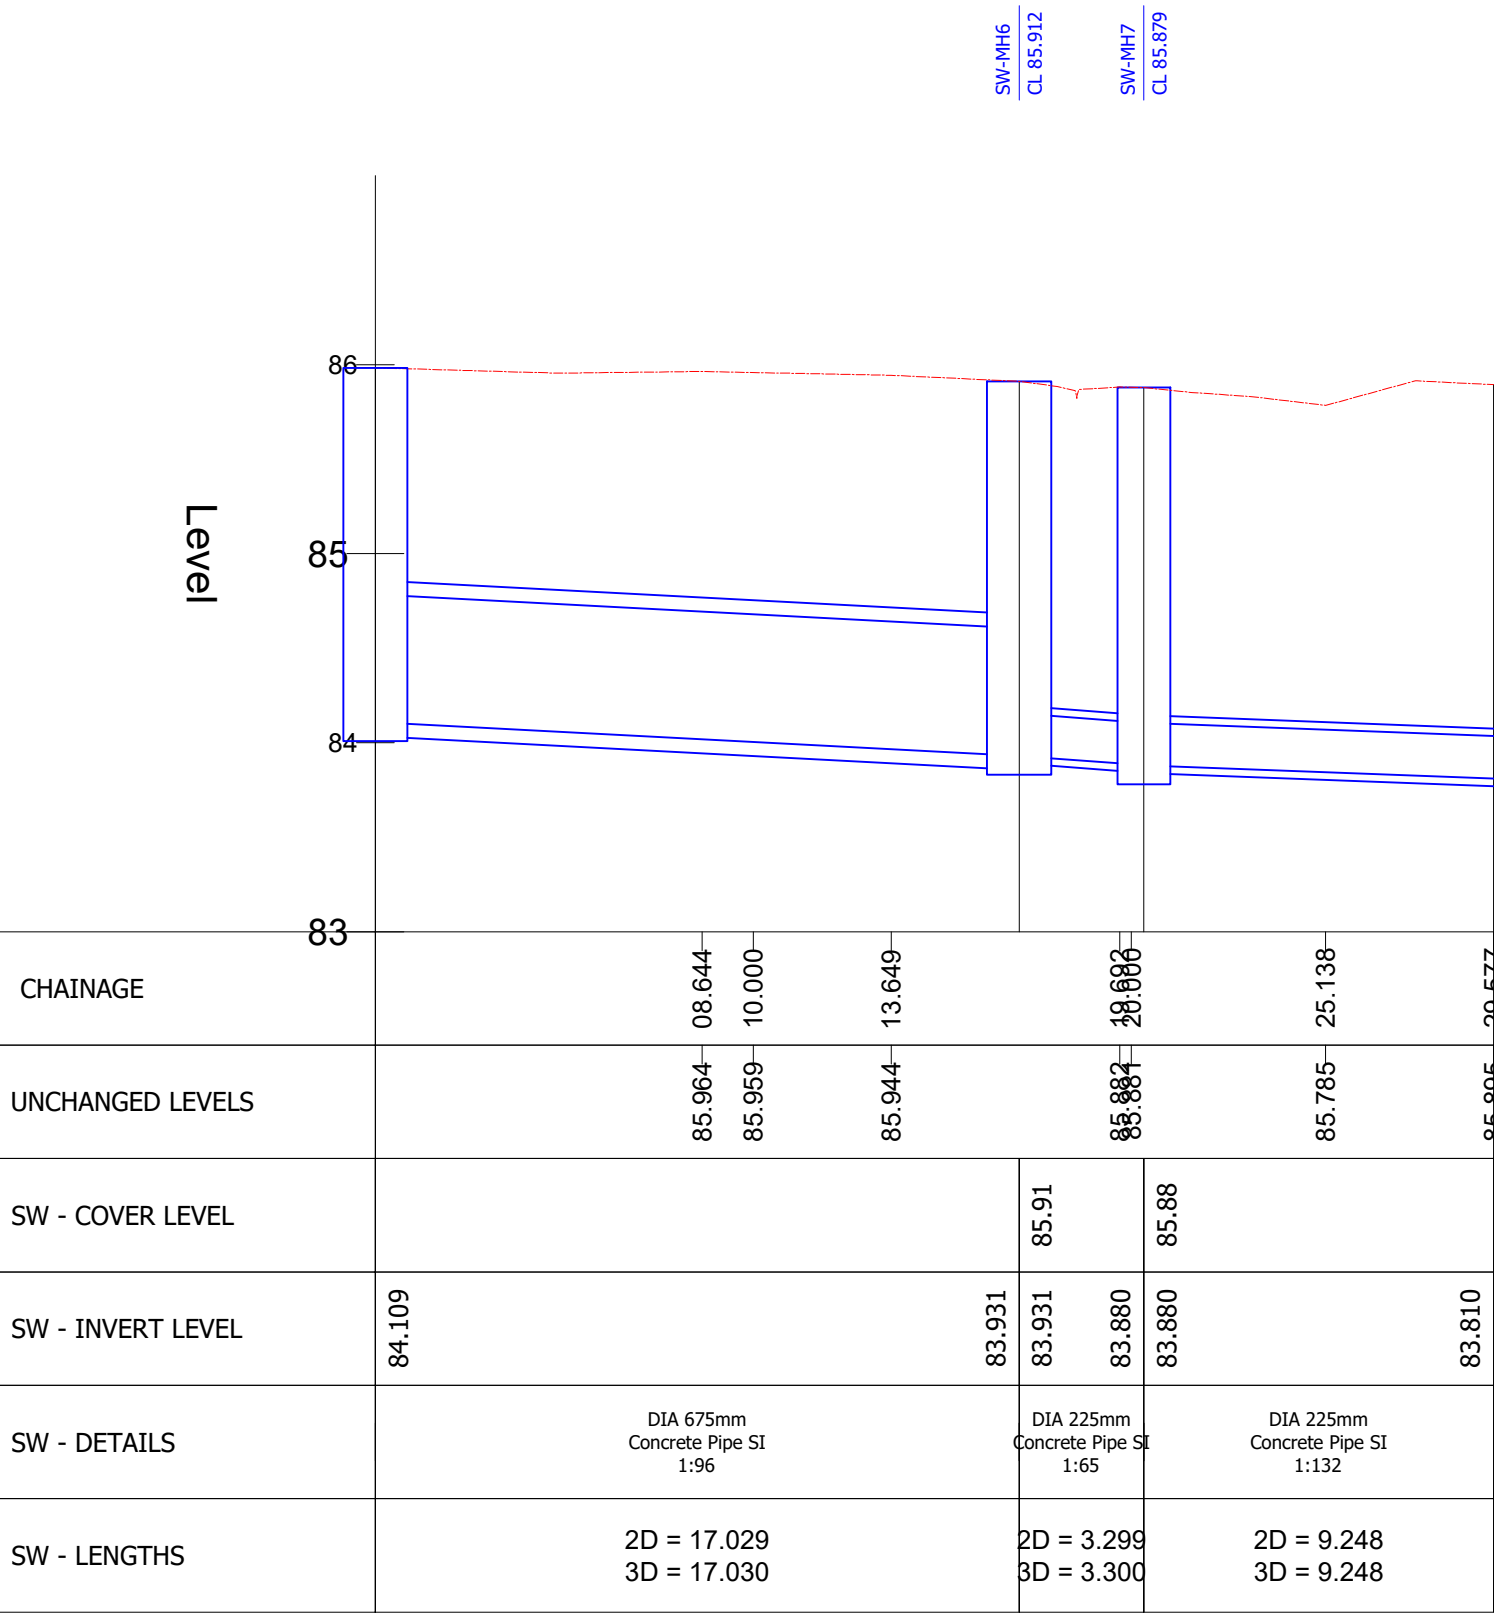

FW - MH1 TO PIPE 1.001 - LONGSECTION
SCALE: H 1:200,V 1:40. DATUM: 83.000

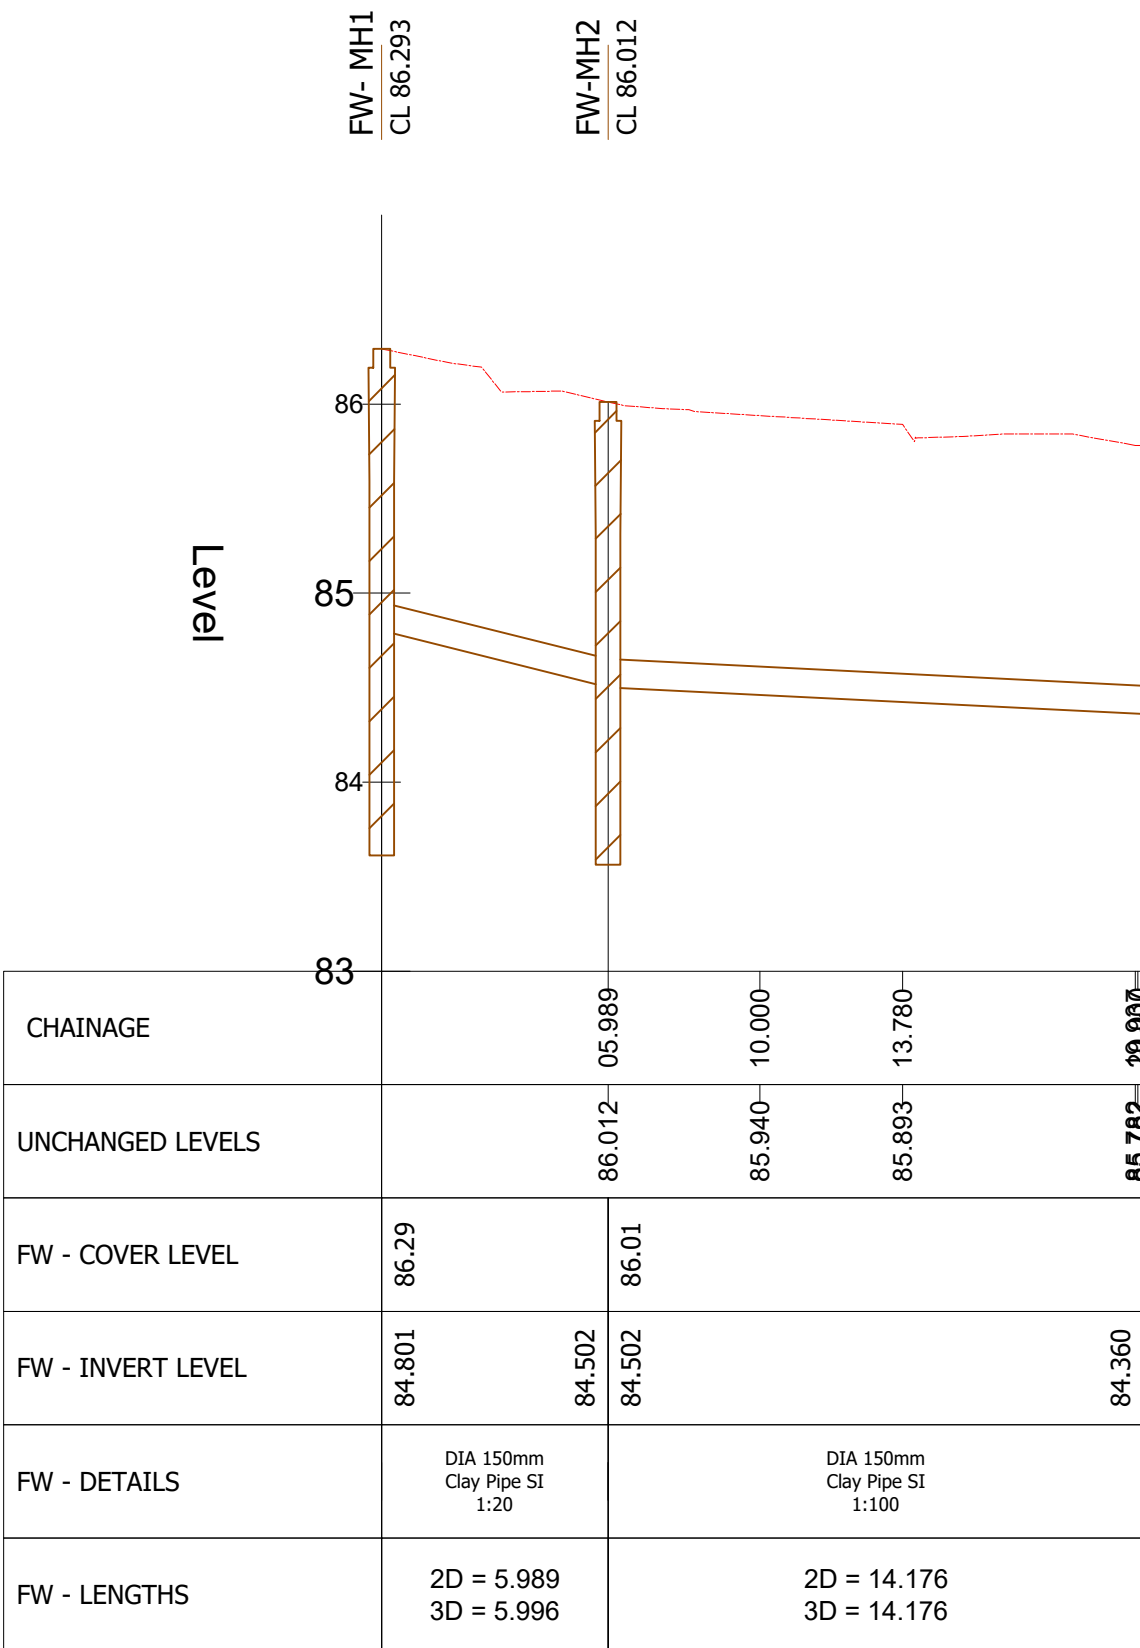

- GENERAL NOTES
- G1. DO NOT SCALE THIS DRAWING.
- G2. ANY DIMENSIONAL DISCREPANCIES SHOULD BE NOTIFIED TO THE ENGINEER IMMEDIATELY.
- G3. ALL DIMENSIONS ARE IN MILLIMETRES - (mm)
ALL LEVELS ARE IN METRES - (m) AND ARE ABOVE
ORDNANCE DATUM AT NEWLYN, CORNWALL UNLESS
NOTED OTHERWISE.
- G4. NORTH SHOWN INDICATIVE ONLY
- G5. THIS DRAWING IS TO BE READ IN CONJUNCTION WITH
ALL RELEVANT; SPECIFICATIONS; DRAWINGS; DETAILS
AND OTHER DESIGN INFORMATION.
- G6. ALL DRAWINGS AND WRITTEN MATERIAL CONTAINED
WITHIN, CONSTITUTE ORIGINAL AND UNPUBLISHED
WORK OF THE ENGINEER AND MAY NOT BE DUPLICATED,
USED, REPRODUCED OR DISCLOSED WITHOUT WRITTEN
CONSENT OR EXPRESS PERMISSION FROM THE
ENGINEER.
- G7. ALL INFORMATION CONTAINED IN THIS DOCUMENT IS
COPYRIGHT ©
- G8. WHERE THE CONTRACTOR UNDERTAKES OR ENGAGES
A THIRD PARTY TO UNDERTAKE TEMPORARY WORKS
DESIGN, OR VARIES THE PELL FRISCHMANN DESIGN IN
ANY WAY, THEN THE CONTRACTOR WILL TAKE FULL
RESPONSIBILITY AND LIABILITY FOR ALL DESIGN
ASPECTS, INCLUDING A DESIGN RISK ASSESSMENT. THE
CONTRACTOR SHALL INFORM PELL FRISCHMANN OF ANY
PROPOSED VARIANCES TO THE DESIGN.

P01	FIRST ISSUE	PC	NB	AH	02.11.23
REV	DESCRIPTION	DRN	CHK	APP	DATE

Pell Frischmann

4th FLOOR, ONE ST JAMES SQUARE, MANCHESTER, M2 6DN
Telephone +44 (0)161 826 9400
Email: pfmanchester@pellfrischmann.com
www.pellfrischmann.com

Architect/Client/Contractor

greatplaces
HOUSING GROUP

Project

LONGHURST RAOD

Drawing Title

S104
DRAINAGE
LONGSECTIONS

Drawing Status

PRELIMINARY

Drawn	Name P. CLARK	Date 02.11.23	Status Code S03
Designed	P. CLARK	02.11.23	Scale V:-1:40 H:-1:200
Eng Chk	N. BANKS	02.11.23	Revision
Approved	A. HALL	02.11.23	P01

Drawing No.

106240 - PEL - HDG - 01 - DR - D - 1003