


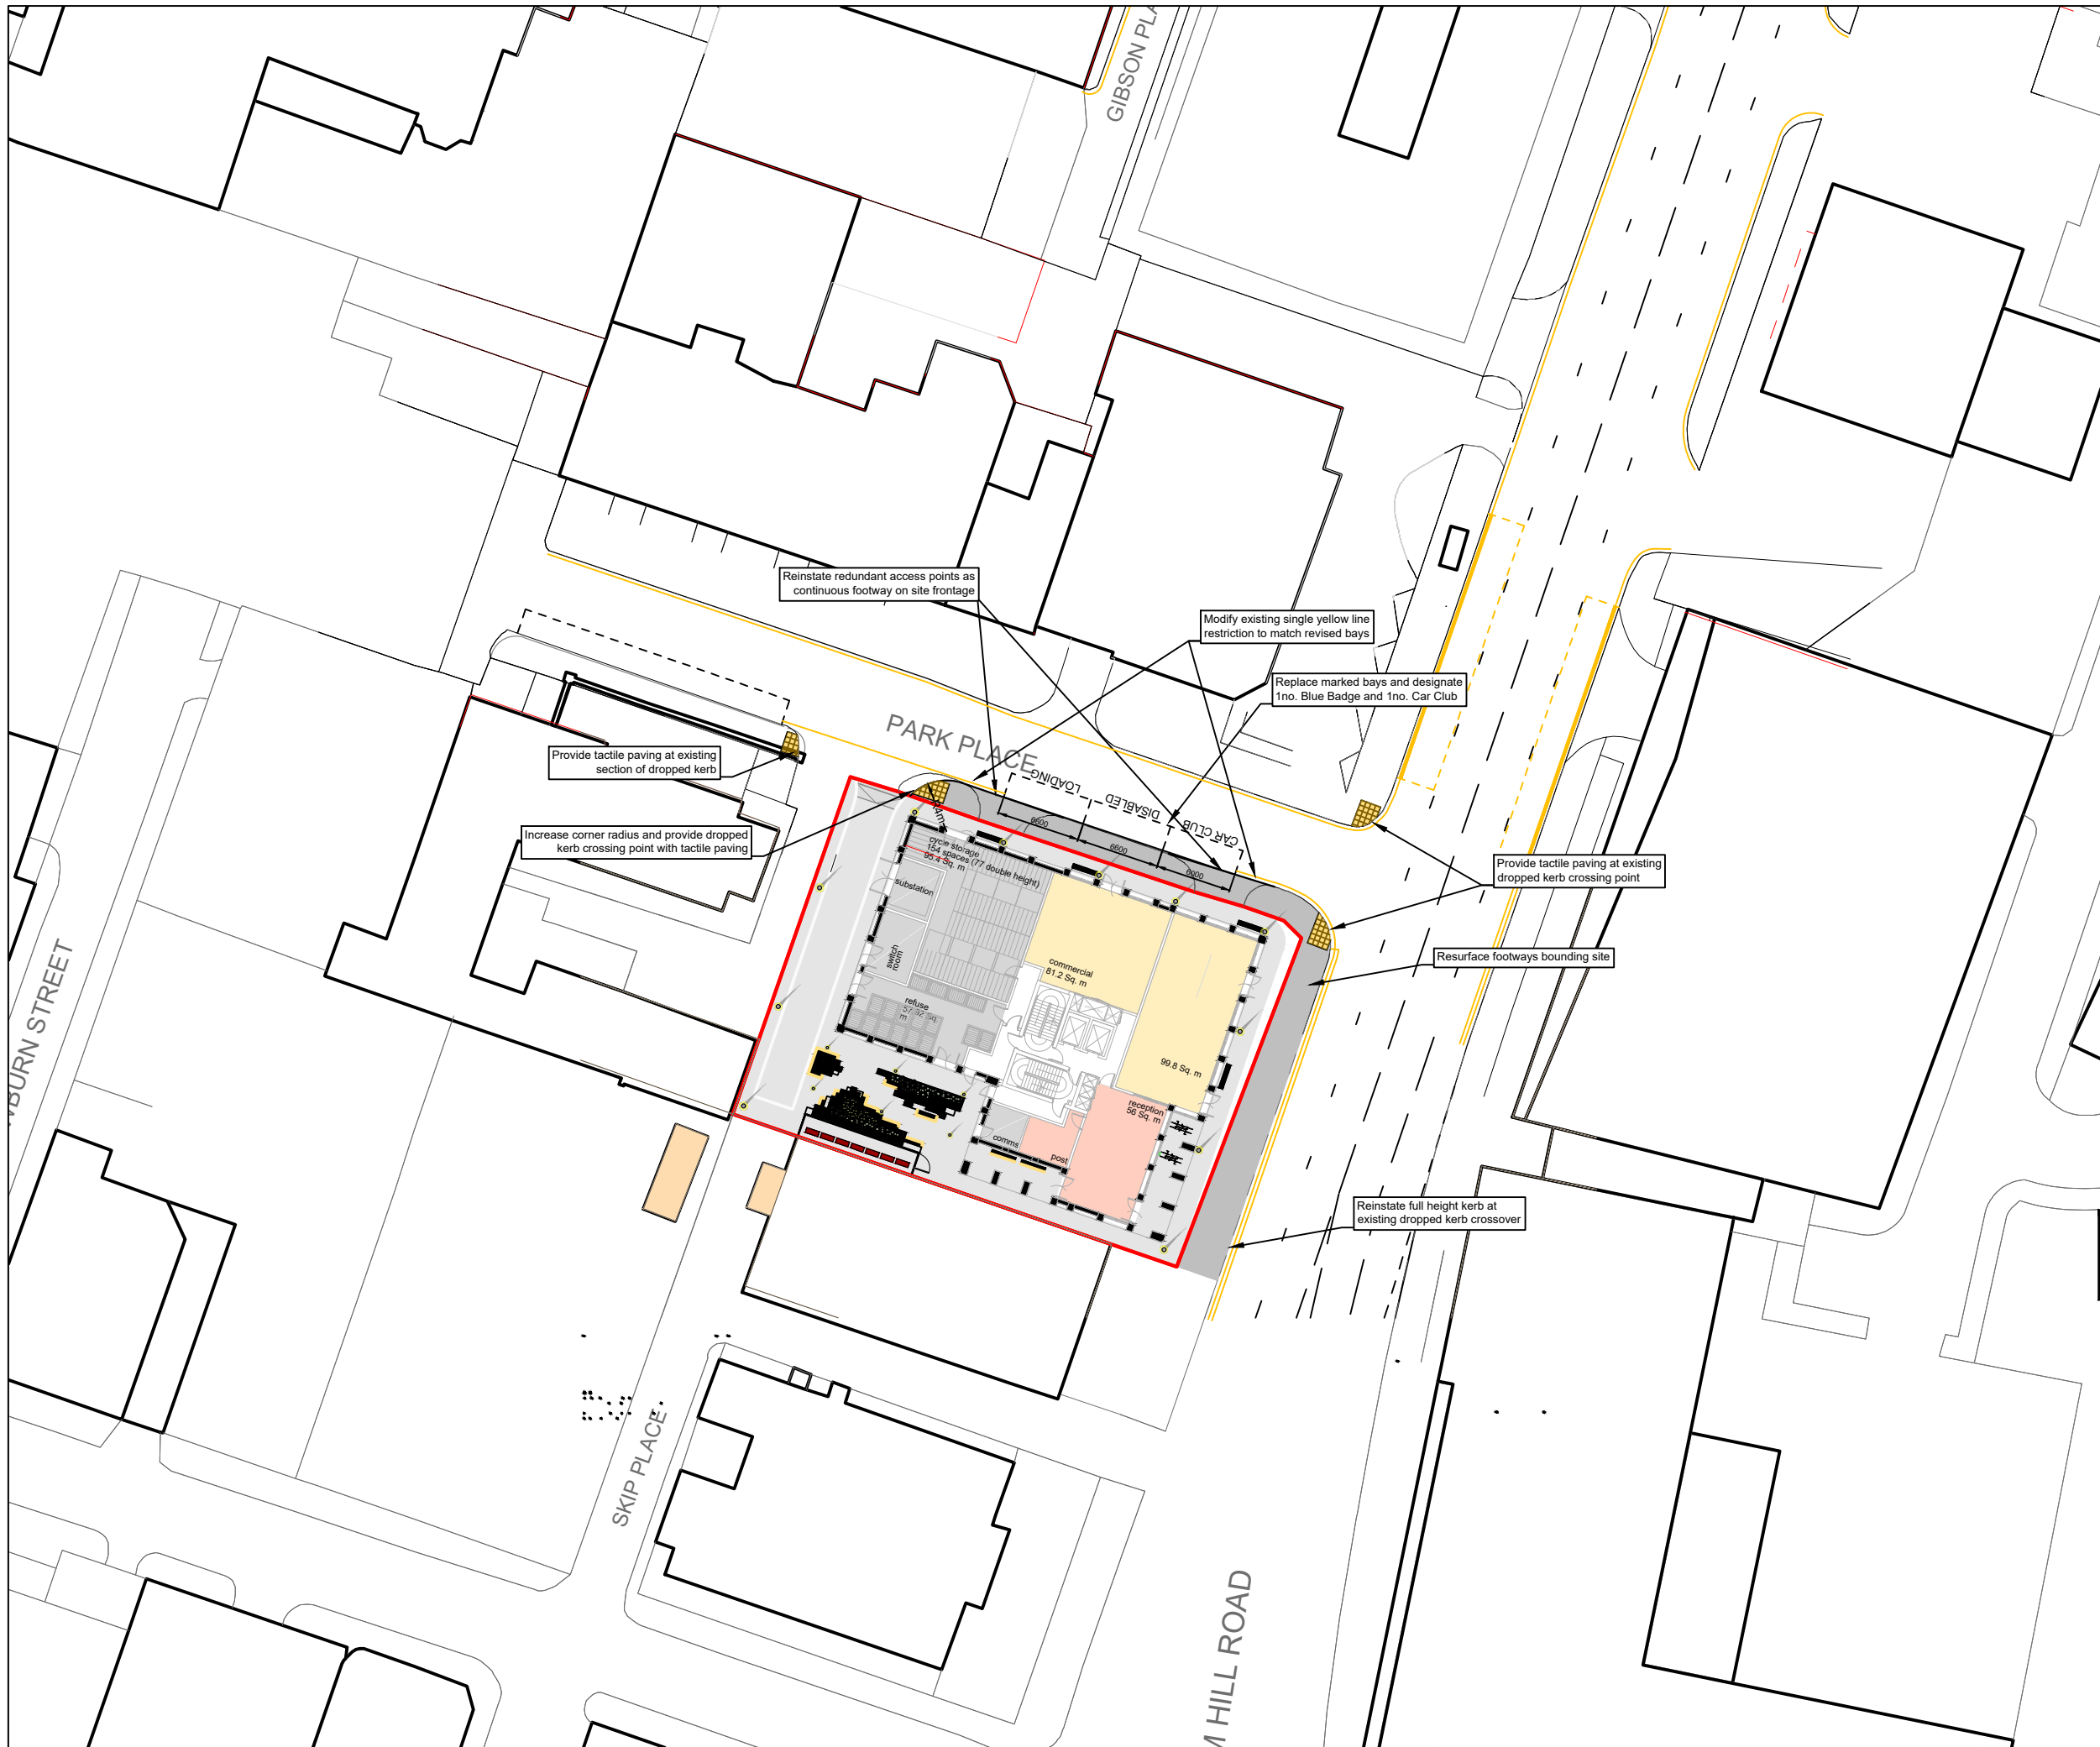

THIS DRAWING MAY BE USED ONLY FOR THE PURPOSE INTENDED AND ONLY WRITTEN DIMENSIONS SHALL BE USED

NOTES
Layout subject to detailed design and confirmation of statutory undertakers' equipment.

Revision Details	By	Check	Date	Suffix
Updated with landscape scheme	JAT	LGS	05.10.23	C
Bay arrangement updated	JAT	LGS	27.09.23	B
Site layout updated	JAT	LGS	21.09.23	A

Drawing Number

SK22359-001

Drawing Title

One Park Place, Manchester

Proposed external footway improvements & TRO modifications

Scale at A3

1:500

Drawn	Approved
JAT	LGS
Check	Date
LGS	14.08.23

SK Transport Planning Ltd
Albion Wharf | Manchester | M1 5LN
www.sktransport.co.uk
0161 234 6509