


Proposed Elevations 2B4P Block Type B - Block 11

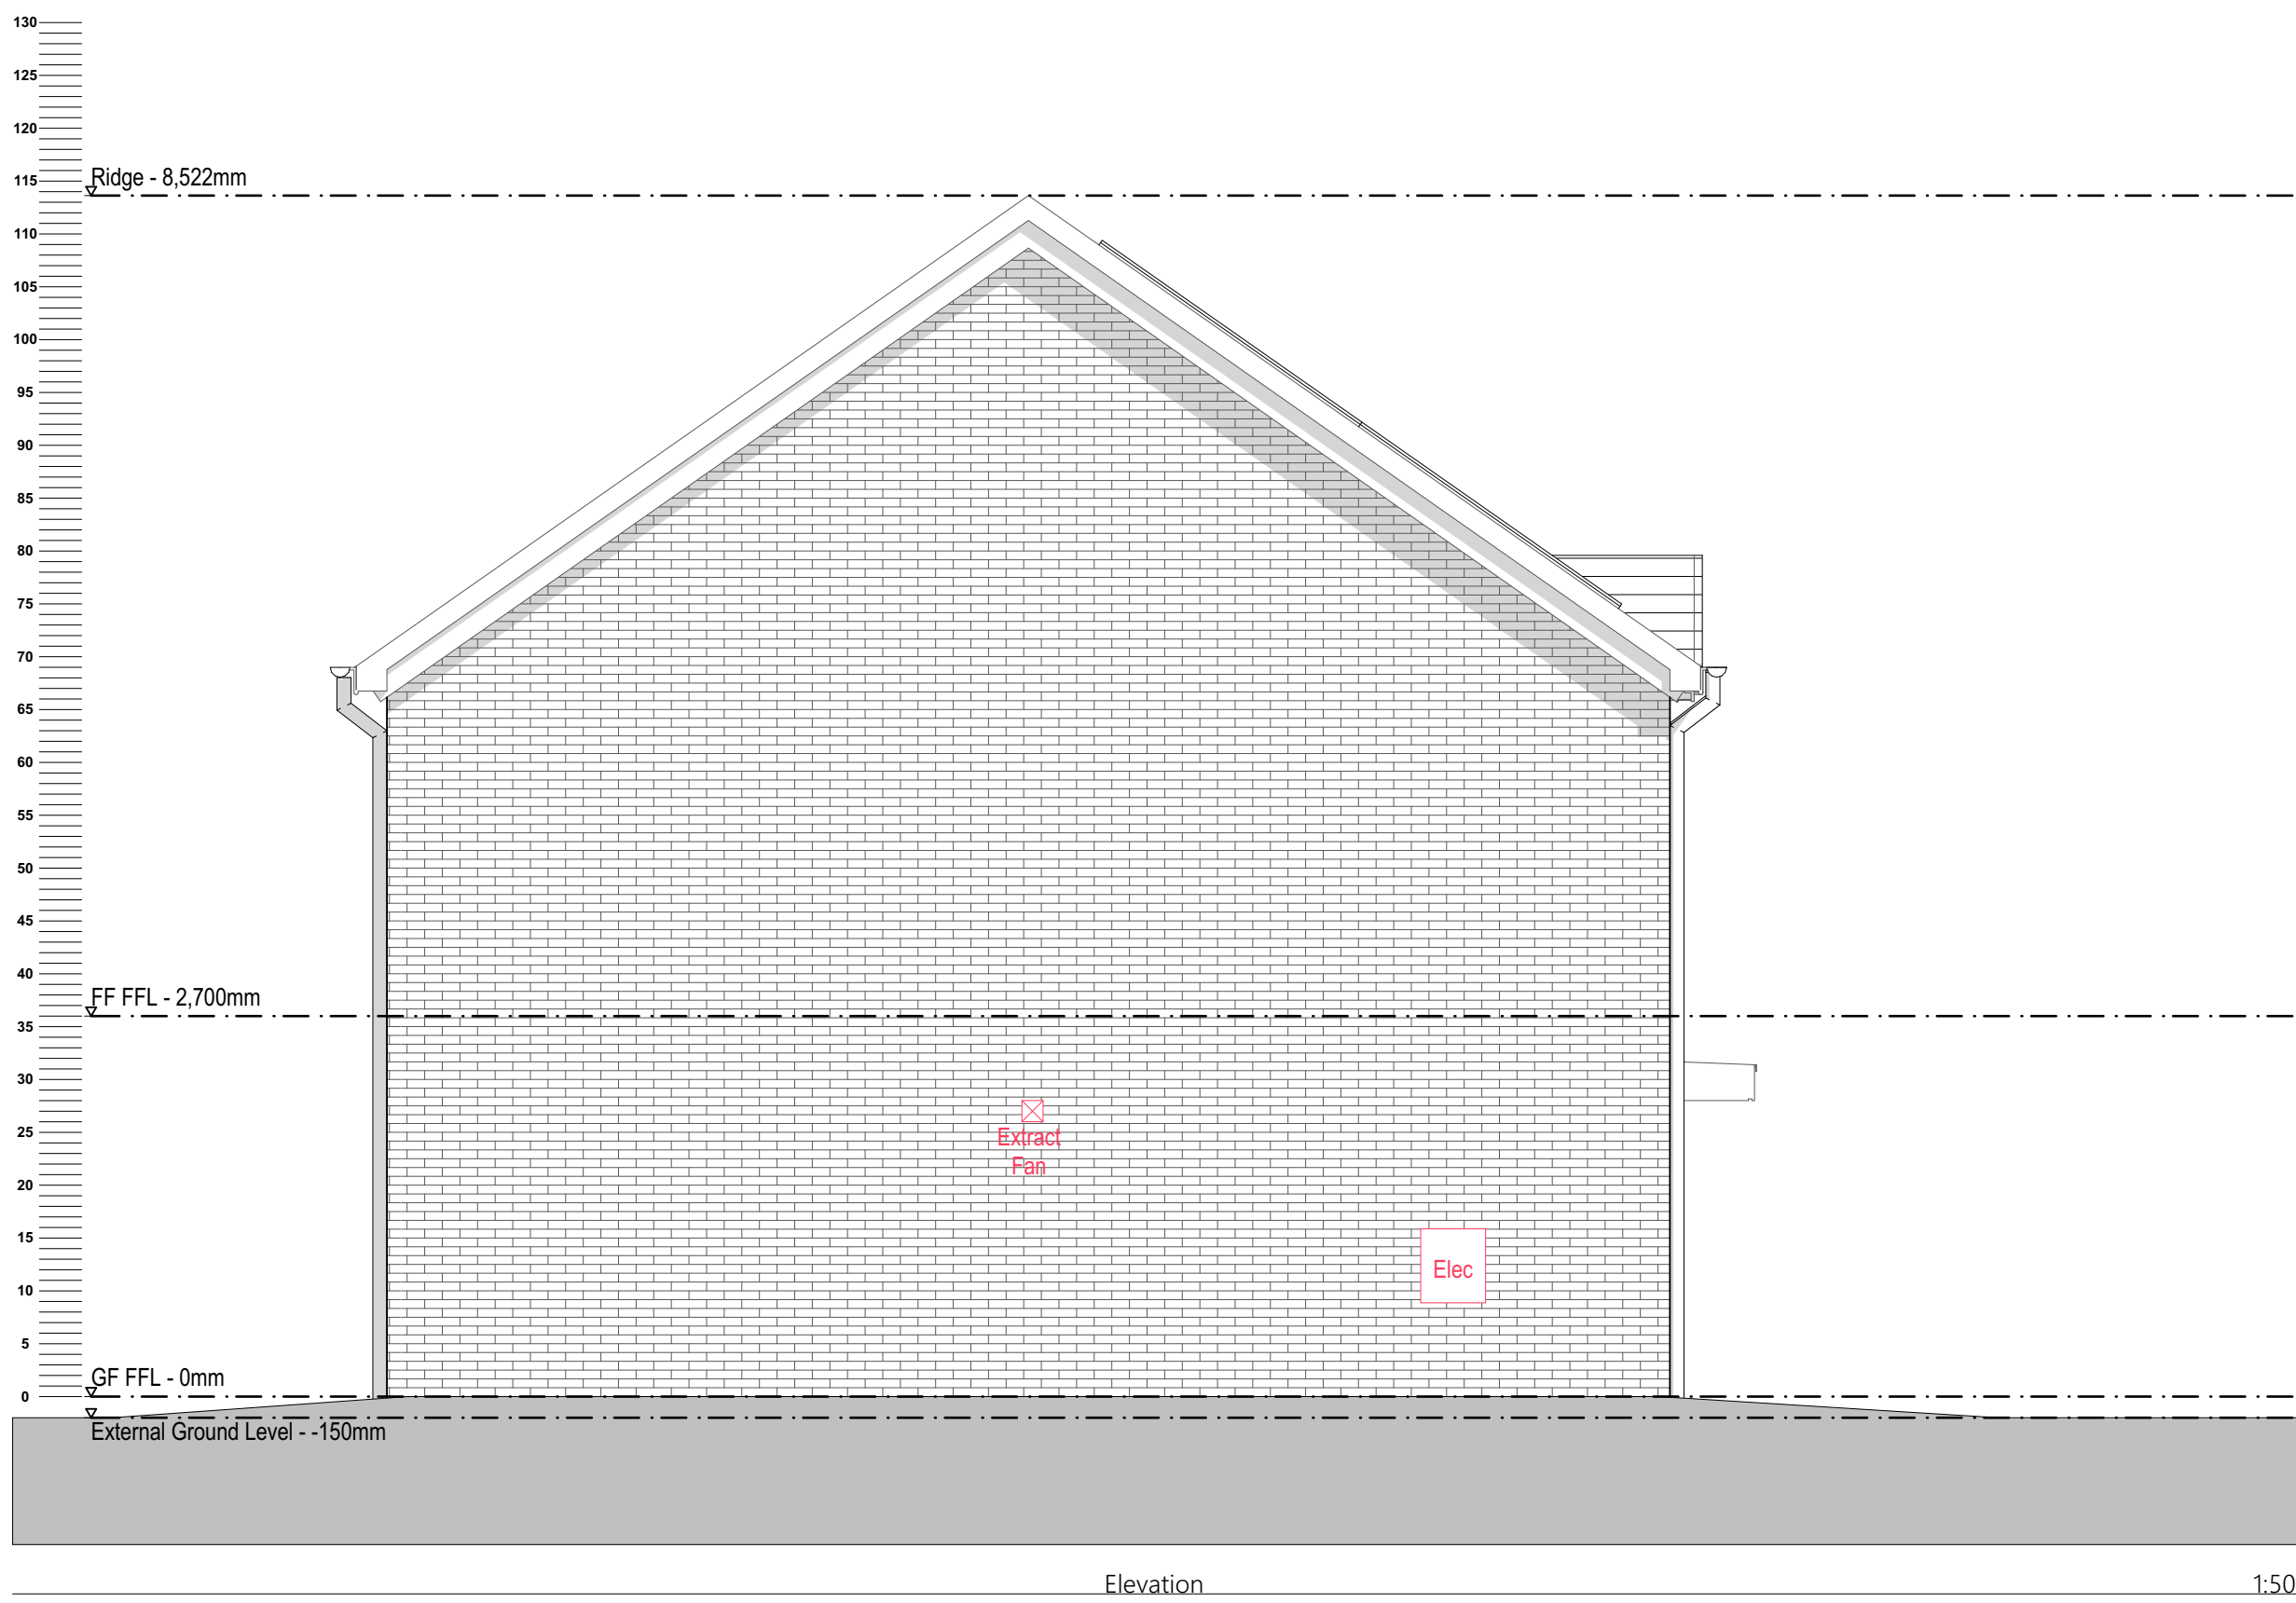

B Elevations updated to show PV array.		08/02/23 C.M.	
A Elevations updated.		03/11/23 C.M.	
Designation Detail of Revision		Date Initials	
PROJECT Charlestown, White Moss Road and Dam Head Drive - P500 Phase 1 Site		TITLE Proposed Elevations 2B4P Block Type B - Block 11	
PROJECT No. 1785		DRAWING No. PL.017B	
DRAWN by CM		CHECKED DS	
DATE NOV 22		SCALE (1:10.0) 1:50	
JOHN MCCALL ARCHITECTS LTD		No. 1 Arts Village, Henry Street, Liverpool L1 5BS Tel: 0151 707 1818 Fax: 707 1819	
4a Rock Mill Lane, New Mills, SK22 3BN e-mail: admin@John McCall.co.UK			