
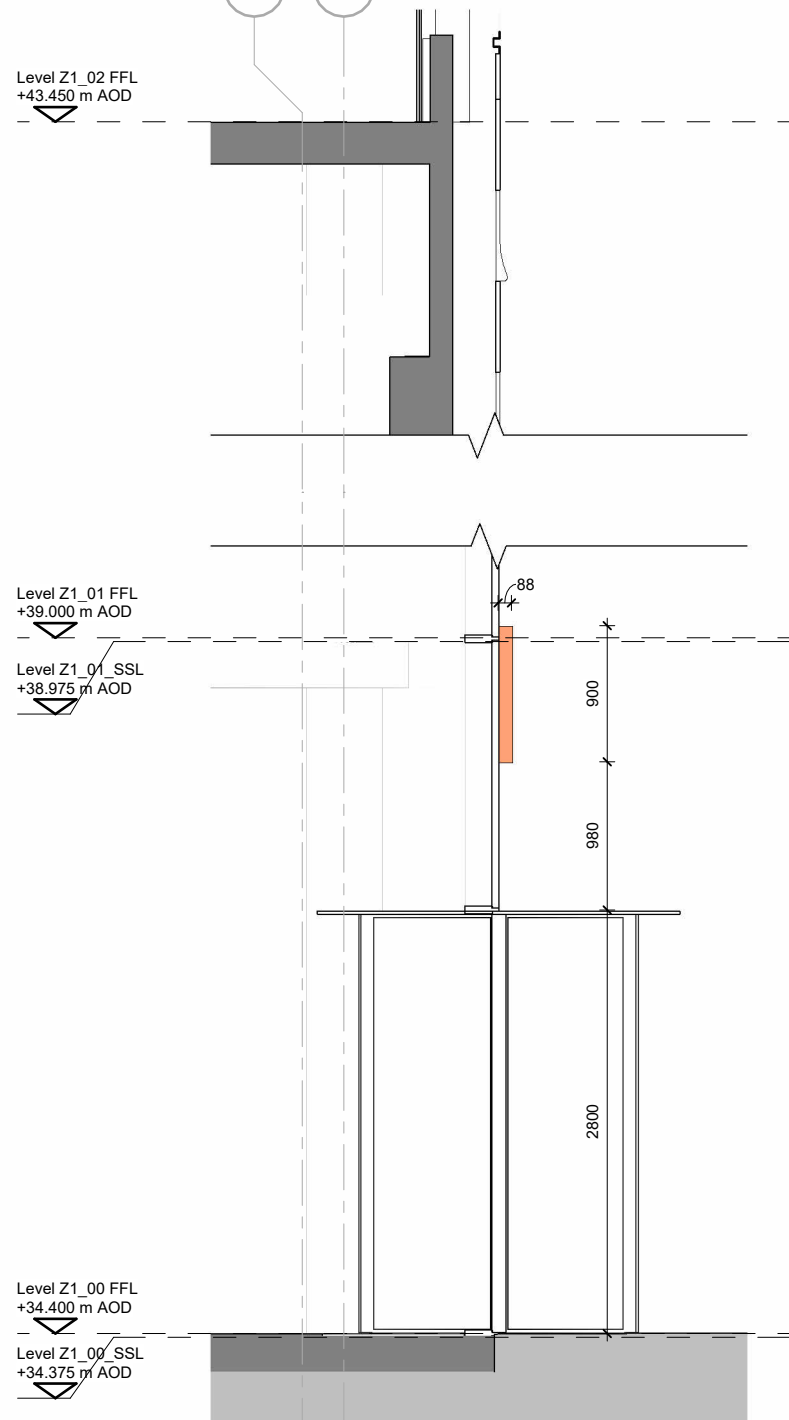
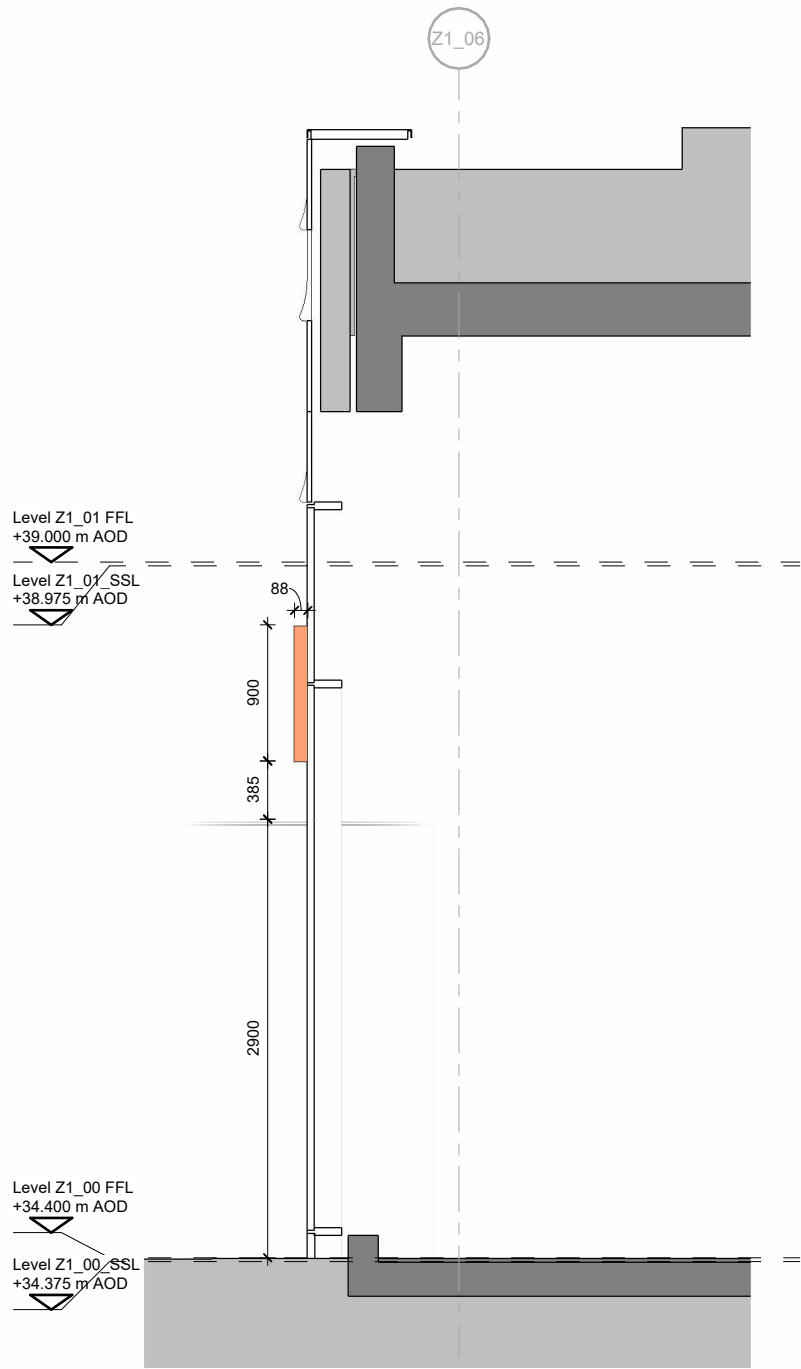


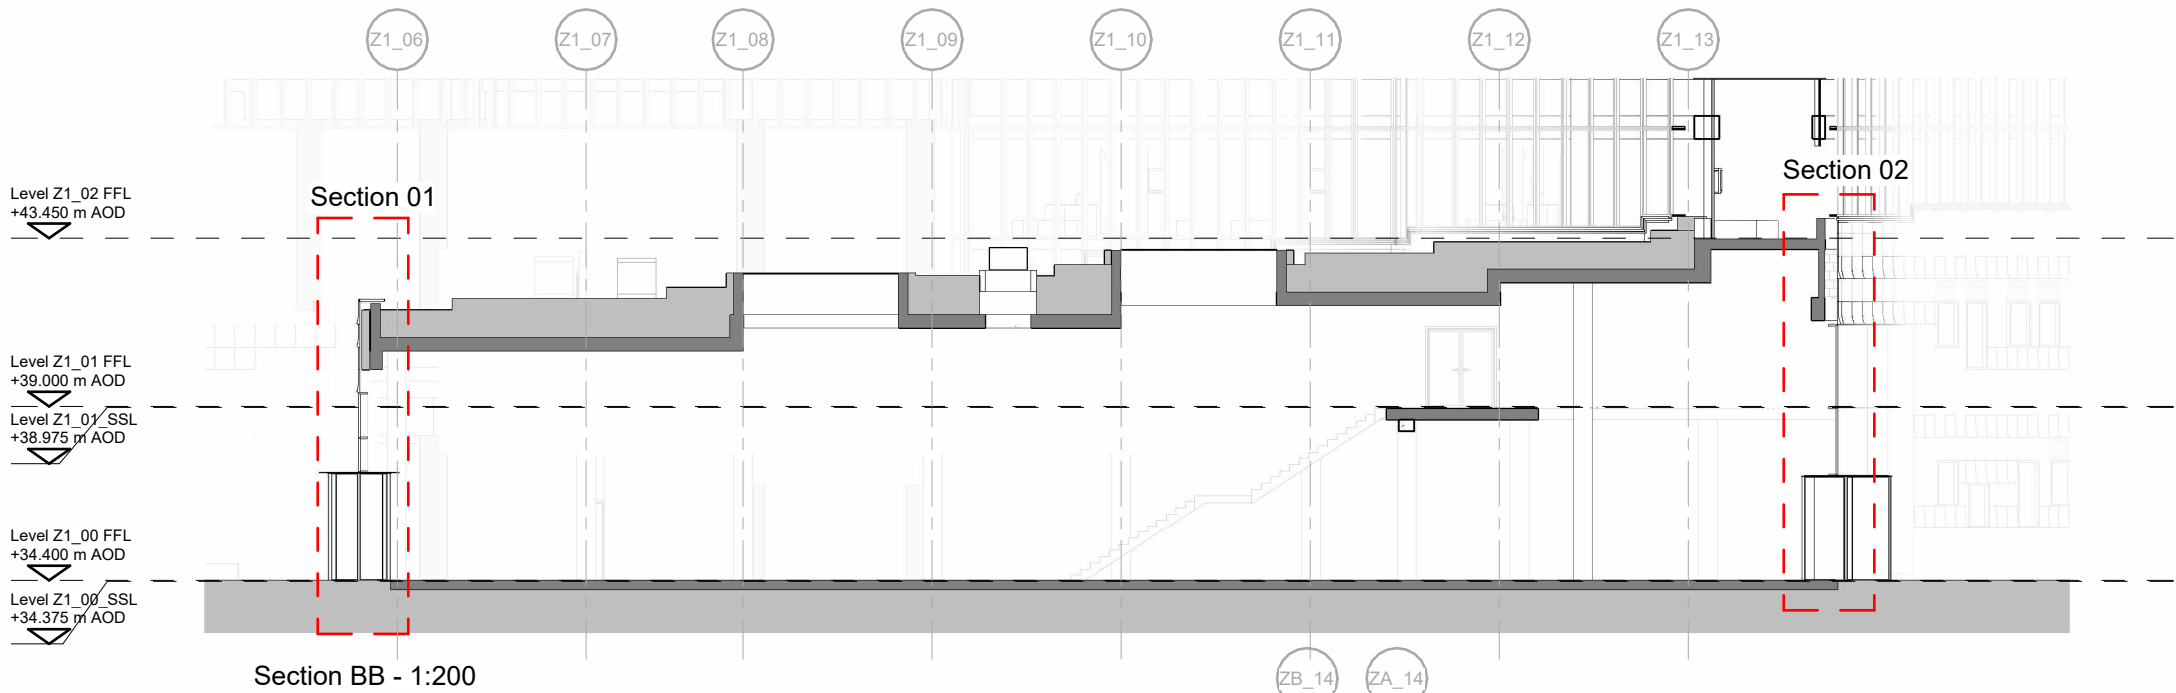

This drawing is copyright.
Do not scale off dimensions.
All dimensions to be checked on site by contractor.
Contractor to report any dimensional discrepancies, errors or omissions prior to commencing on site.

NOTE:
DO NOT SCALE OFF DRAWING REFER TO INDICATED DIMENSIONS ONLY.

DRAWING TO BE READ IN CONJUNCTION WITH SHP SPECIFICATION.


INDICATIVE DETAILS TO ILLUSTRATE VISUAL INTENT ONLY. ALL TO CONTRACTORS DESIGN.

ALL DETAILS TO BE COORDINATED WITH ADJACENT TRADES AND SE AND M/E ENGINEER DETAILS.

THE CONTRACTOR IS RESPONSIBLE FOR MEETING THE SPECIFIED PERFORMANCE CRITERIA.

Key

External Signage Extent

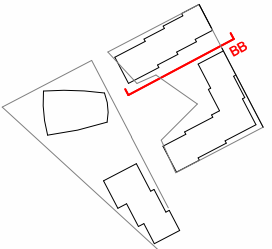

Rev	Date	Description
1	01-05-2024	FIRST ISSUE



Project Title

First Street South
Manchester

Drawing Title

General Arrangement
Section BB
Z1 Podium

Status	FOR INFORMATION
Job No	Scale
10266	As indicated@A3
SHP Drawing Code	Project - Zone - Role - Uniclass 1.4 - Type - Location - Series
10266-Z1-A-G200-SE-BB-001	Revision

simpsonhaugh

Manchester +44 (0)161 835 2345 London +44 (0)20 7549 4000