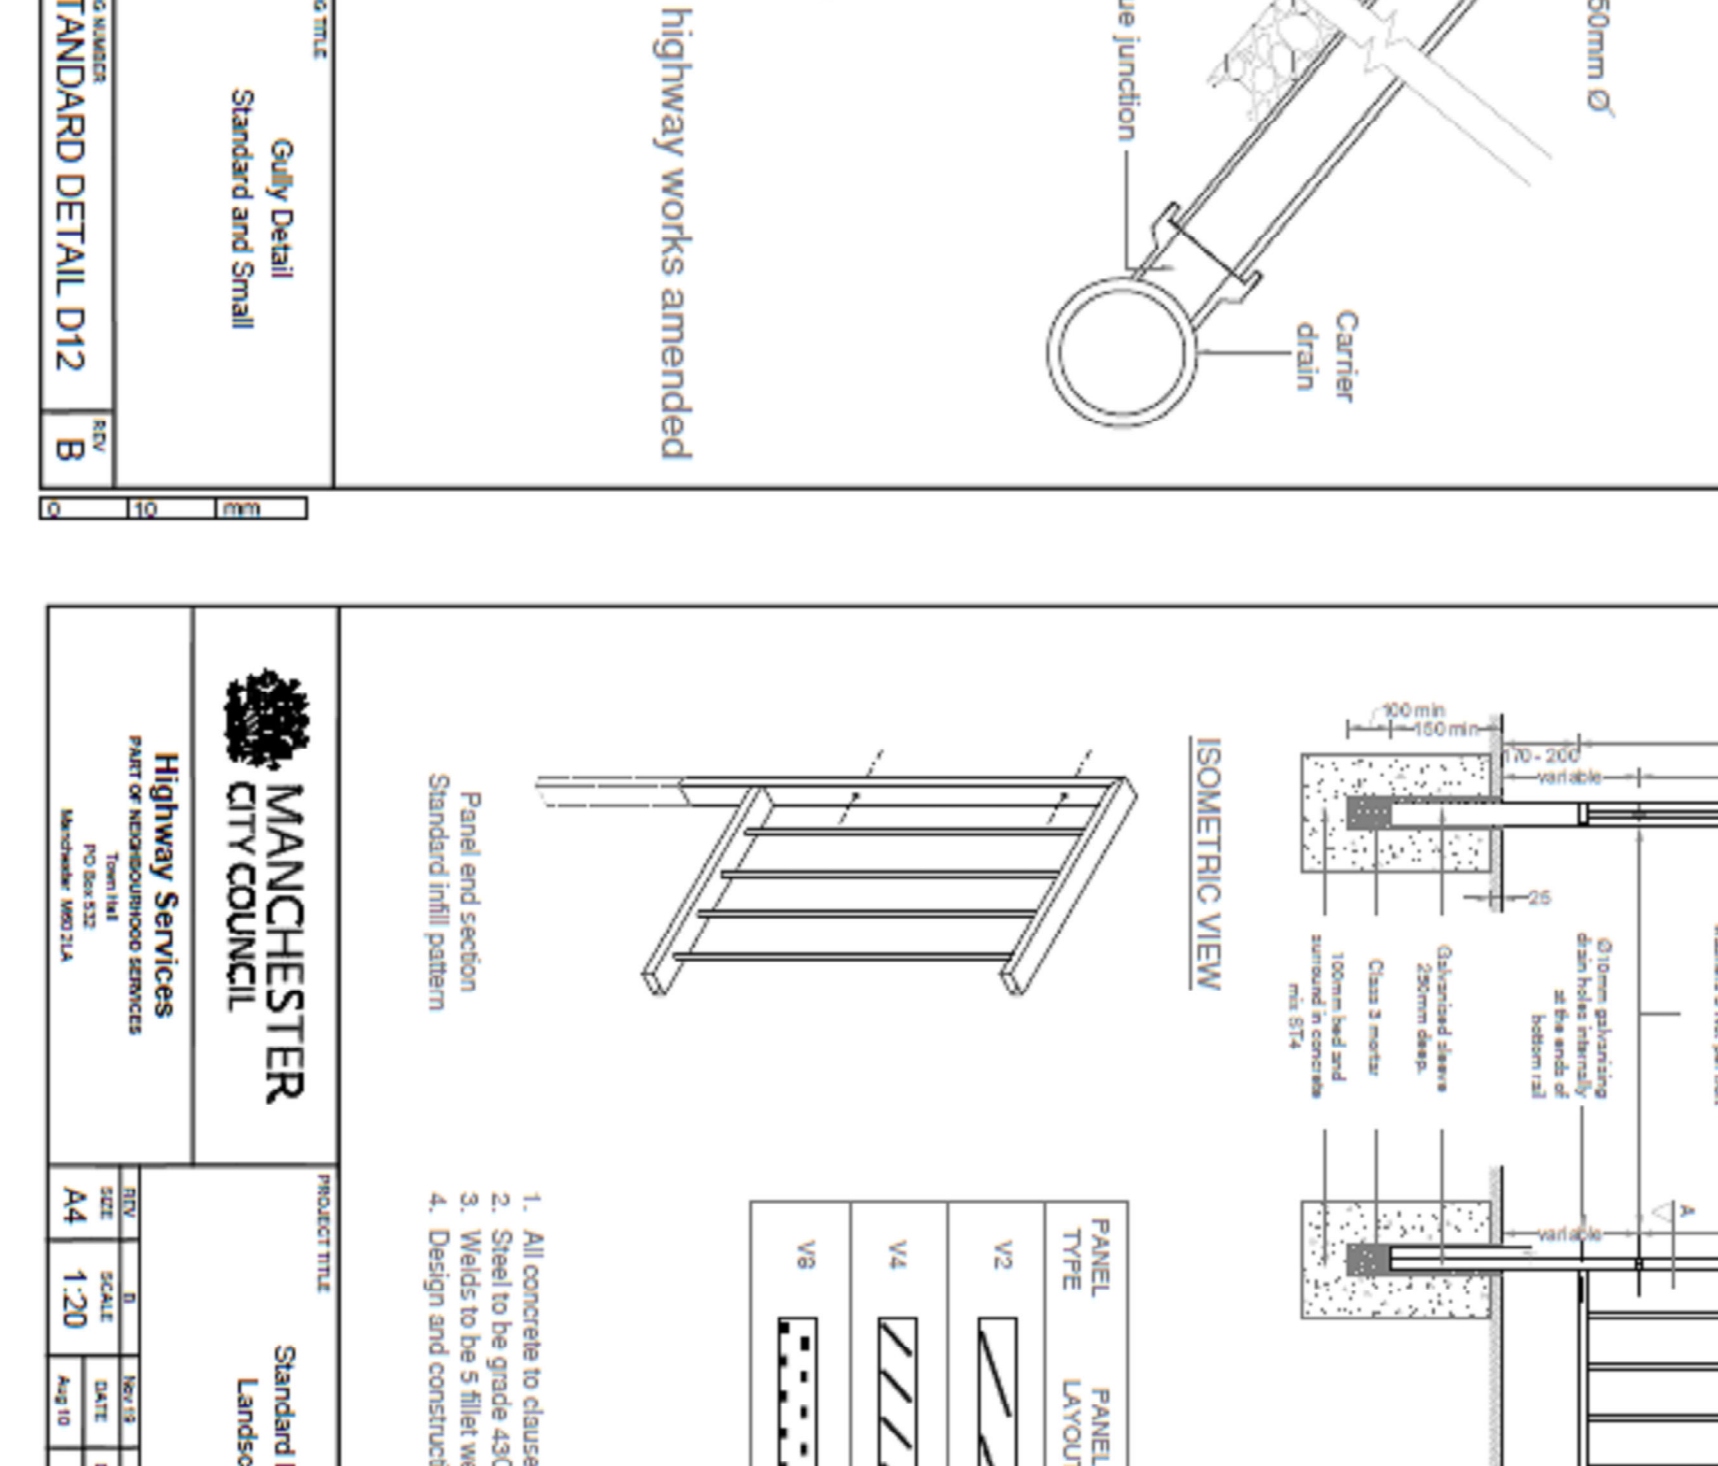
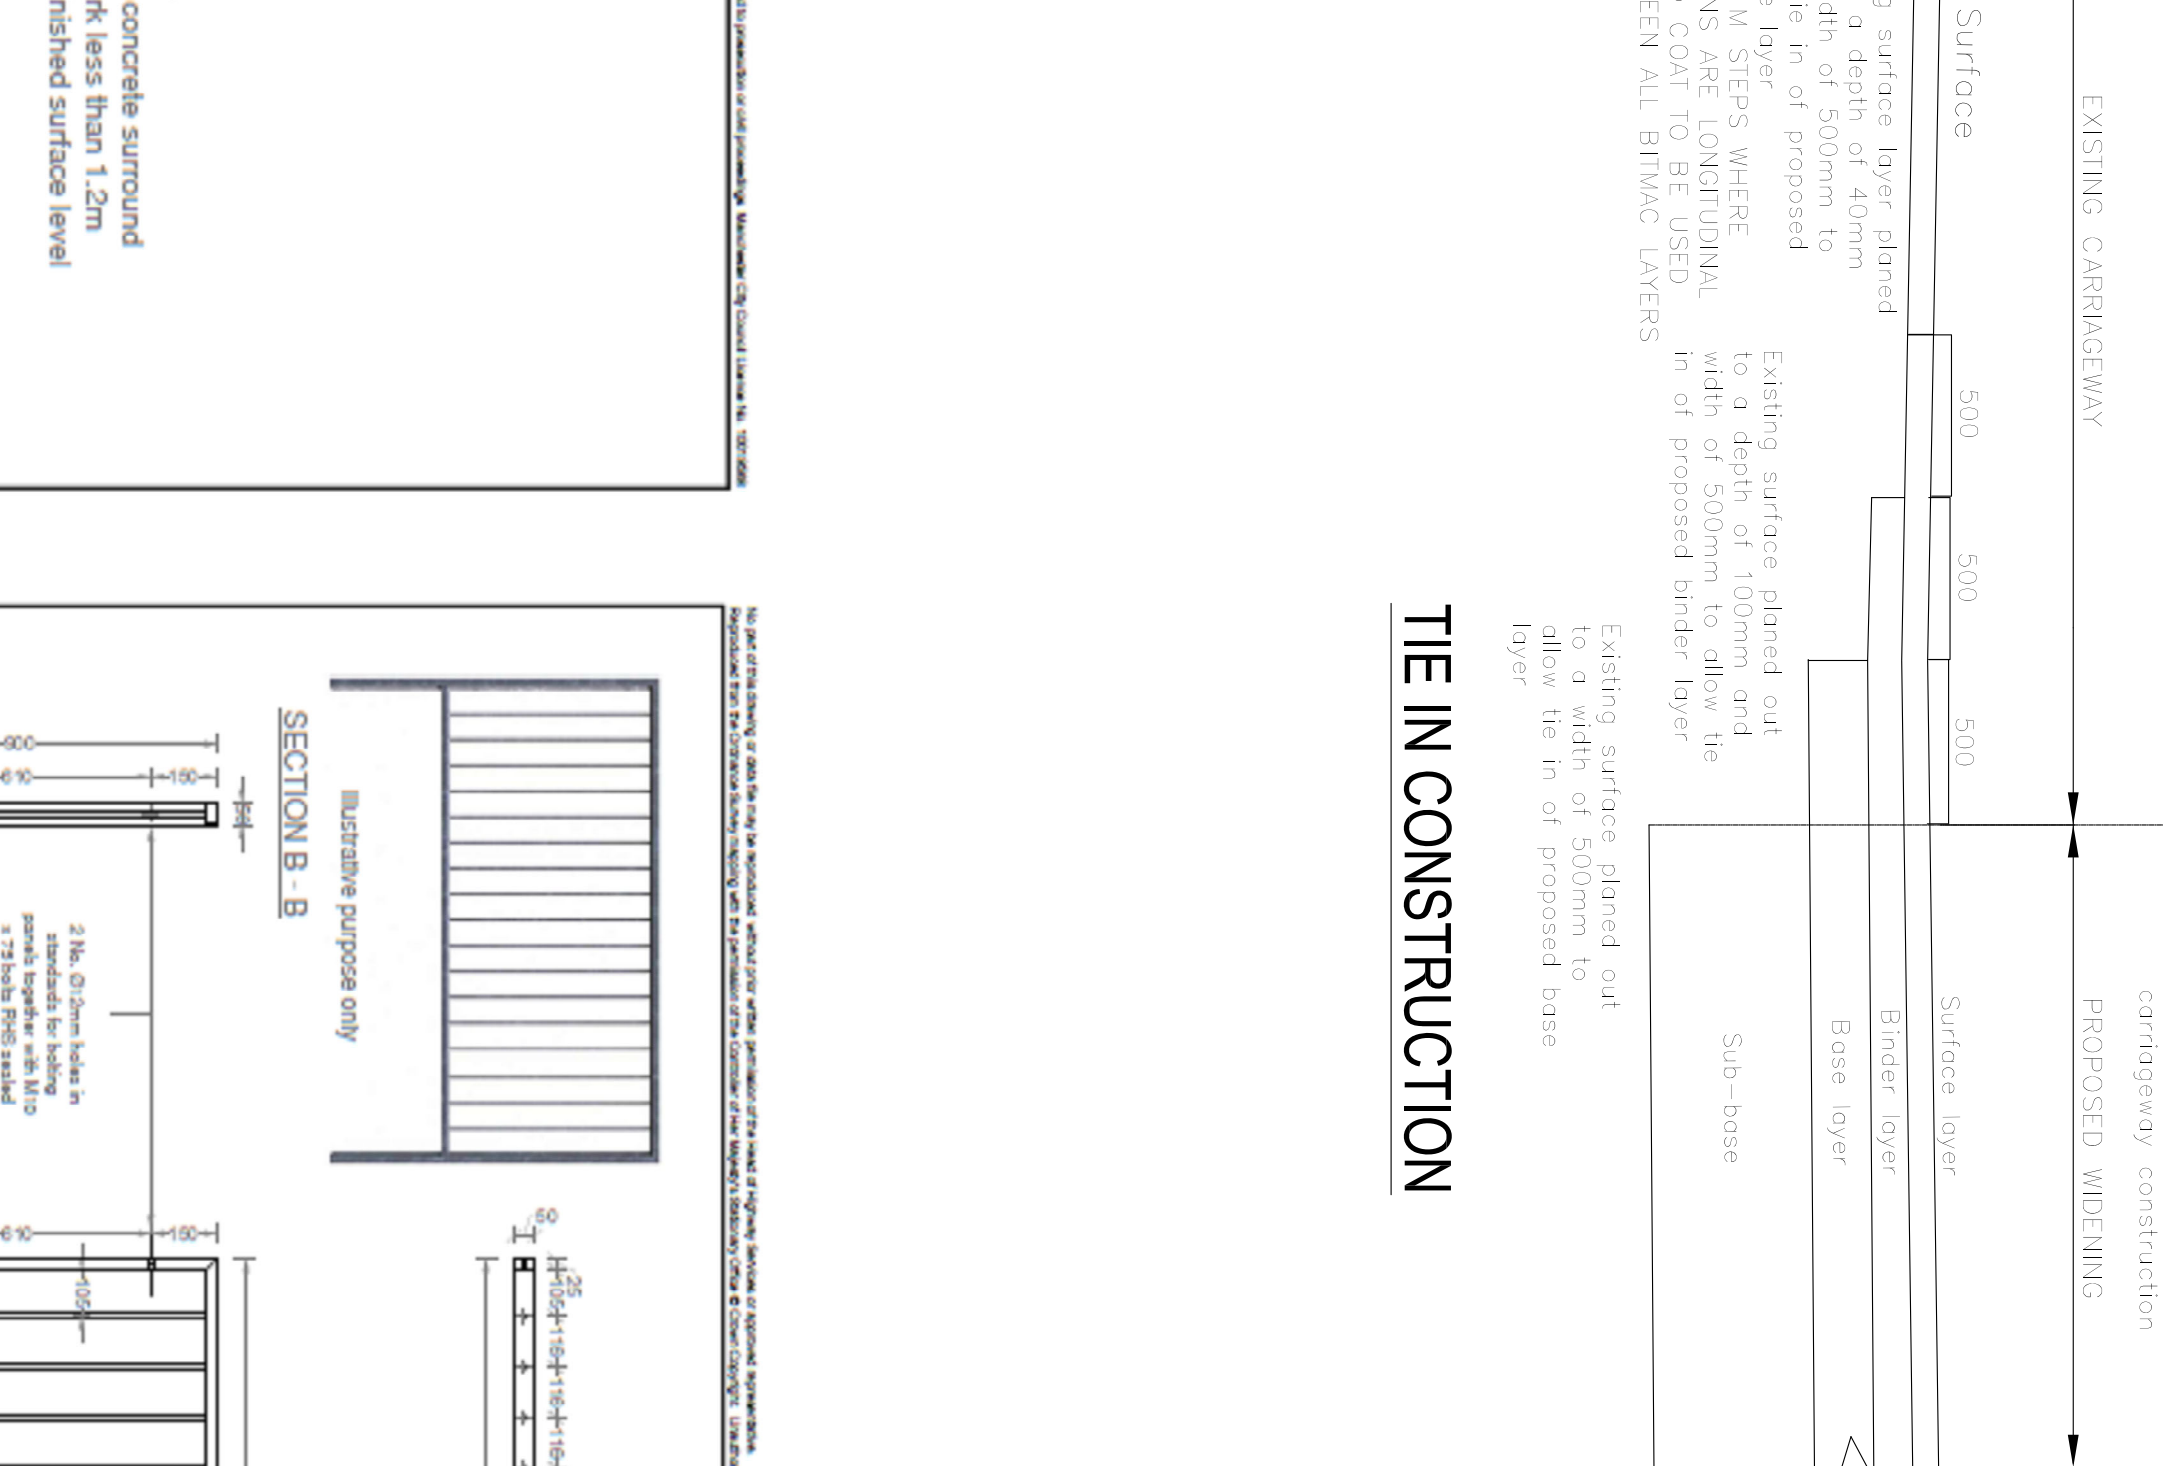
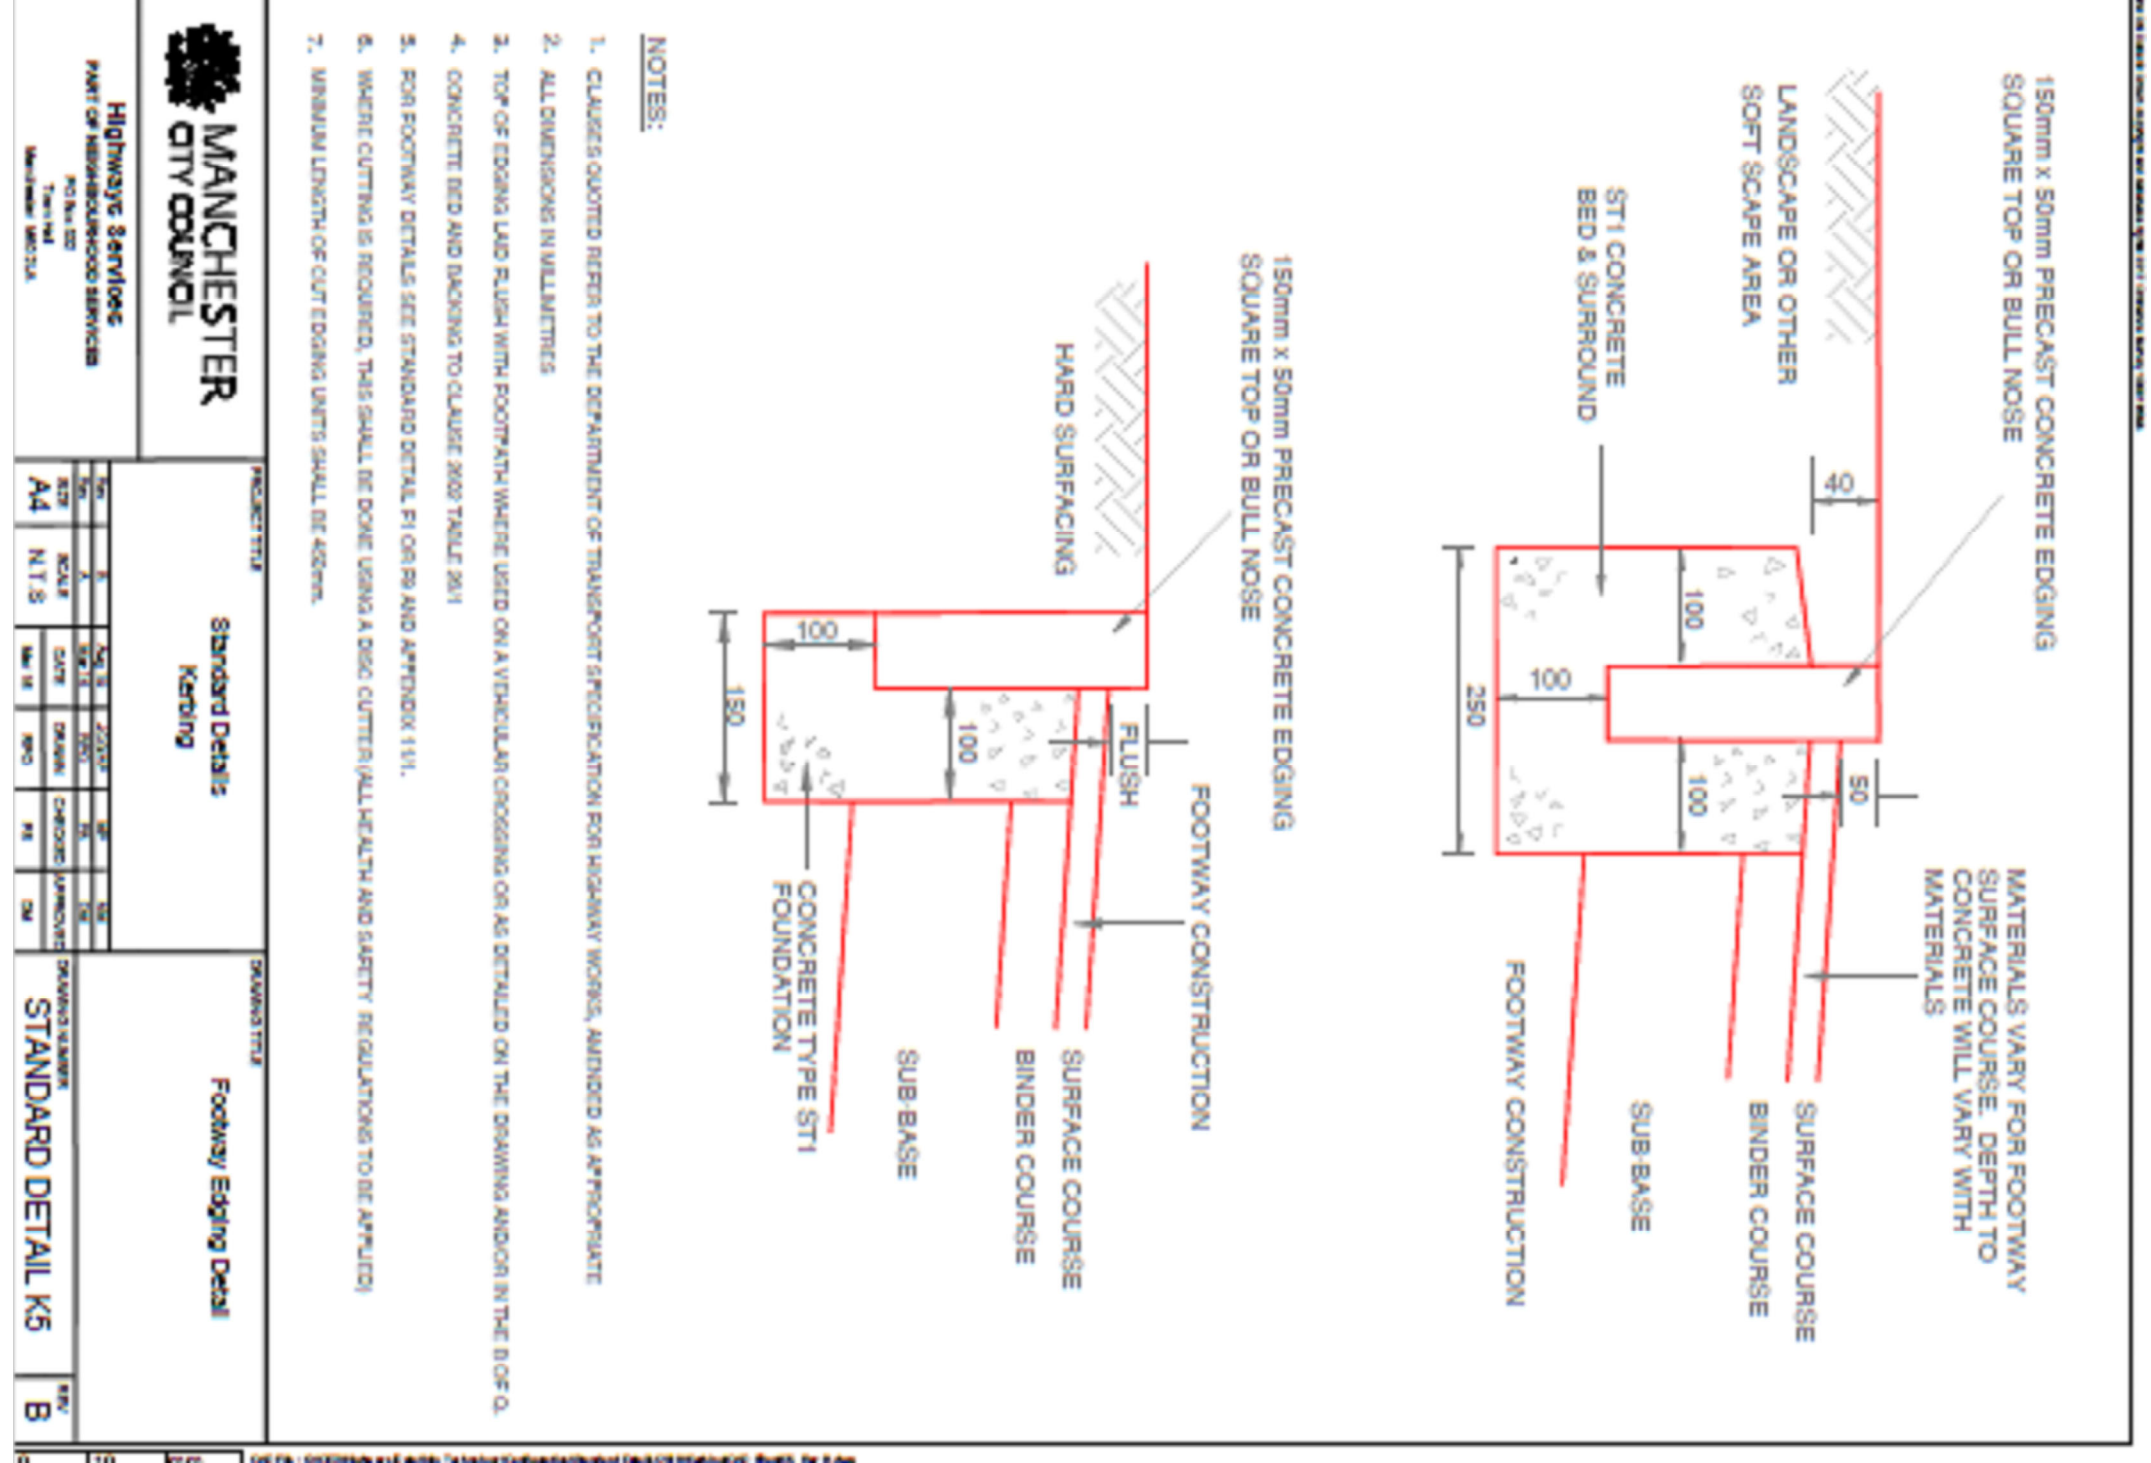


TABLE 4, BS 7533-2-2001

NOTES

[illegible]

CONLON CONSTRUCTION		PROJECT:		CLASH	
OLIVE SCHOOL, CHEETHAM HILL, MANCHESTER		DRAWING TITLE:			
S278 STANDARD DETAILS		ISSUES:			
NTS @ A0		DATE:		JUN 23	
LBS		CHECKED:		JC	
Eddisons 346 Denington M3 4LW		DATE:			
Email: info@eddisons.co.uk Tel: 0151 597 7388		REVISION:			
Web: www.eddisons.co.uk/technical-support-planning		REVISION:			
DRAWING NUMBER:		4101-D004		C	