



ALL 2M LIFTS MAY BE ERECTED AT 2.1M AS REQUIRED TO ENSURE TOP WORKING LIFT IS LESS THAN 450MM DOWN FROM EAVES LEVEL

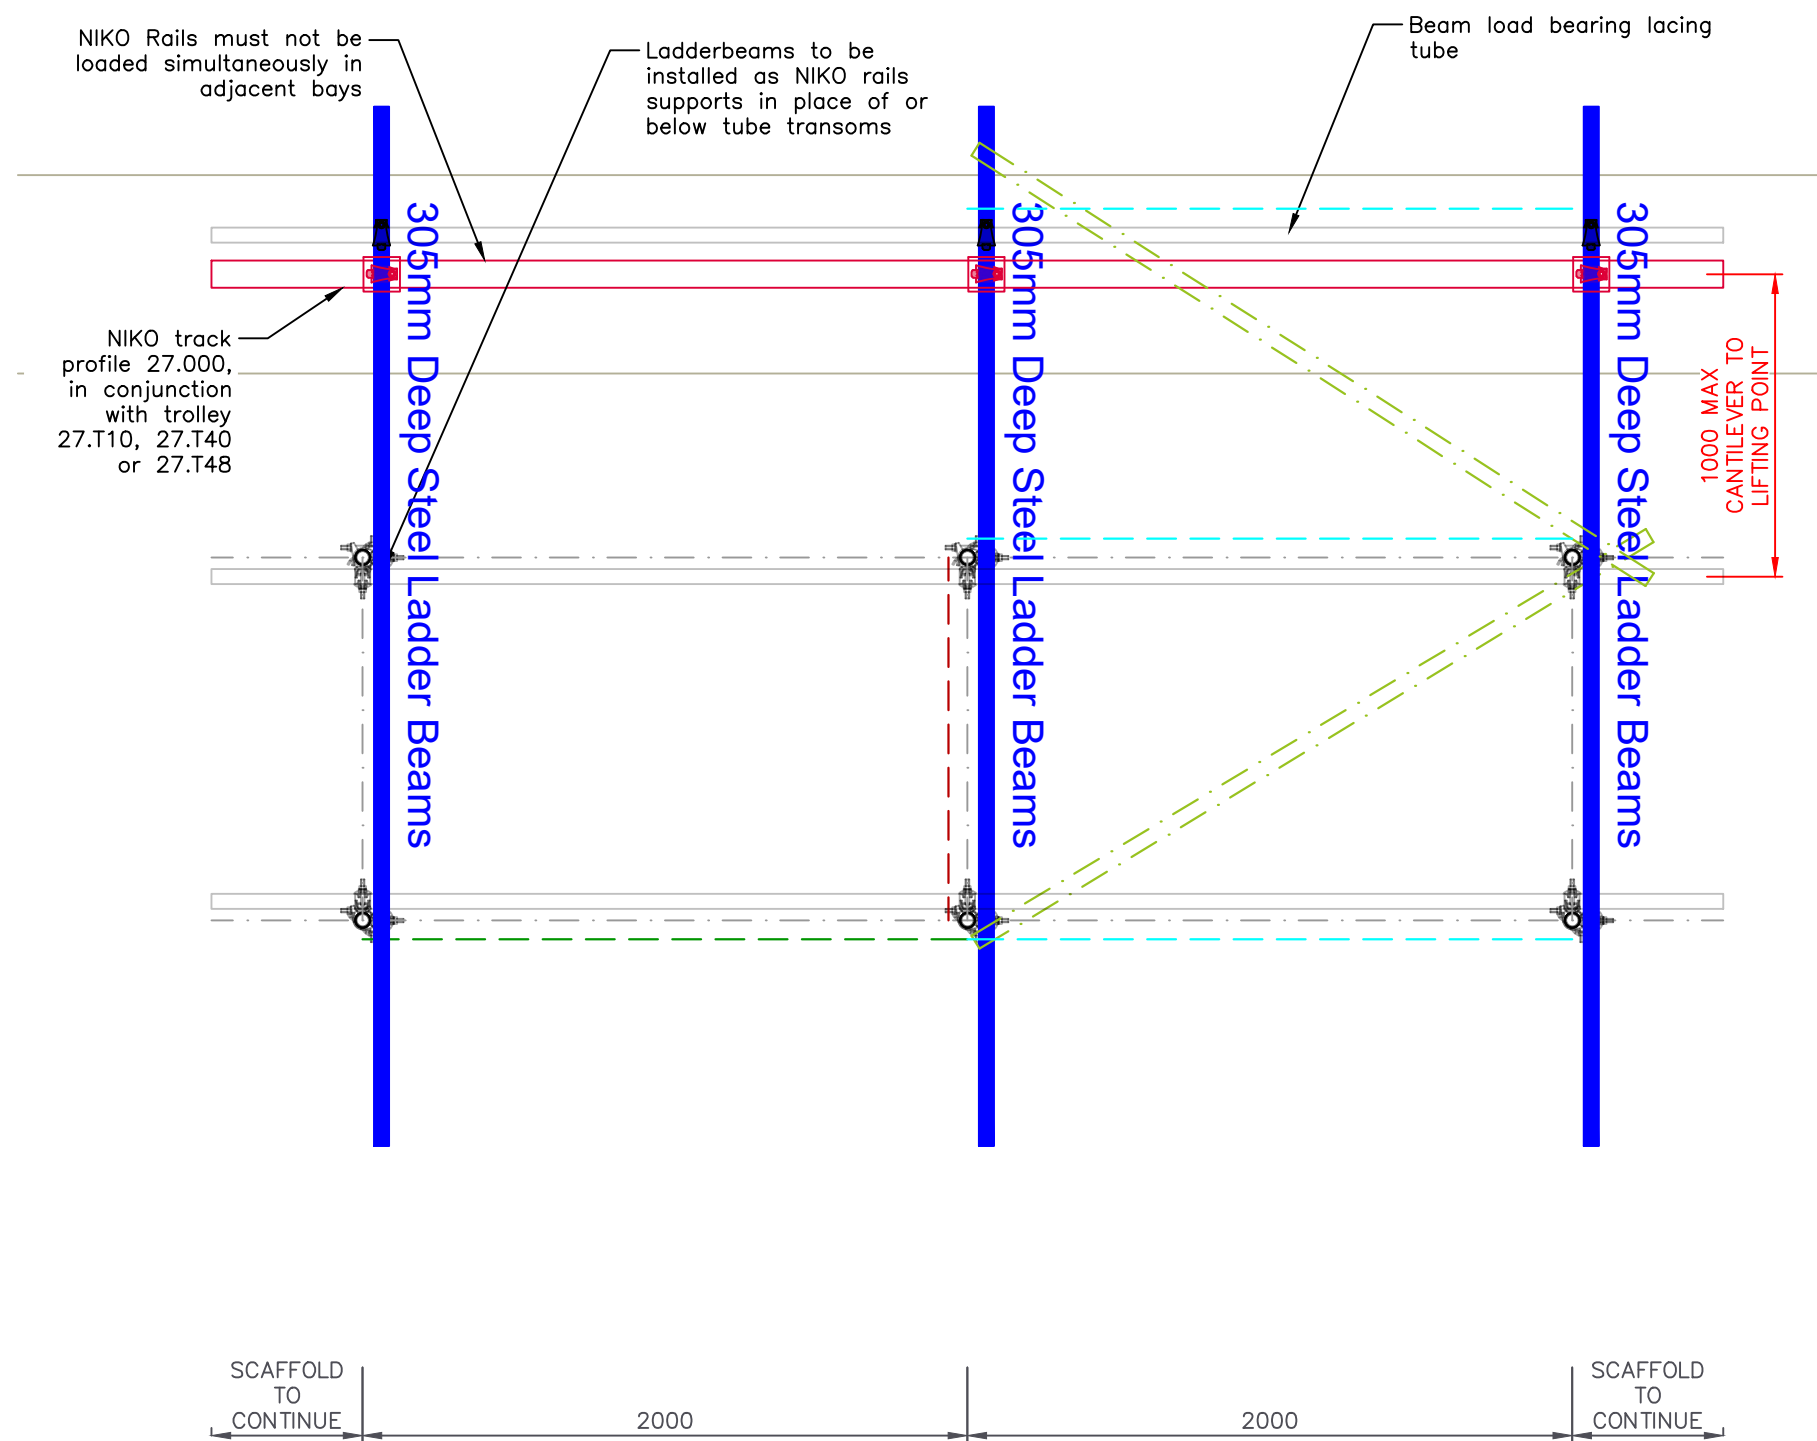


NIKO DETAIL PLAN
scale 1:25

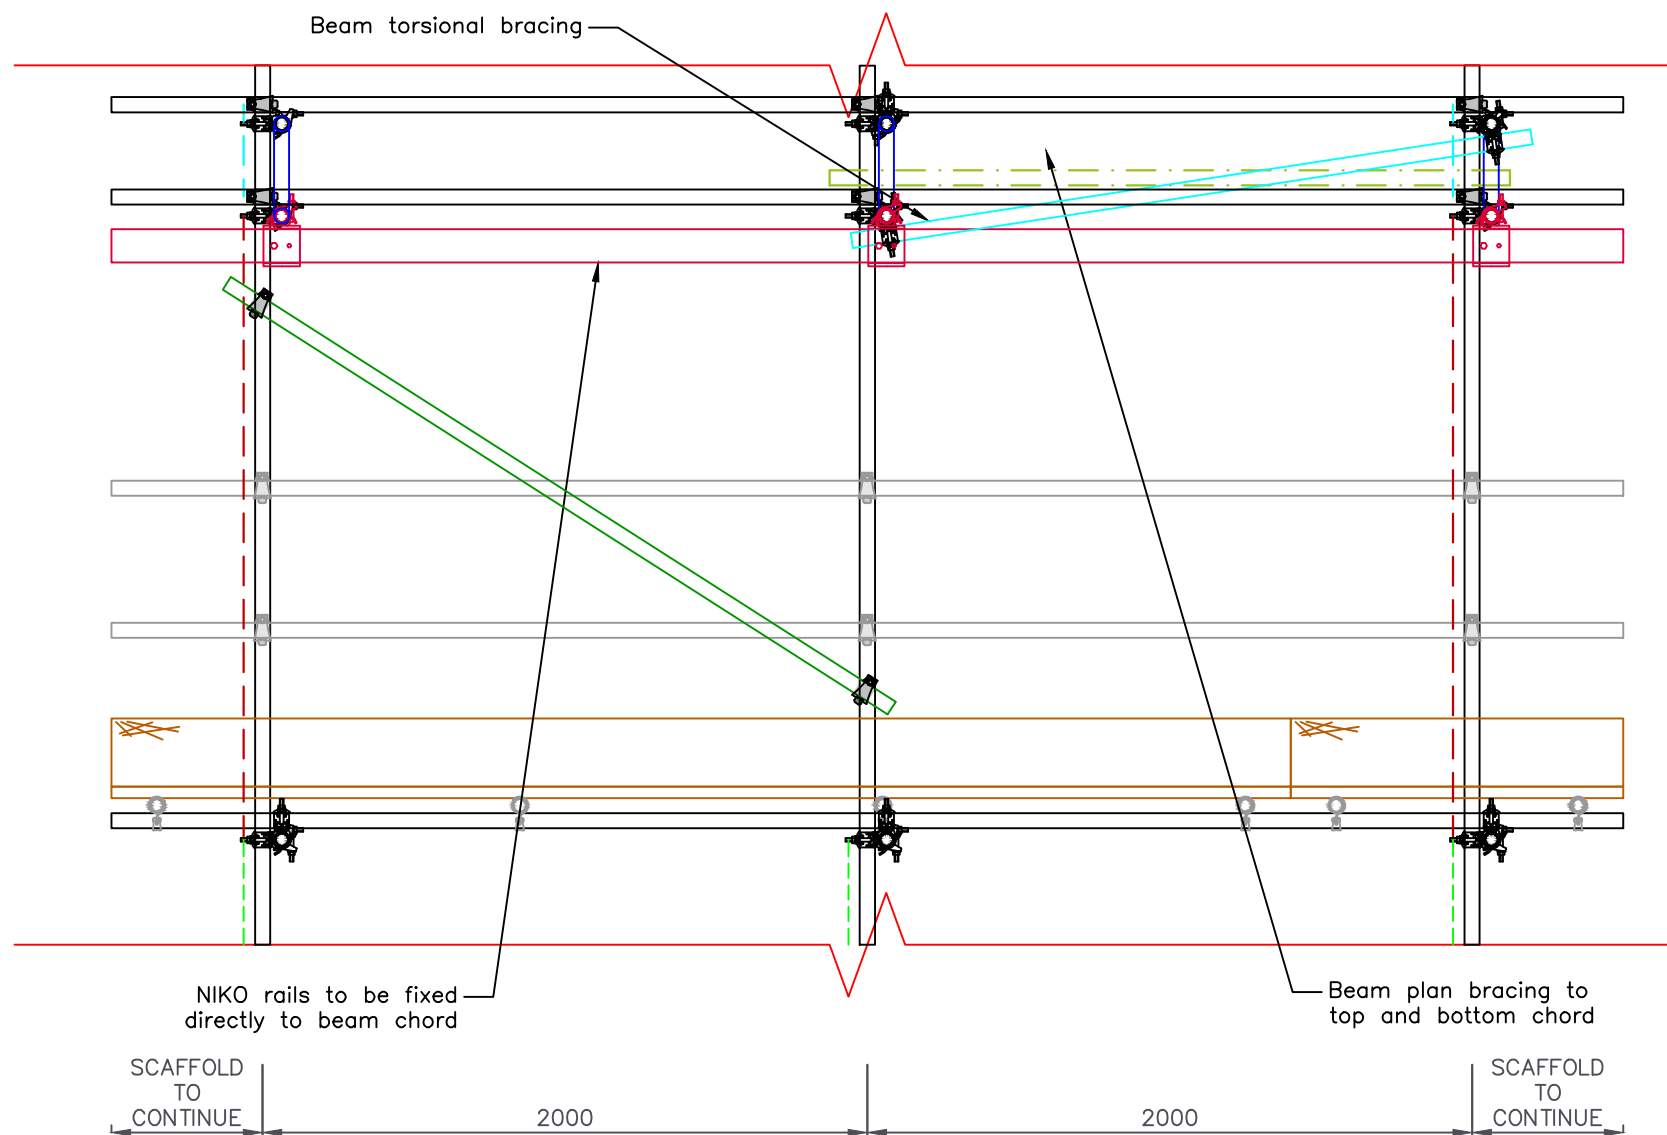

NIKO DETAIL ELEVATION
scale 1:25

Red hatched areas indicate areas in which NIKO tracks are required

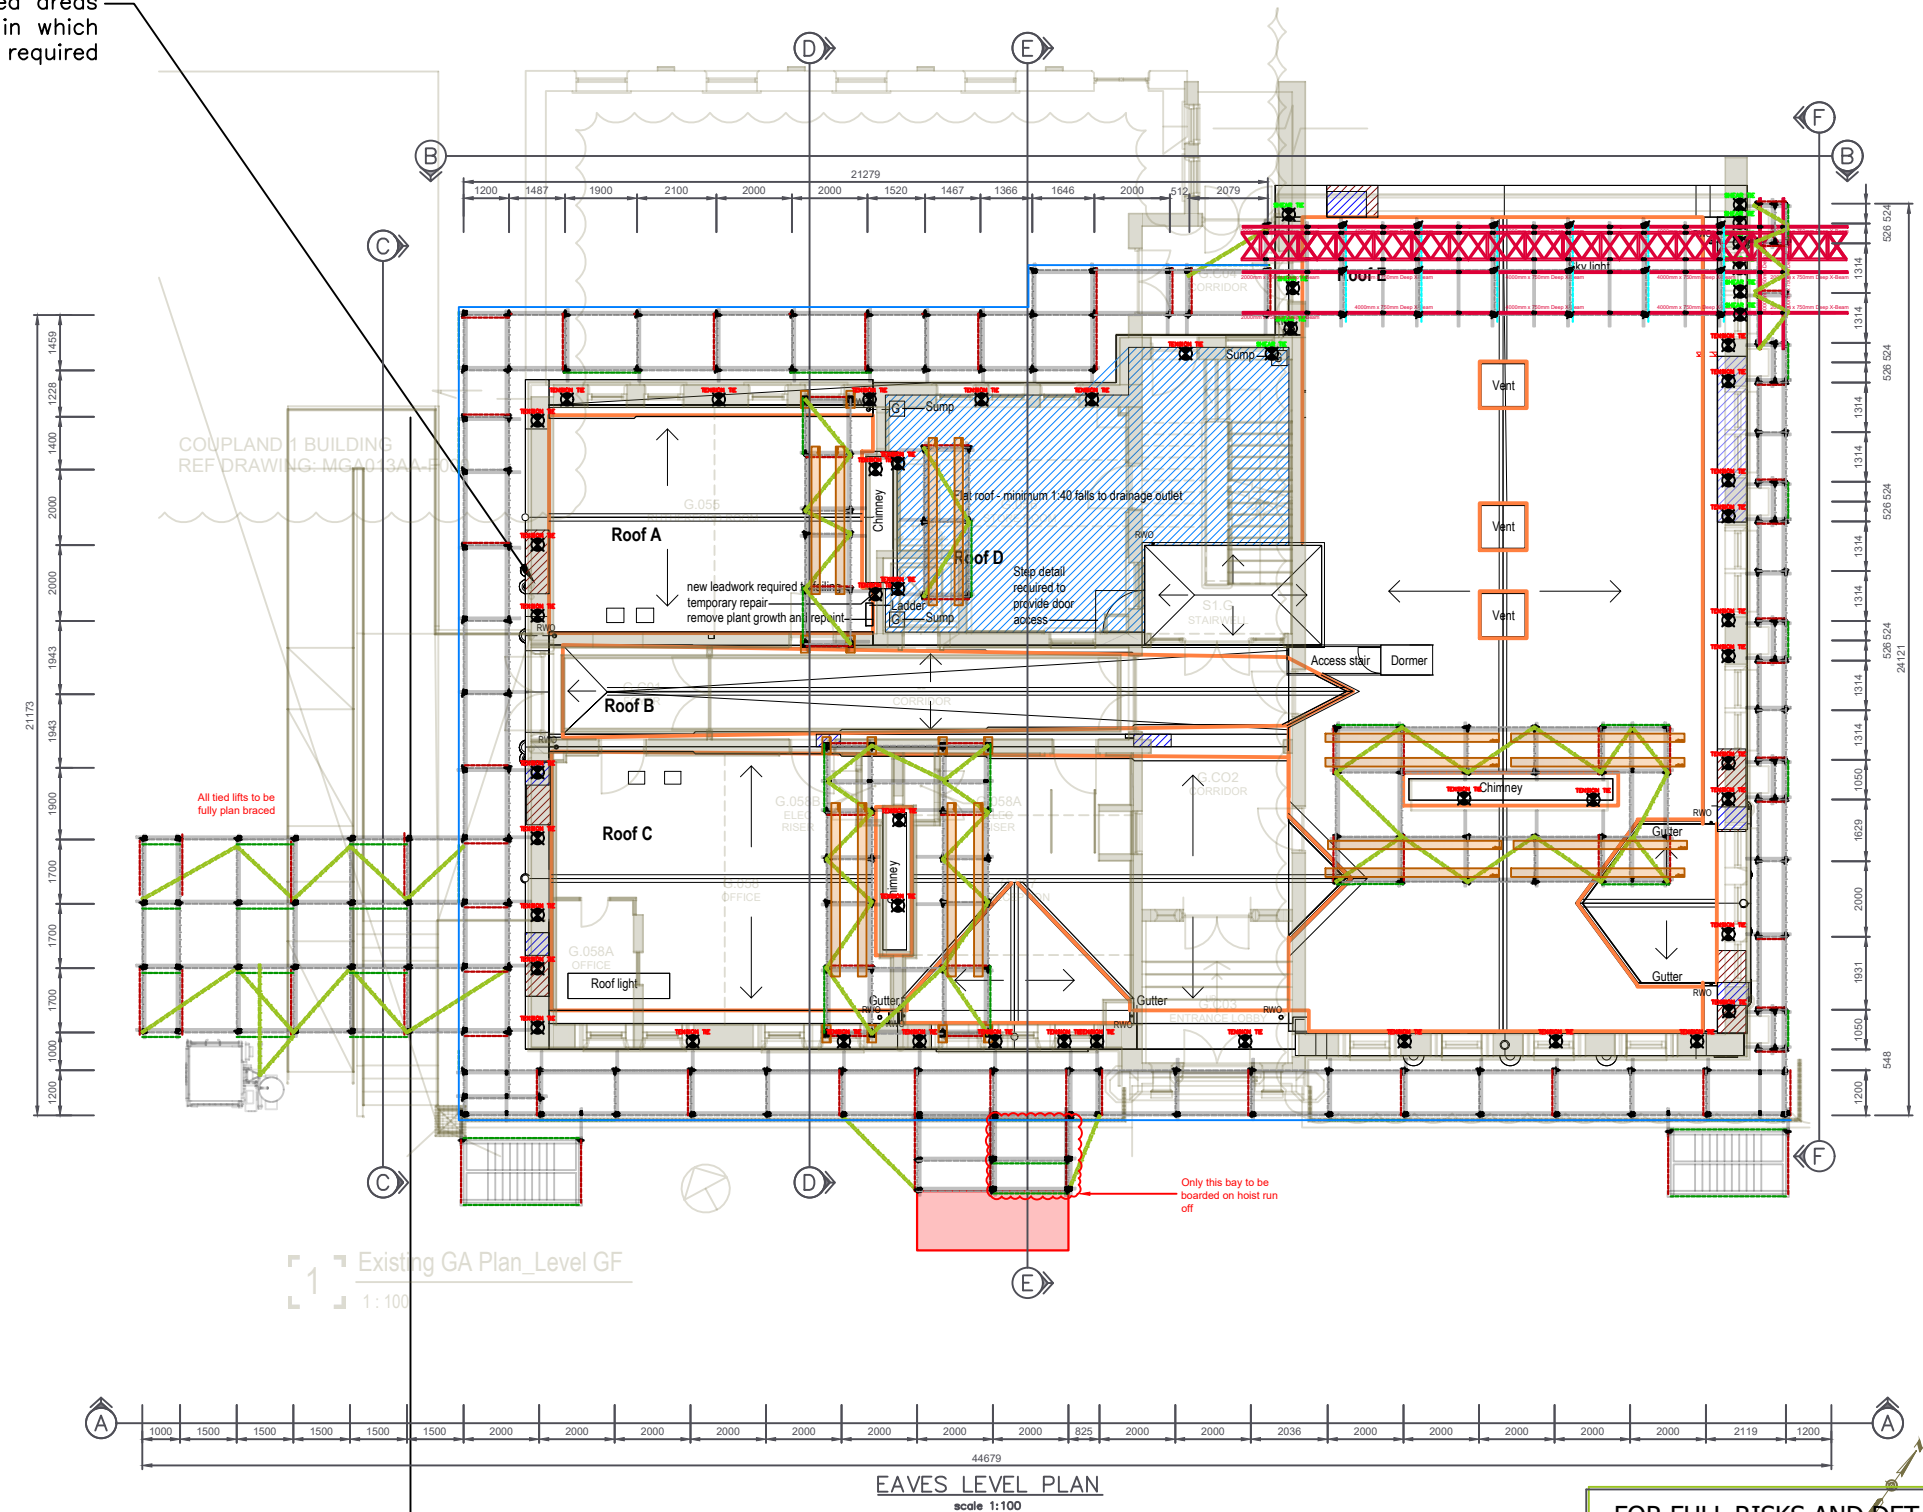

EAVES LEVEL PLAN
scale 1:100

FOR FULL RISKS AND DETAILS SEE
PAGES 10 & 11

DOCUMENT REFERENCES

This design is to be read in conjunction with the following design drawings and/or documents:

CRE-SEDD001-012-005H_REPORT
APPENDIX A -
CRE-SEDD001-012-005H_1,2,3,4,5,6,7,8,9,10,11,12,13.dwg

AMENDMENTS / REVISIONS						
H	AJB	05.06.24	RWB	05.06.24		
G	HA	24.05.24	RWB	24.05.24		
F	CH	30.04.24	RWB	30.04.24		
E	AJB	05.04.24	KRB	05.04.24		
D	AJB	28.03.24				
C	AJB	25.03.24				
B	AJB	15.03.24				
A	AJB	11.03.24				
-	AJB	28.02.24				
REV	BY	DATE	CHECK	DATE	APPD	DATE

Prepared for:

Seddon

Drawing Status:

FOR CONSTRUCTION

Project Number	Page Number	Scale	Size
CRE-SEDD001-012-005H	9	1 : 100, 50, 25	A2

Project Title/Description:


ACCESS SCAFFOLD
RUTHERFORD BUILDING
MANCHESTER
M13

Principal Contractor:

SEE QUOTE

CREATOR
SCAFFOLD DESIGNS
& TEMPORARY WORKS CONSULTANTS LTD

Company Address:
Fullerton House, Fullerton Road,
Rummersham, 560 12TH
Contact Details:
Email:
enquiries@creator-scaffolddesigns.co.uk
Tel: 0114 3610060
www.creator-scaffolddesigns.co.uk

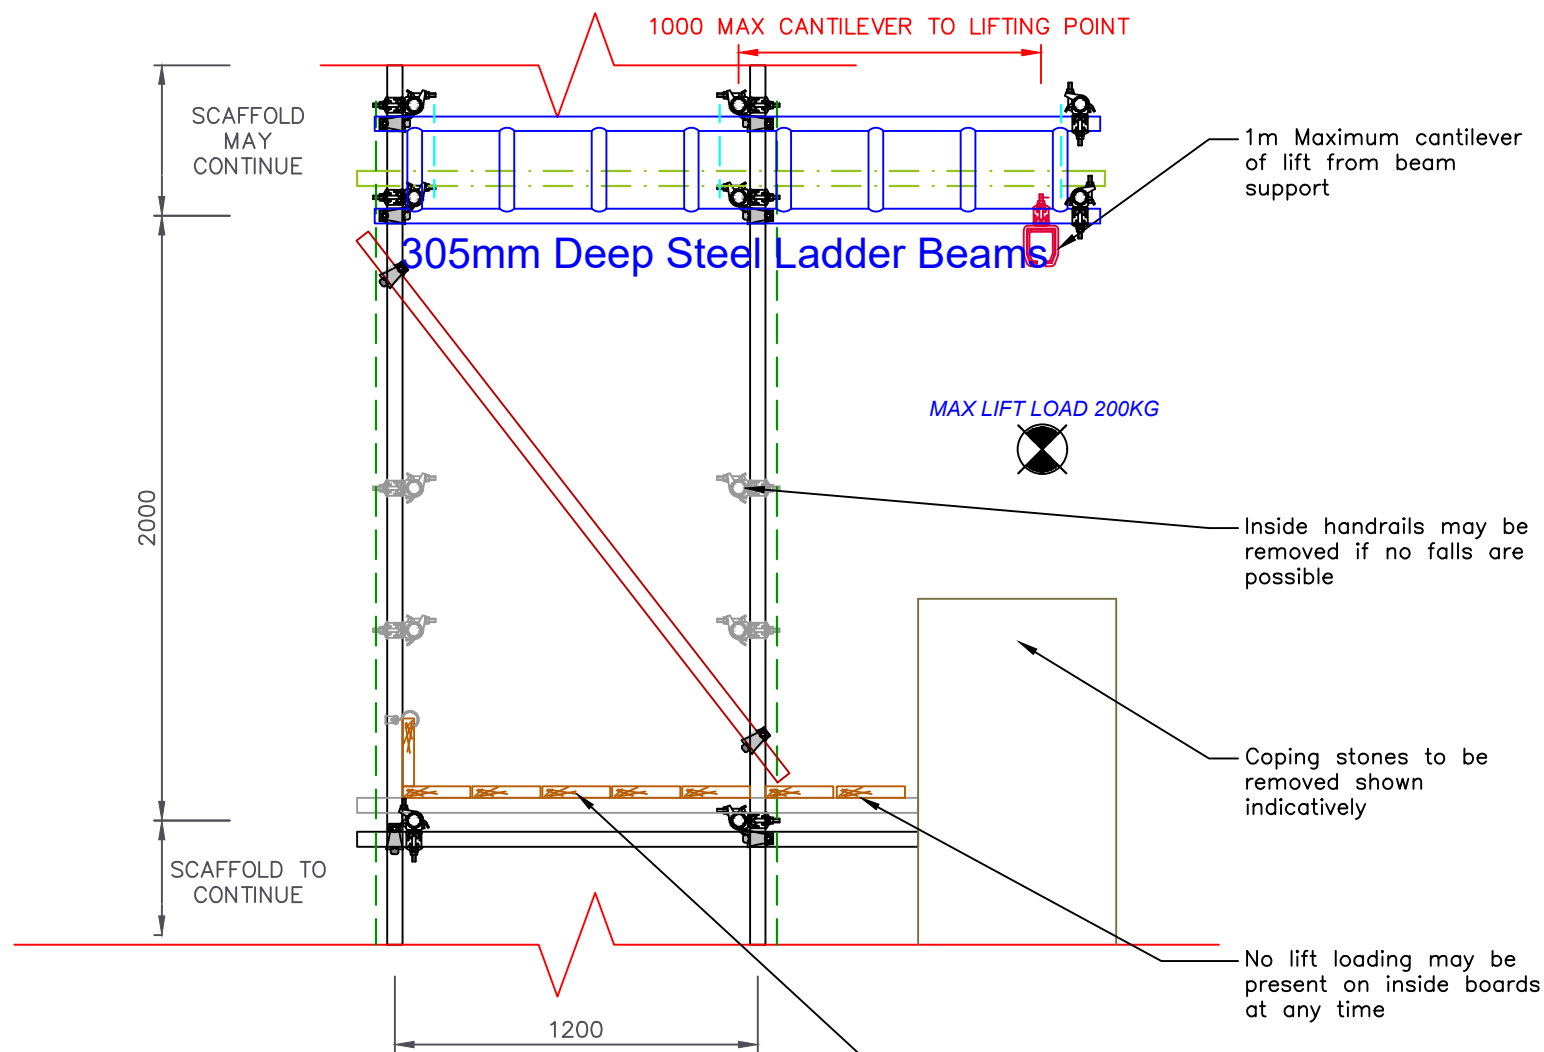

NIKO DETAIL SECTION
scale 1:25