
Location Plan (1:1250)

Rev A: 11/05/2024

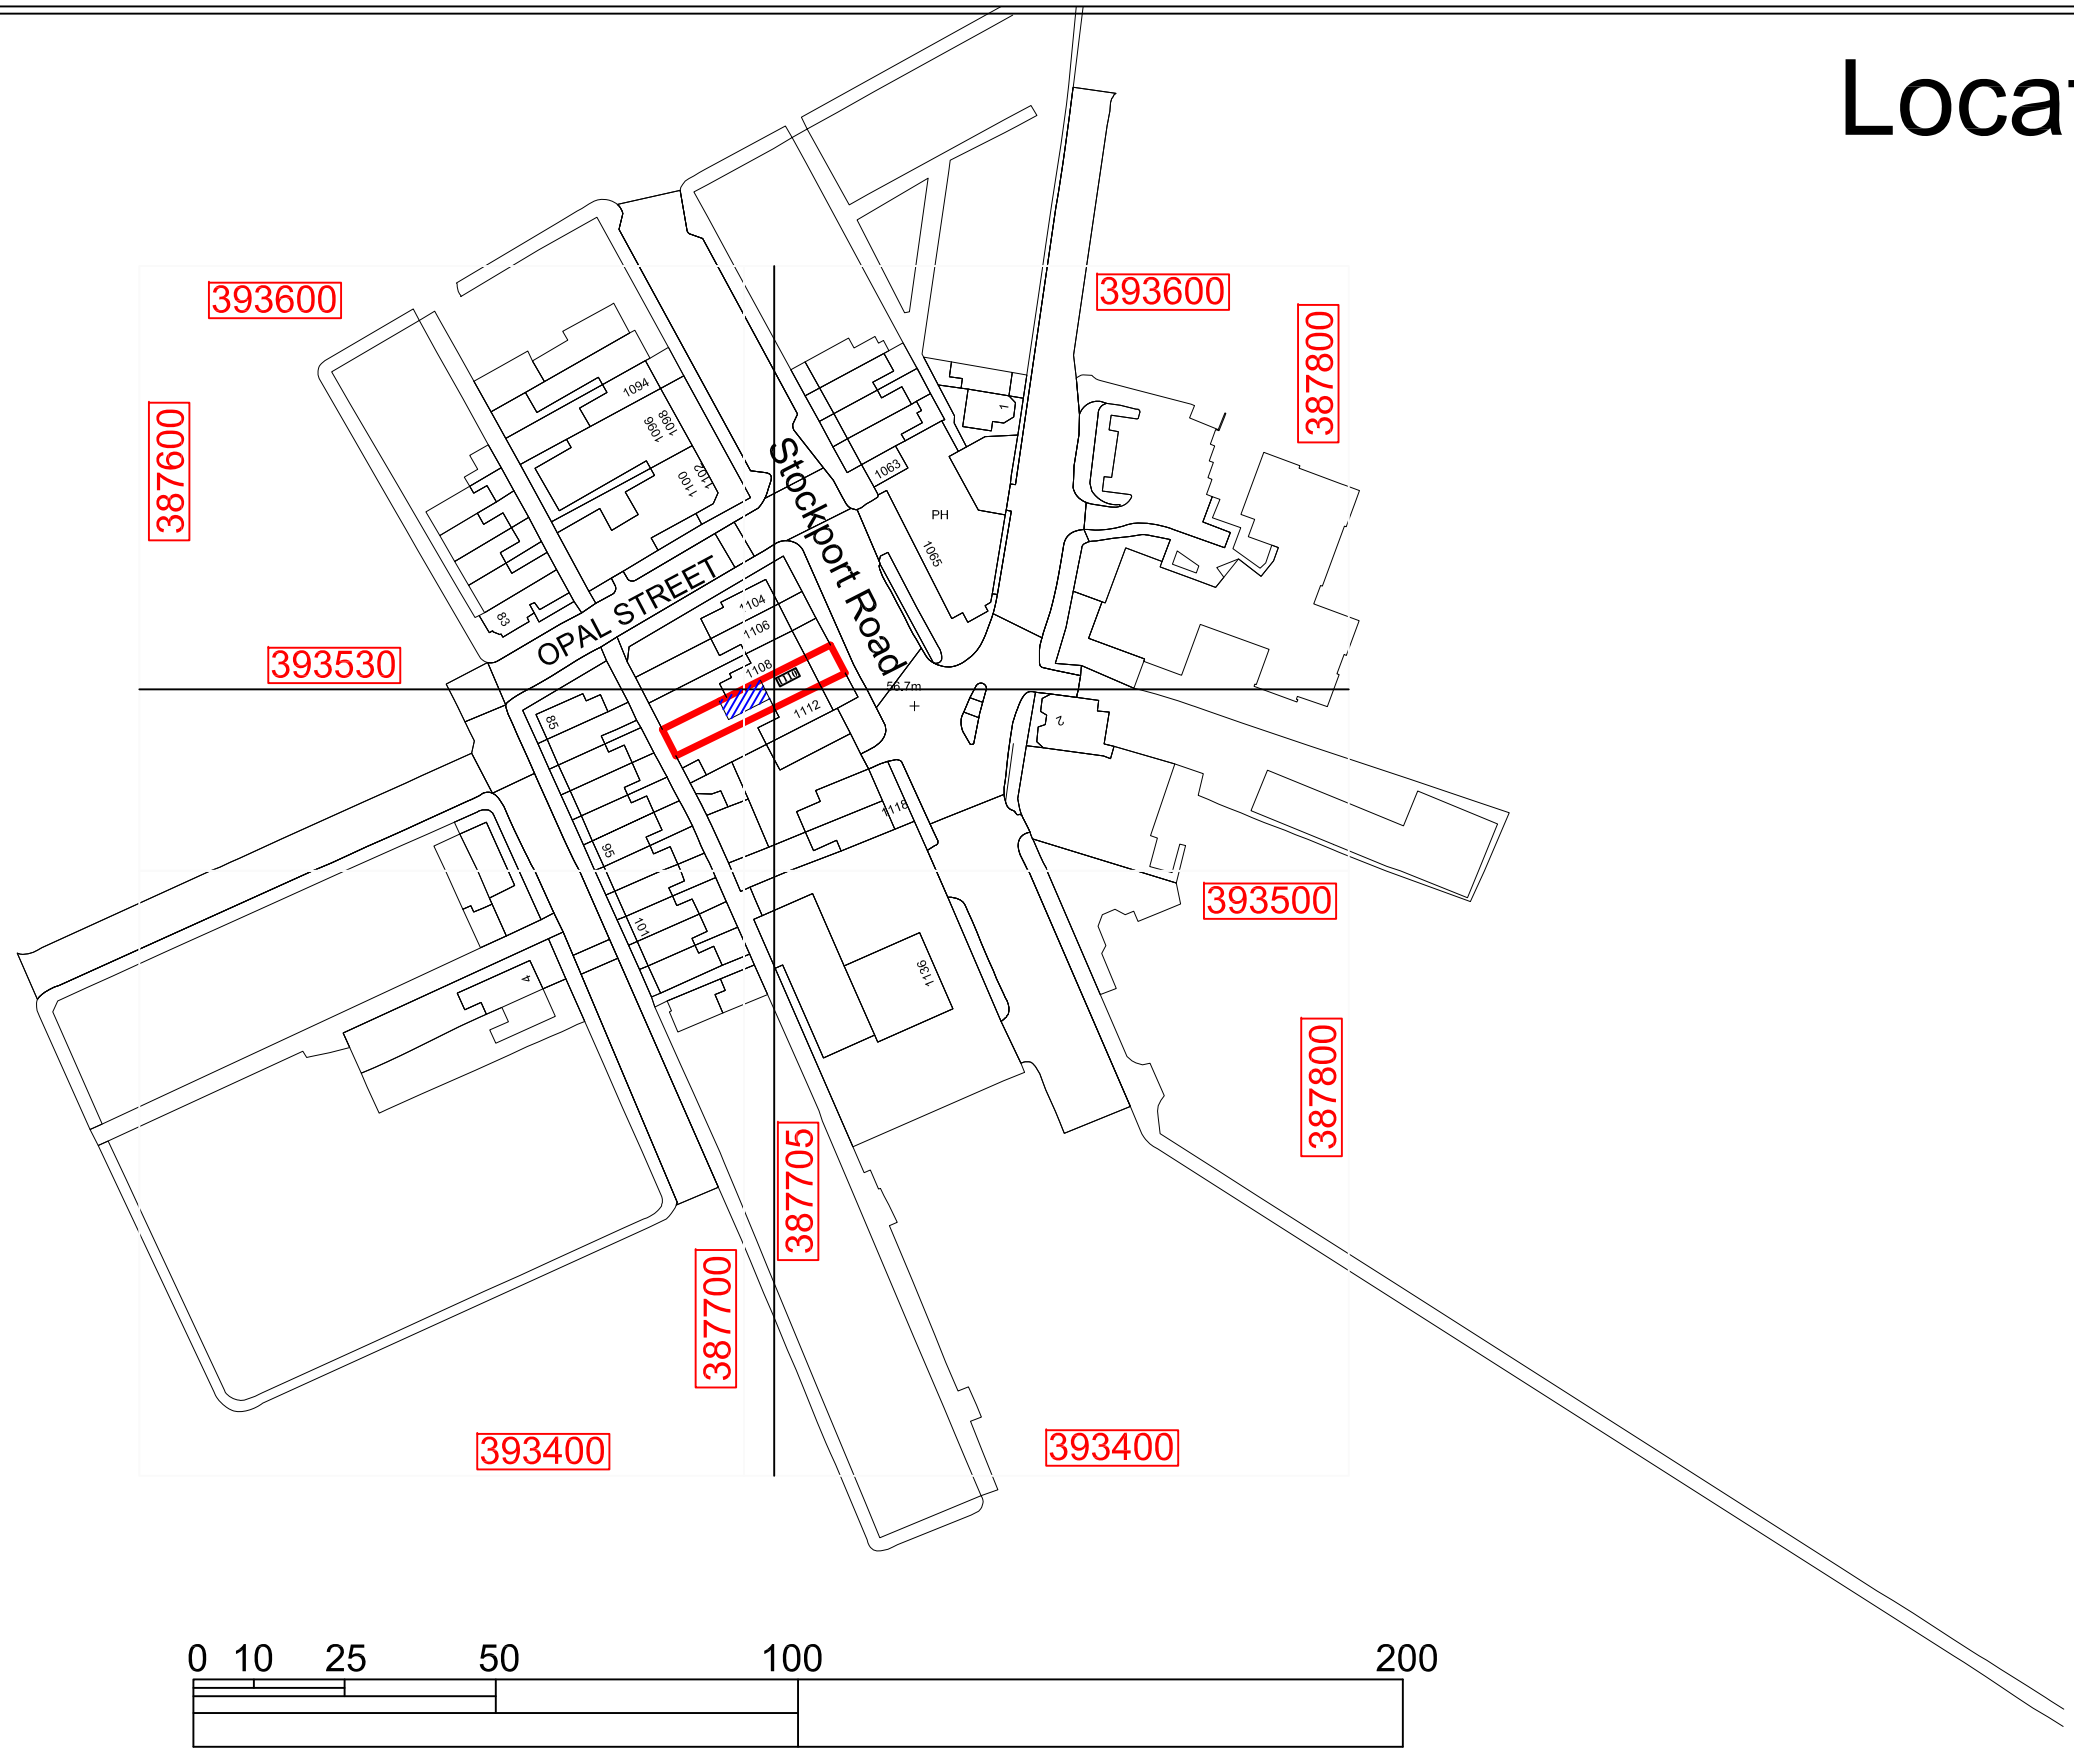

0 10 25 50 100 200

SCALE 1:1250@A3

SCALE 1:1250@A3

N

Legend

- Existing & Proposed
- Sewer Line
- Boundary / Centre Line

(c) Crown copyright,
All rights reserved. 2024.
License number 0100031673

DATE	ISSUE	REMARKS
22/12/2023	Planning Submission	ZN
11/05/2024	Applicant's Name Correction	Rev A

Project : Proposed Loft Conversion and Construction of Dormer over Rear Wing of Building

Address : 1110 - Stockport Road. Manchester. M19 2SU

Sheet Title : Location Plan

Scale 1:1250 on A3

Date : 03/01/2024

Applicant : Mr Muhammad Nadeem

Drawing no : A

SiS Design Limited
t: +44(0) 121-288 2777
m: +44(0) 7454366616
email: admin@sisd.co.uk
www: www.sisd.co.uk