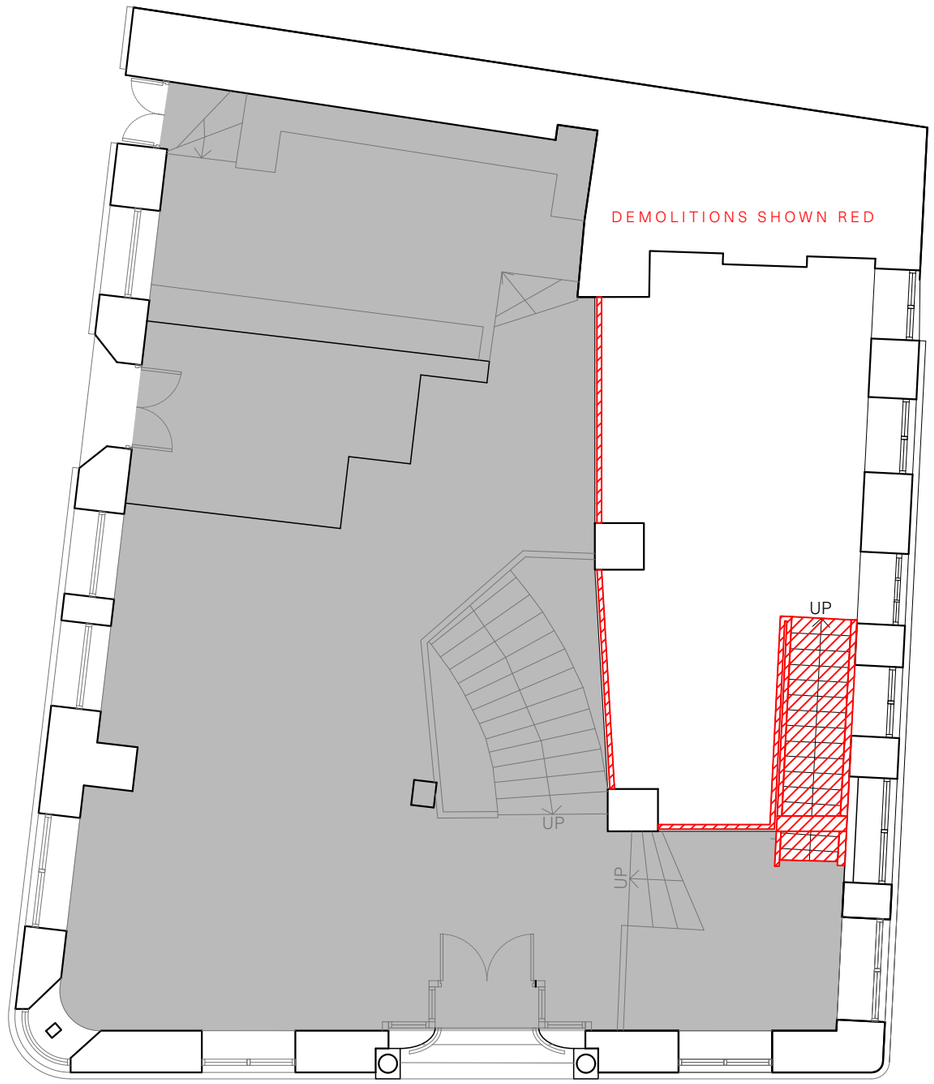

Up North Architects	North	Drawing Title: Mezzanine Demolition Plan	Drawing Number: P24	Revision: -	Scale: 1:100 @ A3	Job No.: M866	Date: Nov 2023	RIBA Stage: 03 - Spatial Coordination	Drawing Purpose: For Information