




EXISTING VIEW 001
DRG 021



EXISTING VIEW 002
DRG 021

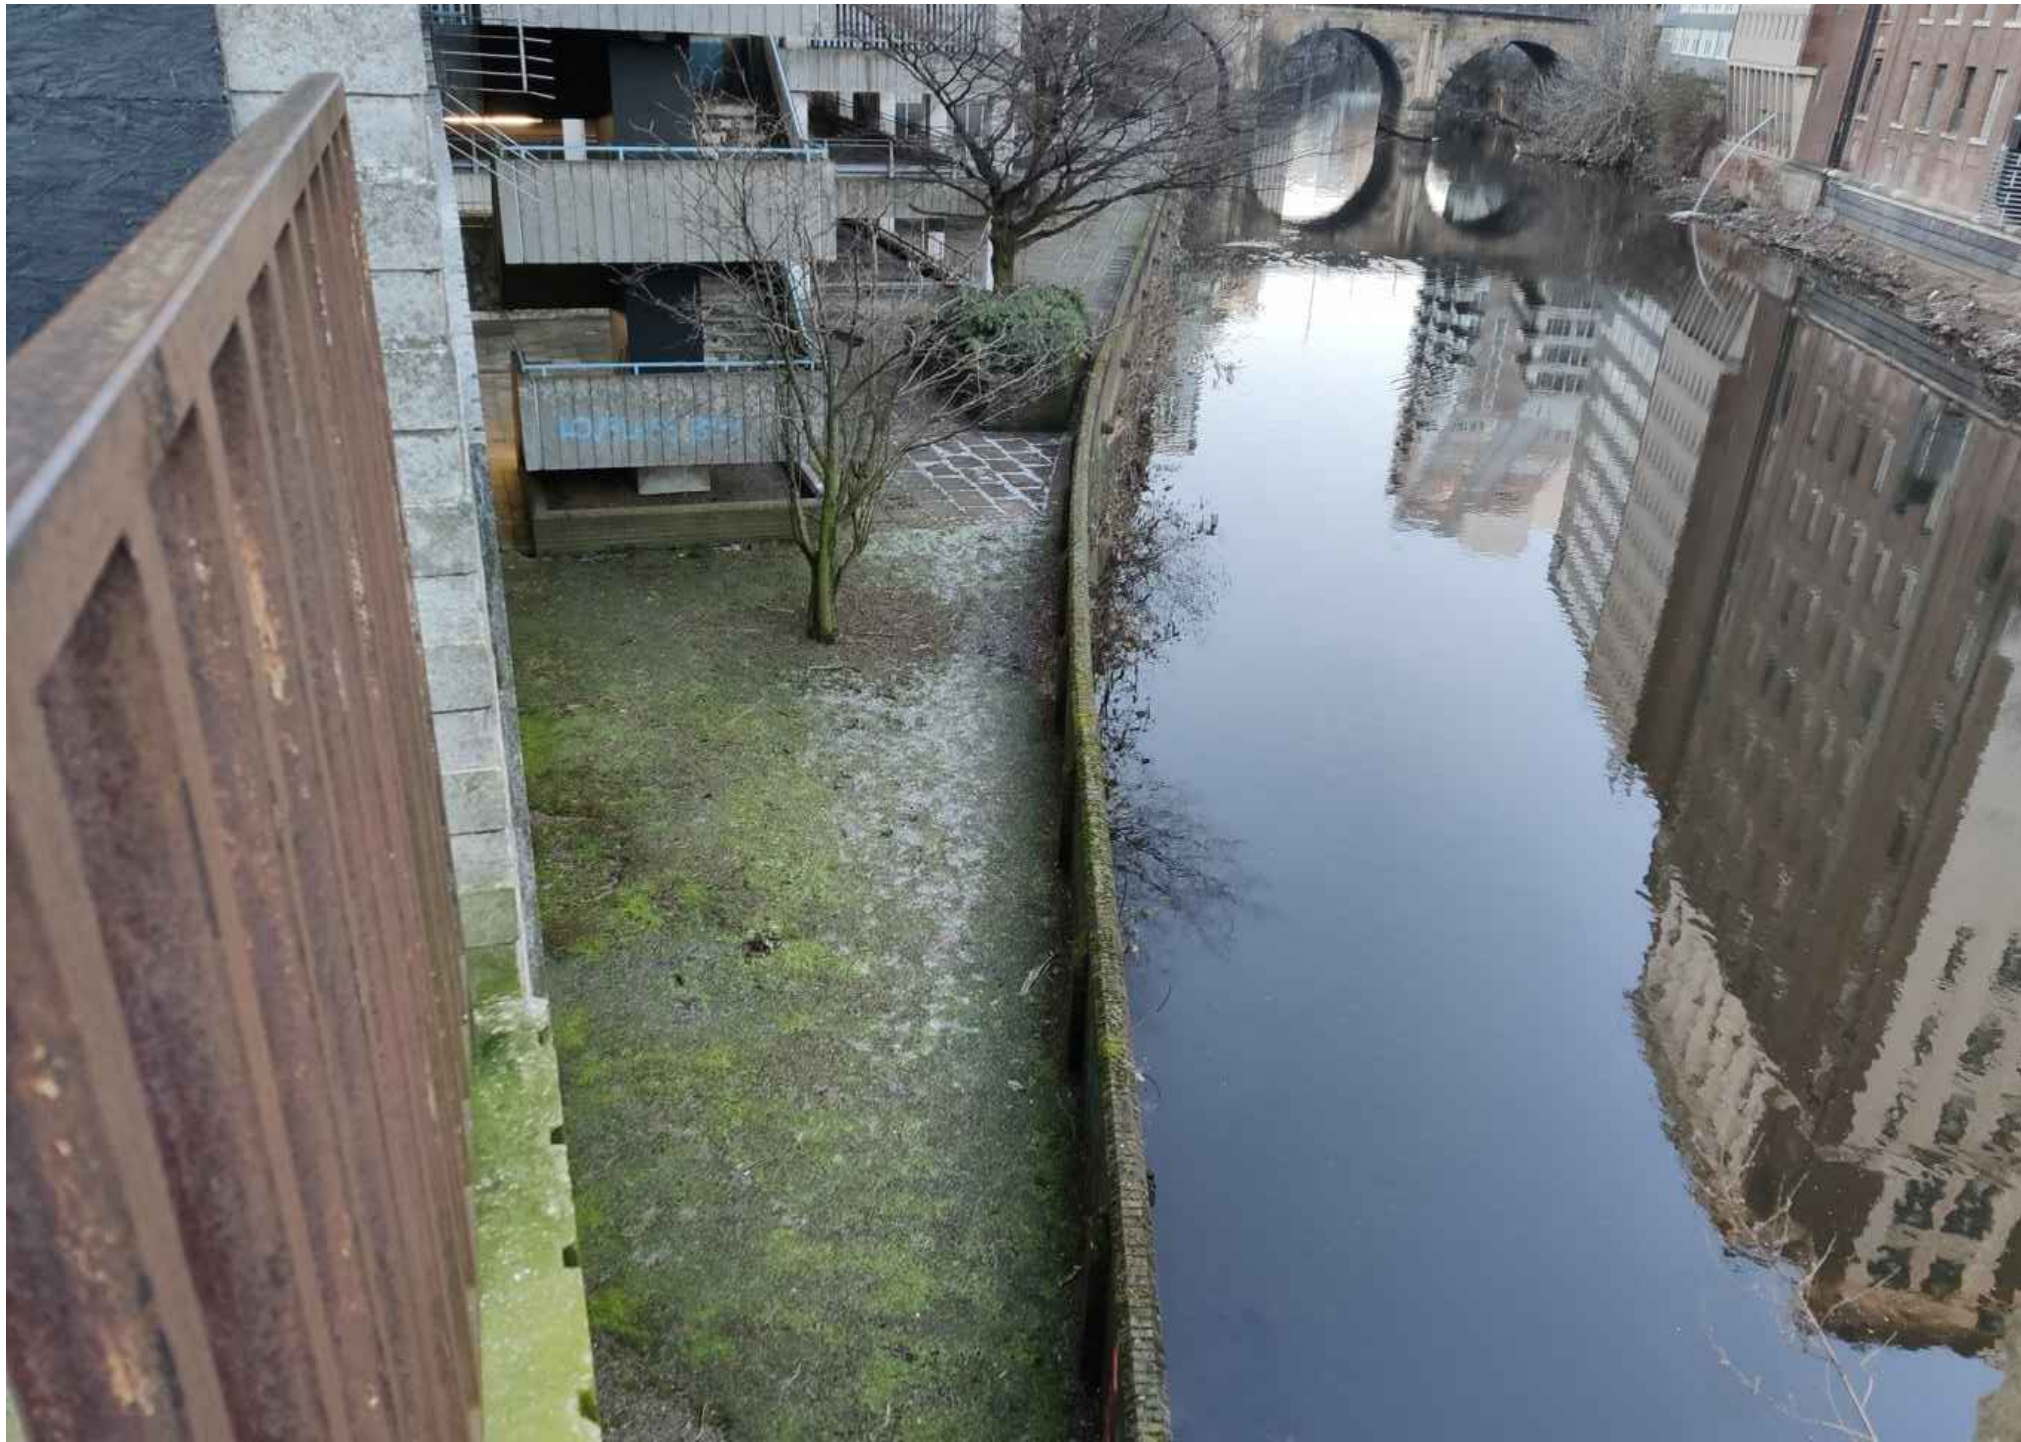

EXISTING VIEW 003
DRG 021



EXISTING VIEW 004
DRG 021

NOTES:
1. REFER TO GENERAL CIVIL NOTES DRAWING
REN-BGE-C-GEN-005.

P00	04.03.2022	ISSUE FOR STAGE 2 TENDER	DF (CE)
REV	DATE	DESCRIPTION	RVD
REVISIONS			
CLIENT			
PROPERTY ALLIANCE GROUP LTD		 ALLIANCE	
London Office — 163 Tower Bridge Road, London SE1 3LW P / +44 (0) 7999 968 245 E / info@bgeeng.com bgeeng.com —			
PROJECT			
RENAISSANCE			
CIVIL			
GENERAL			
STATUS			
ISSUED FOR INFORMATION			
NOT TO BE ISSUED FOR CONSTRUCTION			
DRAWN	DESIGNED	CHECKED	APPROVED
PB	JP (CE)	DF (CE)	LJK
DATUM	GRID	SCALE	
OSGB36	BNG	1:200	AT A1 SIZE
TITLE			
EXTERNAL WORKS			
EXISTING LANDSCAPING DETAILS			
PROJECT No		DRAWING No	REV
L20081		REN-BGE-C-GEN-022	P00

DRAWING TO BE PRINTED IN COLOUR

3/3/2022 10:45 AM

© BG&E Pty Limited