
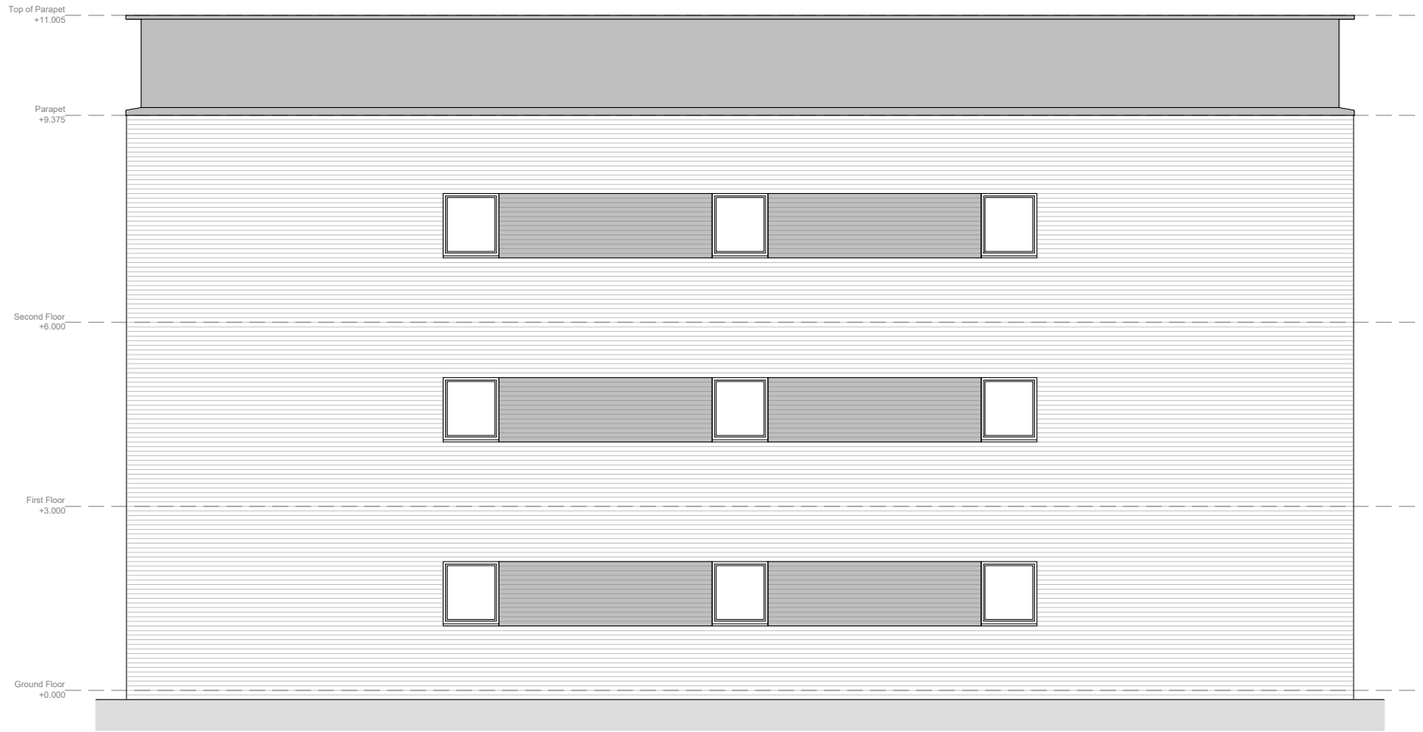


Mount Road Proposed - Side Elevation

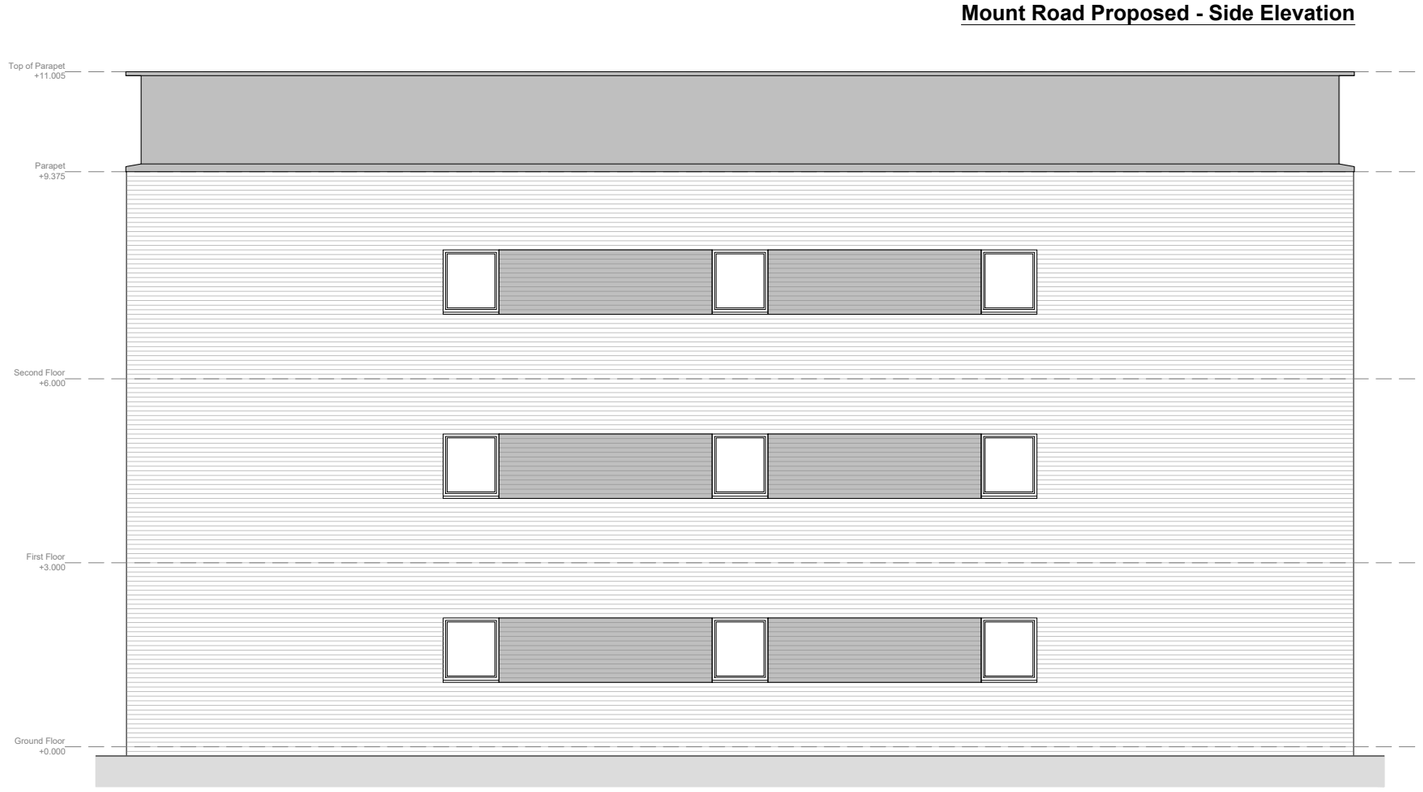

0 1 2 3 4 5 m

SCALE BAR 1:100

Mount Road Proposed - Side Elevation

Z:\008 Mount Road, Gorton\01. Architects\02. Drawings\House Types\Apartments\Mount Road Apartments.dwg

Revision	Date	Amendment	Initials
-	-	-	-

Development
MOUNT ROAD

Location
GORTON, MACNHESTER

Marketing Name
-

Drawing Title
Centrepoints Apartments - Side Elevations

Job No.	Drawing No.
KH007	**A-902-E-001**
Revision: **-**	Scale @ A3: 1:100
Drawn By: ATL	Date: 09.05.23
Checked by: -	Date Checked: -

1st Floor, 103 Dalton Avenue, Birchwood Park,
Warrington WA3 6YE
T: 01925 363108 W: www.kellenhomes.com

KELLEN HOMES