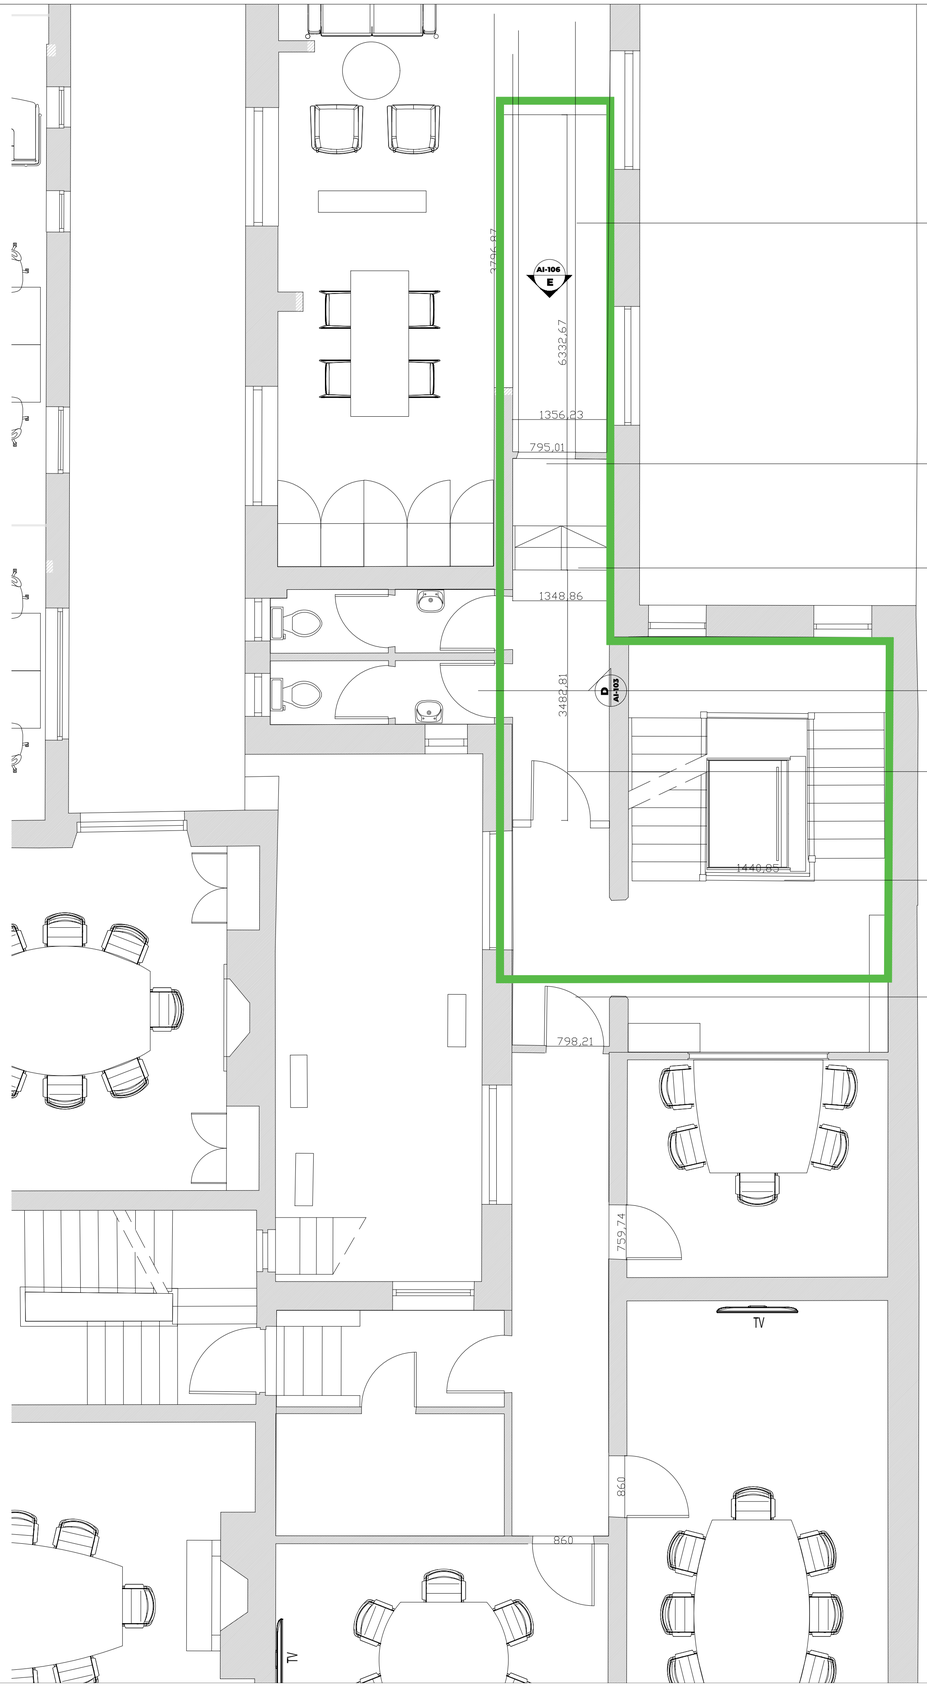


Proposed ramp required
6.33 meters with 1.53 meters of
flat level before ramp

Existing entrance door to 'lounge' to
be relocated

Existing 3 no steps down
(Approx 530mm total) to be
replaced with ramp

Existing toilets

Proposed relocated fire door

Landing for new proposed lift

Existing circulation door

D	Detail Amend	13.06.24	NS
C	Detail Amend	04.06.24	NS
B	Detail Amend	24.04.24	NS
A	Ramp Elevation Detail	08.03.24	NS
Rev	Description	Date	By

Status:
Approval

Client:
ST JOHNS BUILDINGS BARRISTERS CHAMBERS

Contract:
24A, 26, 28 St Johns Street
Manchester
M3 4DJ

Drawing:
First Floor
Lift Proposal

Drawing No:	Revision:	Scales:
AI-102	D	1:100
Drawn:	Checked:	Date:
NS	MB	13.06.24

Redbridge
1 Stockport Road
Marple
Stockport SK6 6BD
Tel : 0161 236 4321
www.redbridge-interiors.co.uk

AIS Association of Interior Specialists member

This drawing is the property of Redbridge Interiors Ltd. Copyright is reserved by them and the drawing is issued on the condition that it is not reproduced, copied, retained or disclosed to any unauthorised person/s either wholly or in part without the prior written consent of Redbridge Interiors Ltd.

Do not scale from this drawing. All Dimensions to be checked on site. Figured dimensions to be taken in preference to those scaled and are show in millimetres unless otherwise annotated.

Read in conjunction with all other drawings and specification spreadsheet.