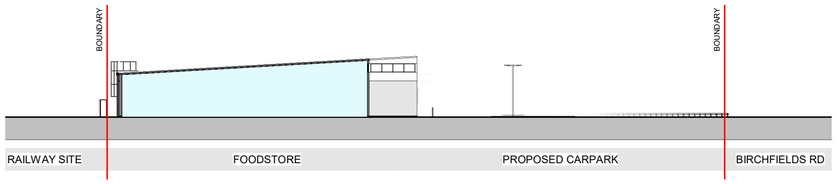

AA SECTION A-A

1 : 500

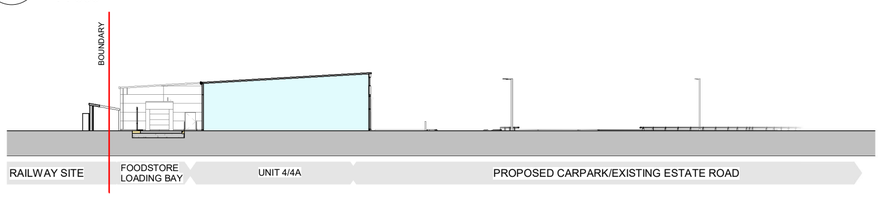

BB SECTION B-B

1 : 500

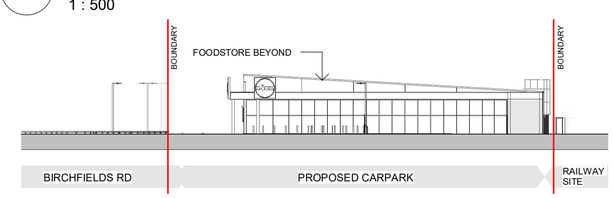

CC SECTION C-C

1 : 500

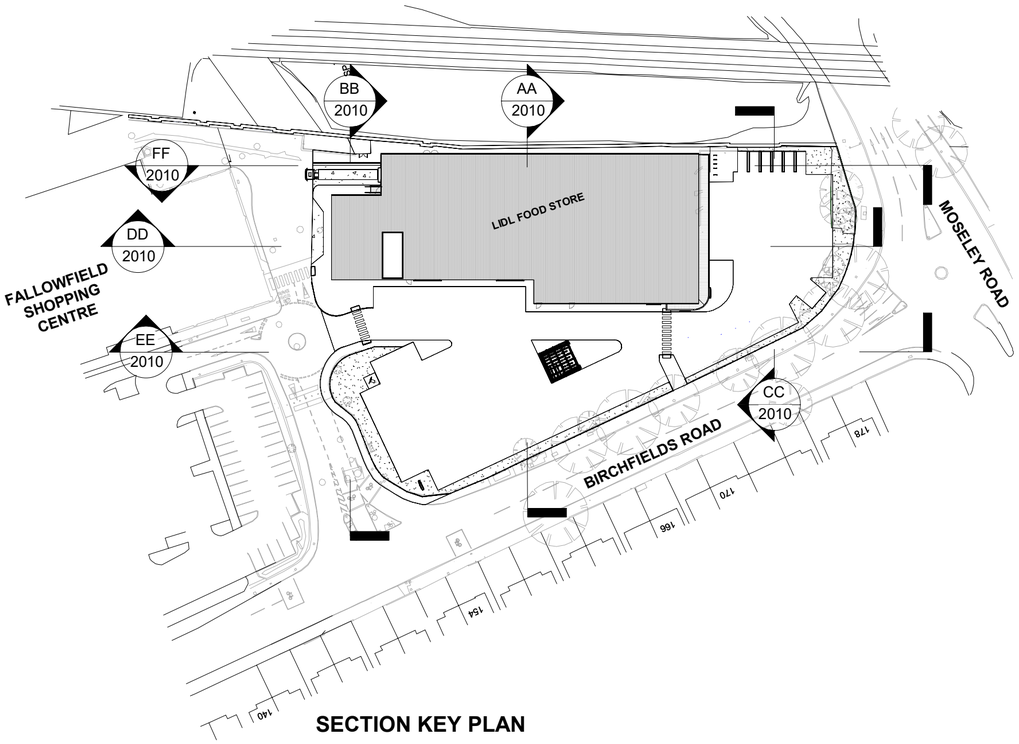

SECTION KEY PLAN

1 : 1000

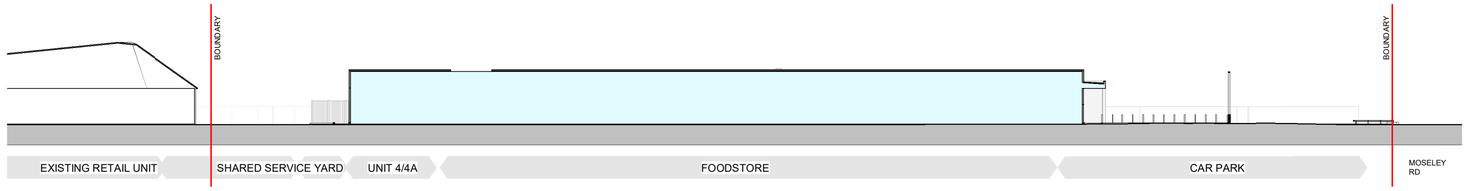

DD SECTION D-D

1 : 500

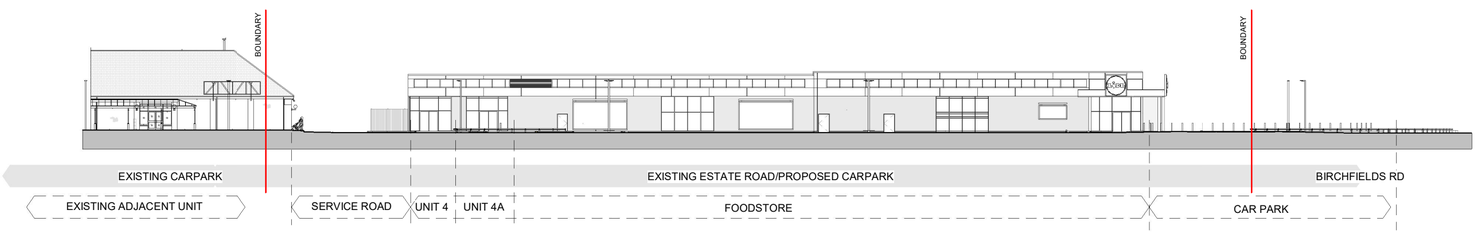

EE SECTION E-E/ SITE ELEVATION

1 : 500

FF SECTION F-F

1 : 500

Architects are to be notified of any discrepancies.
Contractors must check all dimensions on site.
This drawing is subject to copyright laws and is for use on this project only.
This drawing is to be used solely for the information as titled only.
For other information refer to the latest revision of any cross referenced drawings.
To be read in conjunction with relevant design standards/protocols

This is a colour drawing. In order to ensure any subsequent reproduction is viewed correctly it should be printed in full colour.

N

5 0 5 10 15 20 25
SCALE 1:500 m

10 0 10 20 30 40 50
SCALE 1:1000 m

Rev	Description	Date	Drn	Ckd
C5	PLANNING ALTERATIONS FOLLOWING LIDL SPEC UPDATES	07.03.24	SP	JM
C4	PLANNING UPDATE AS PER CLIENTS REQUEST	13.11.23	SP	JM
C3	PLANNING PACK AMENDMENTS	17.10.23	SI	JM
C2	SCHEME UPDATED. ISSUED FOR PLANNING	01.02.22	MN	JM
C1	Planning issue	09.04.21	DM	JM
P1	First issue	19.03.21	DM	JM

Status

PLANNING

SMR
SMALLEY MARSEY RISPIN
ARCHITECTS
Floor 2 The Exchange Station Parade Harrogate HG1 1TS
01423 707 757 admin@smrarchitects.co.uk

Project

FALLOWFIELD RETAIL PARK

Client

Drawing Title

SITE SECTIONS

Proj Ref	Origin	Zone	Level	Type	Role	Num	Status	Rev
- - - 7397	- SMR	- 00	- ZZ	- DR	- A	- 2010	- A3	- C5

SMR Job Ref	Sheet	Scale	Drawn
7397-00-2010	A2	As indicated	DM