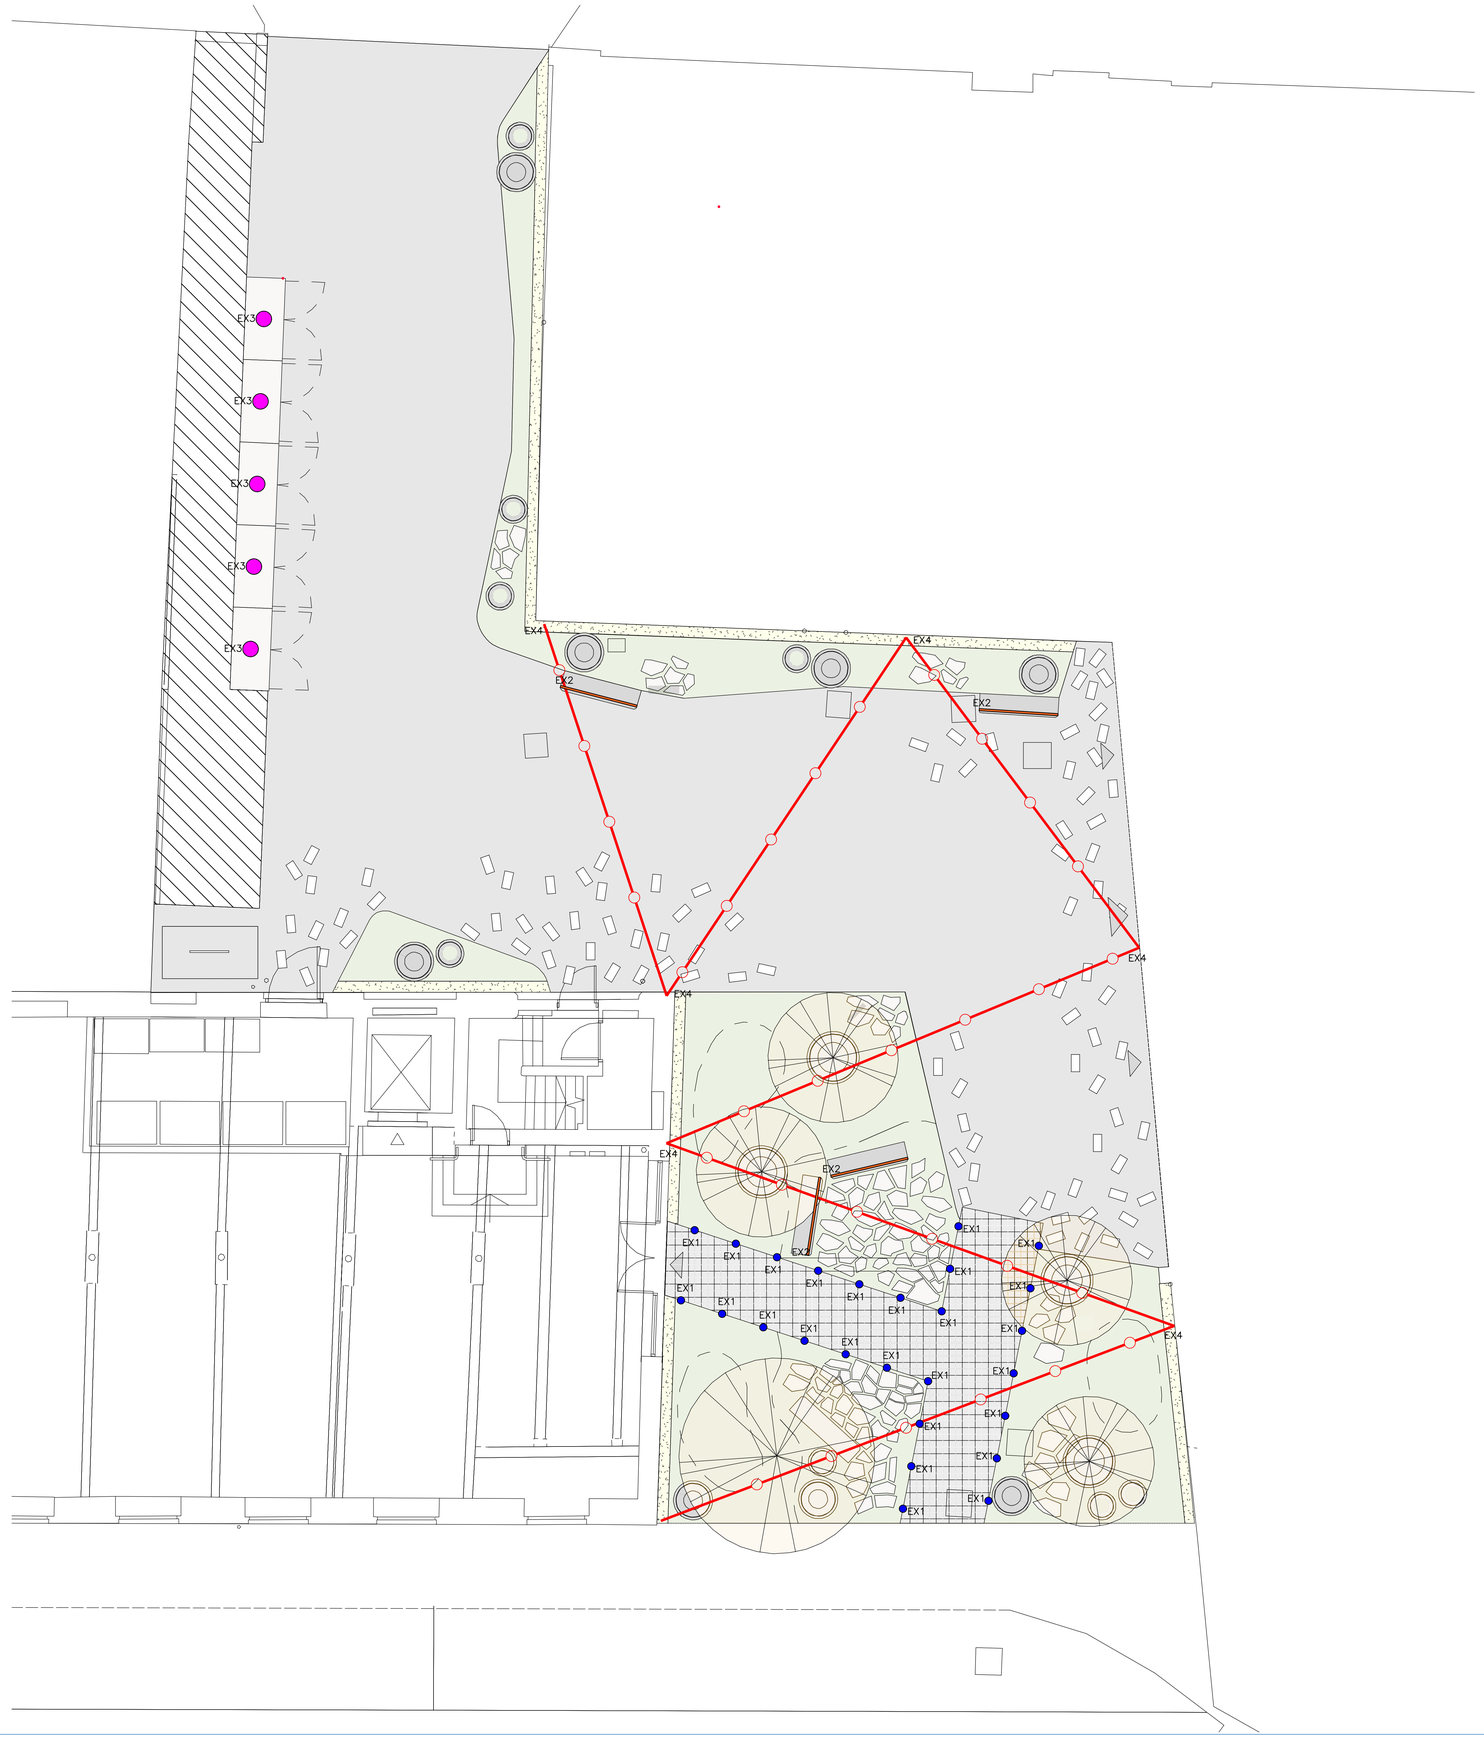

LEGEND – EXTERIOR LIGHTING

- L1 BEGA LIGHTING, 24085 – 3000K
- L2 BEGA LIGHTING, 22261 – 3000K
- L4 SLV LIGHTING, DASAR 1200 – 3000K
- L5 COLLINGWOOD LIGHTING, LEDLINE 400 WW 45
- L6 TAGRA LIGHTING, IP RATED LED STRIP LIGHTING – 3000K

LEGEND – SMALL POWER

- SWITCHED FUSE CONNECTION UNIT

LEGEND – EXTERNAL LIGHTING

- EX1 COLLINGWOOD – GL019
- EX2 TAGRA LIGHTING – IP RATED LED STRIP LIGHTING
- EX3 SLV LIGHTING – OUTSIDE BULKHEAD 360
- EX4 TAGRA LIGHTING – PRO CONNECTABLE FESTOON (VARYING LENGTHS)

Revision	Description	Date
A	PRELIMINARY ISSUED FOR COMMENT	01.12.23

NICEIC APPROVED CONTRACTOR

SAFECONTRACTOR APPROVED

Drawing Status: PROPOSED

H&O ELECTRICAL

Client: WORKSPACE DESIGN & BUILD

Project: NEPTUNE MILL

Title: EXTERNAL LIGHTING LAYOUT

Drawn: LY Date: 01.12.23

Sheet: A0

Scale: 1:50

Drawing Number: H&O–J369–LEX2–A