




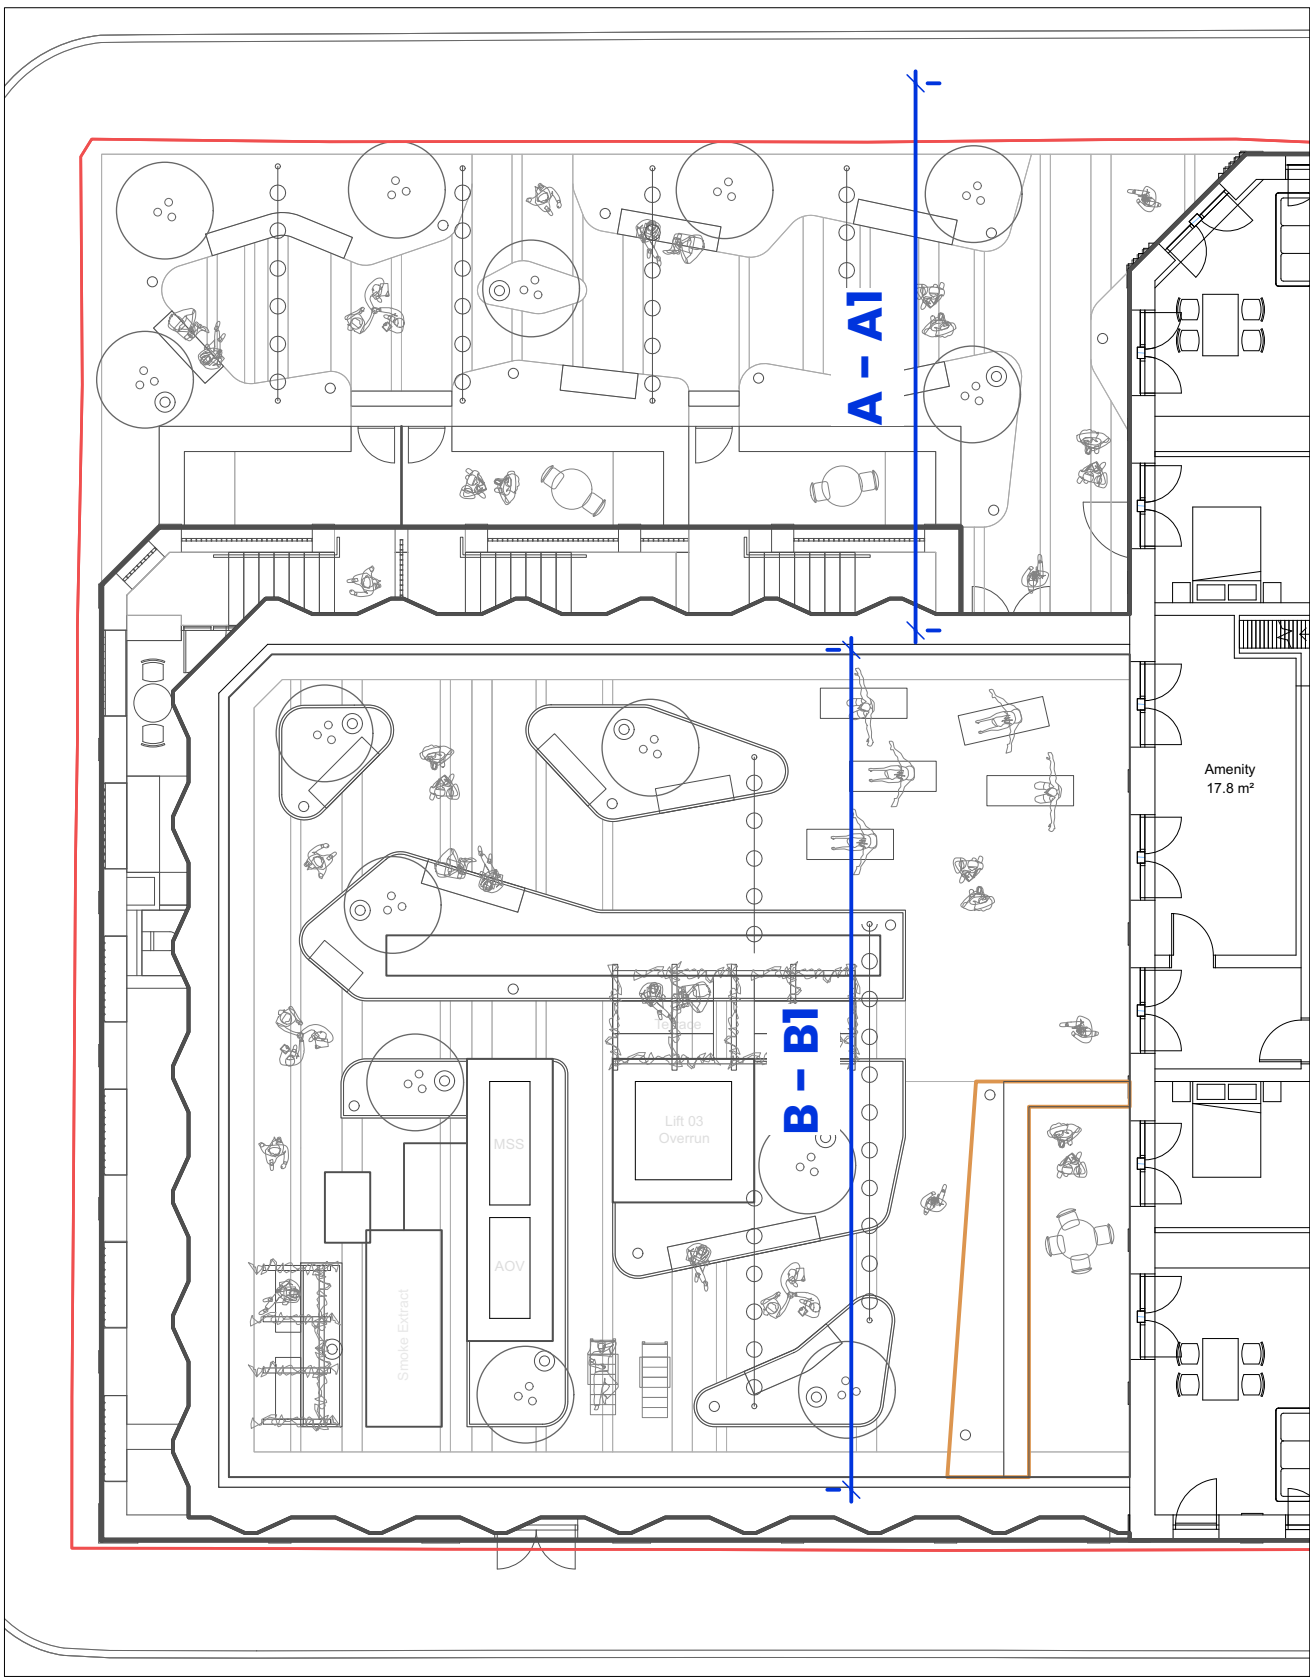

D01 Location Plan
Scale: 1:150

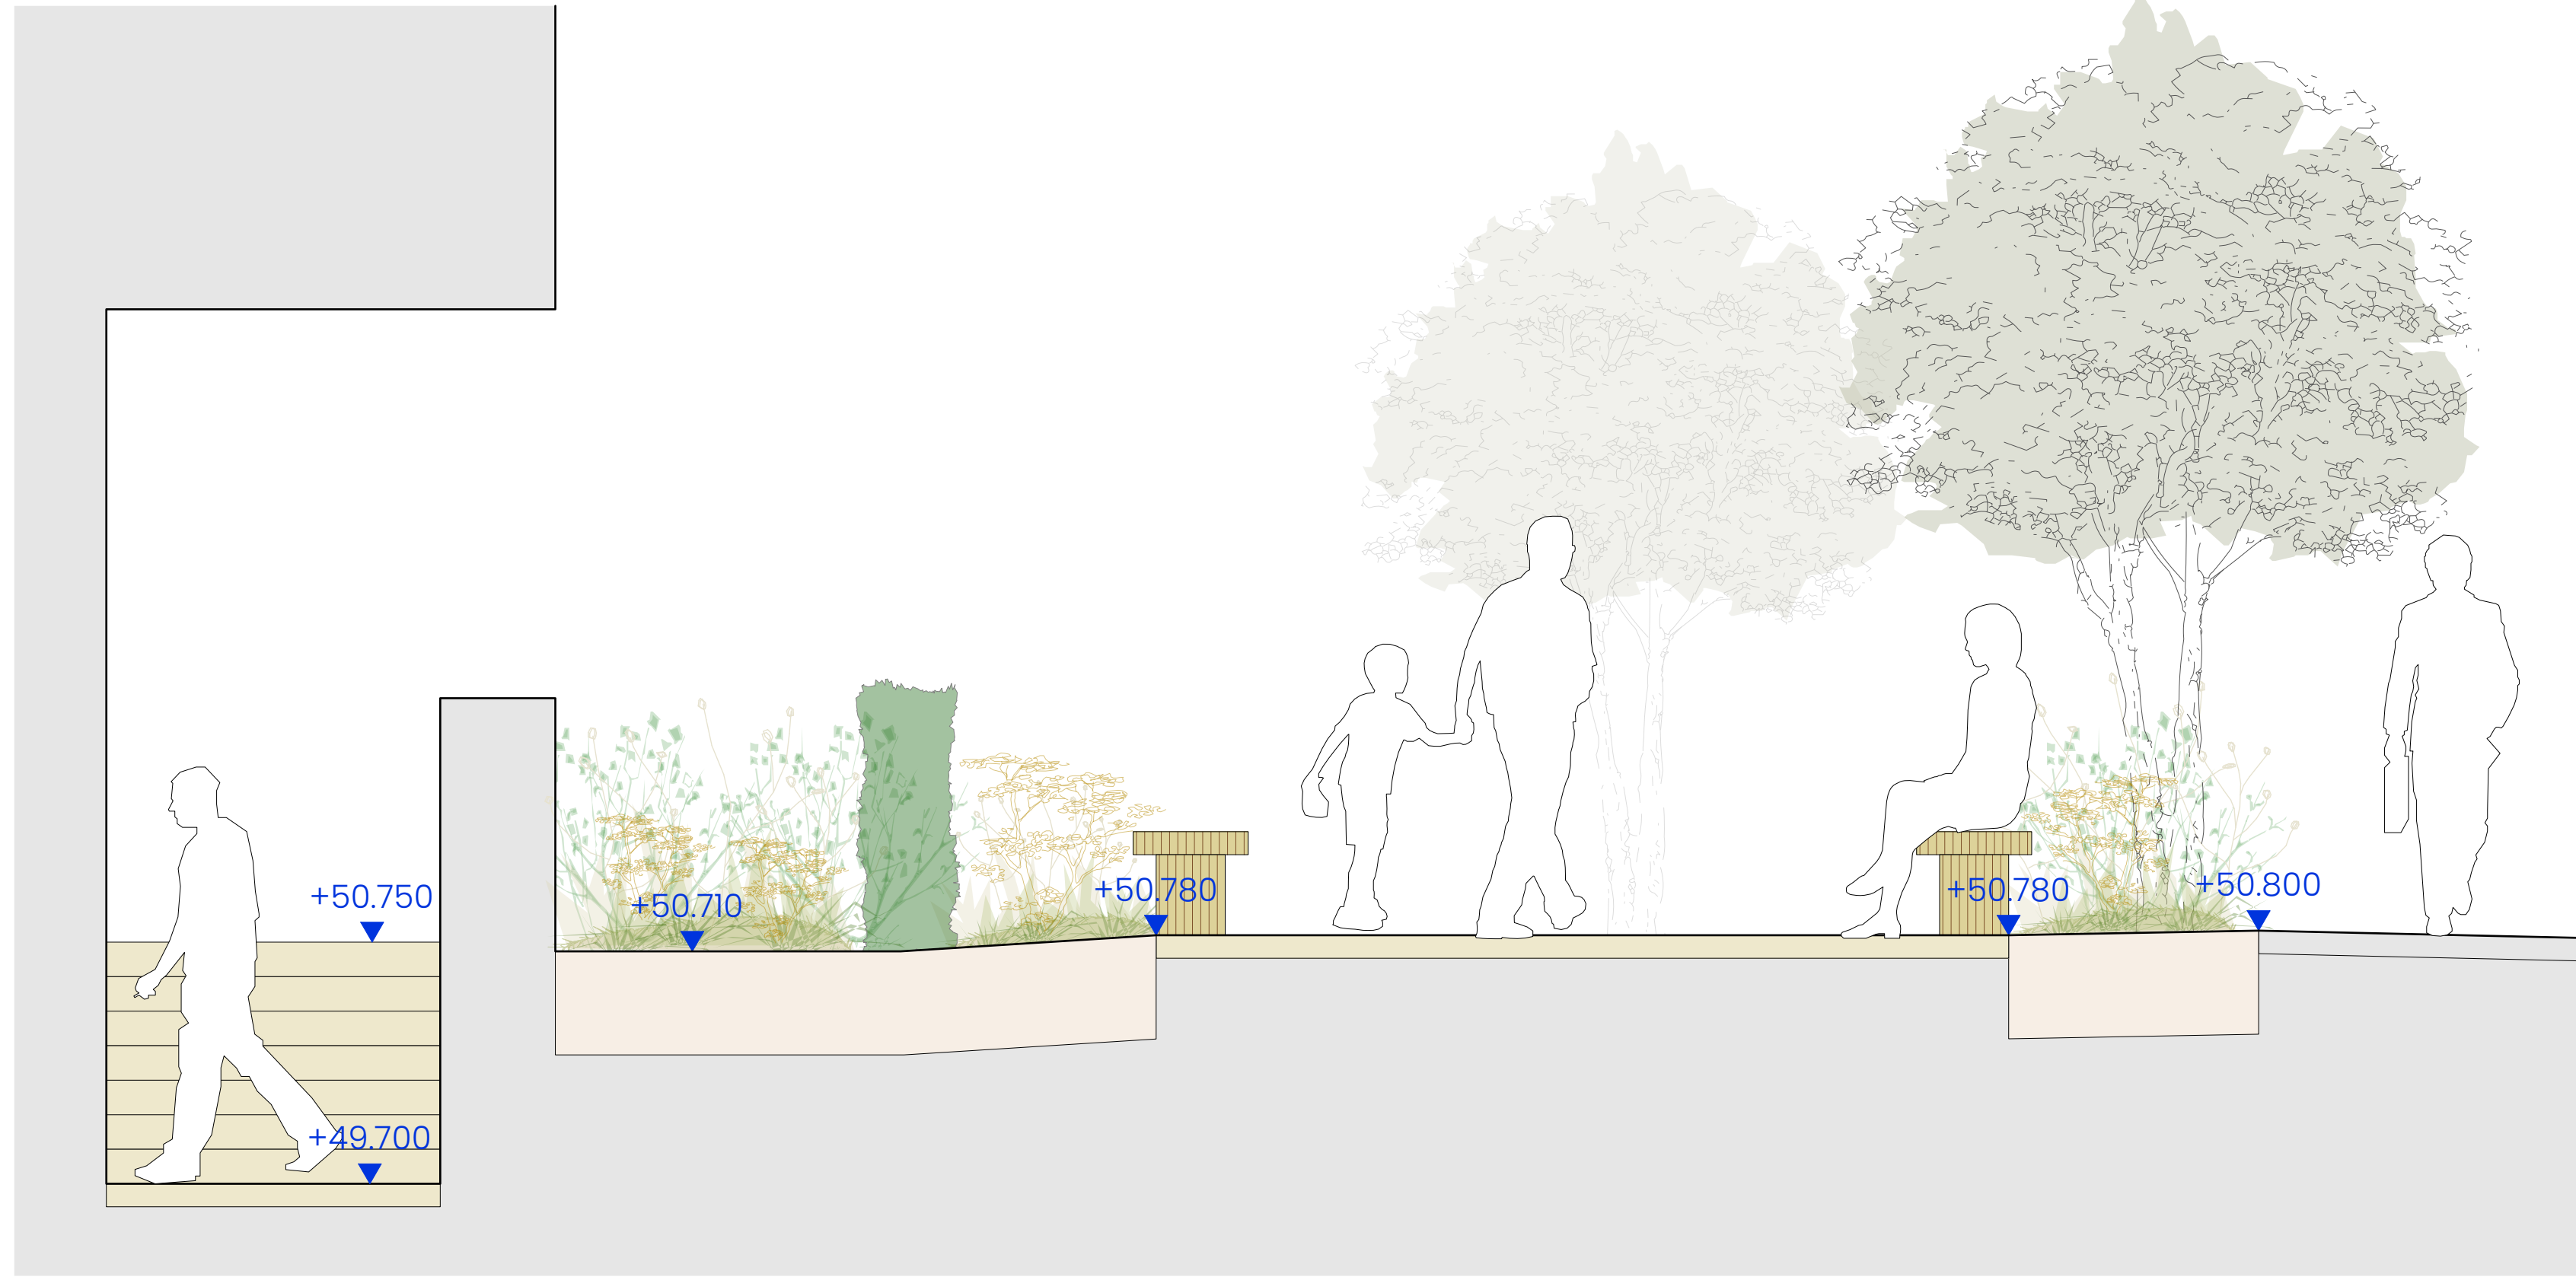

D02 Courtyard Lvl 00 - Section A-A1
Scale: 1:25

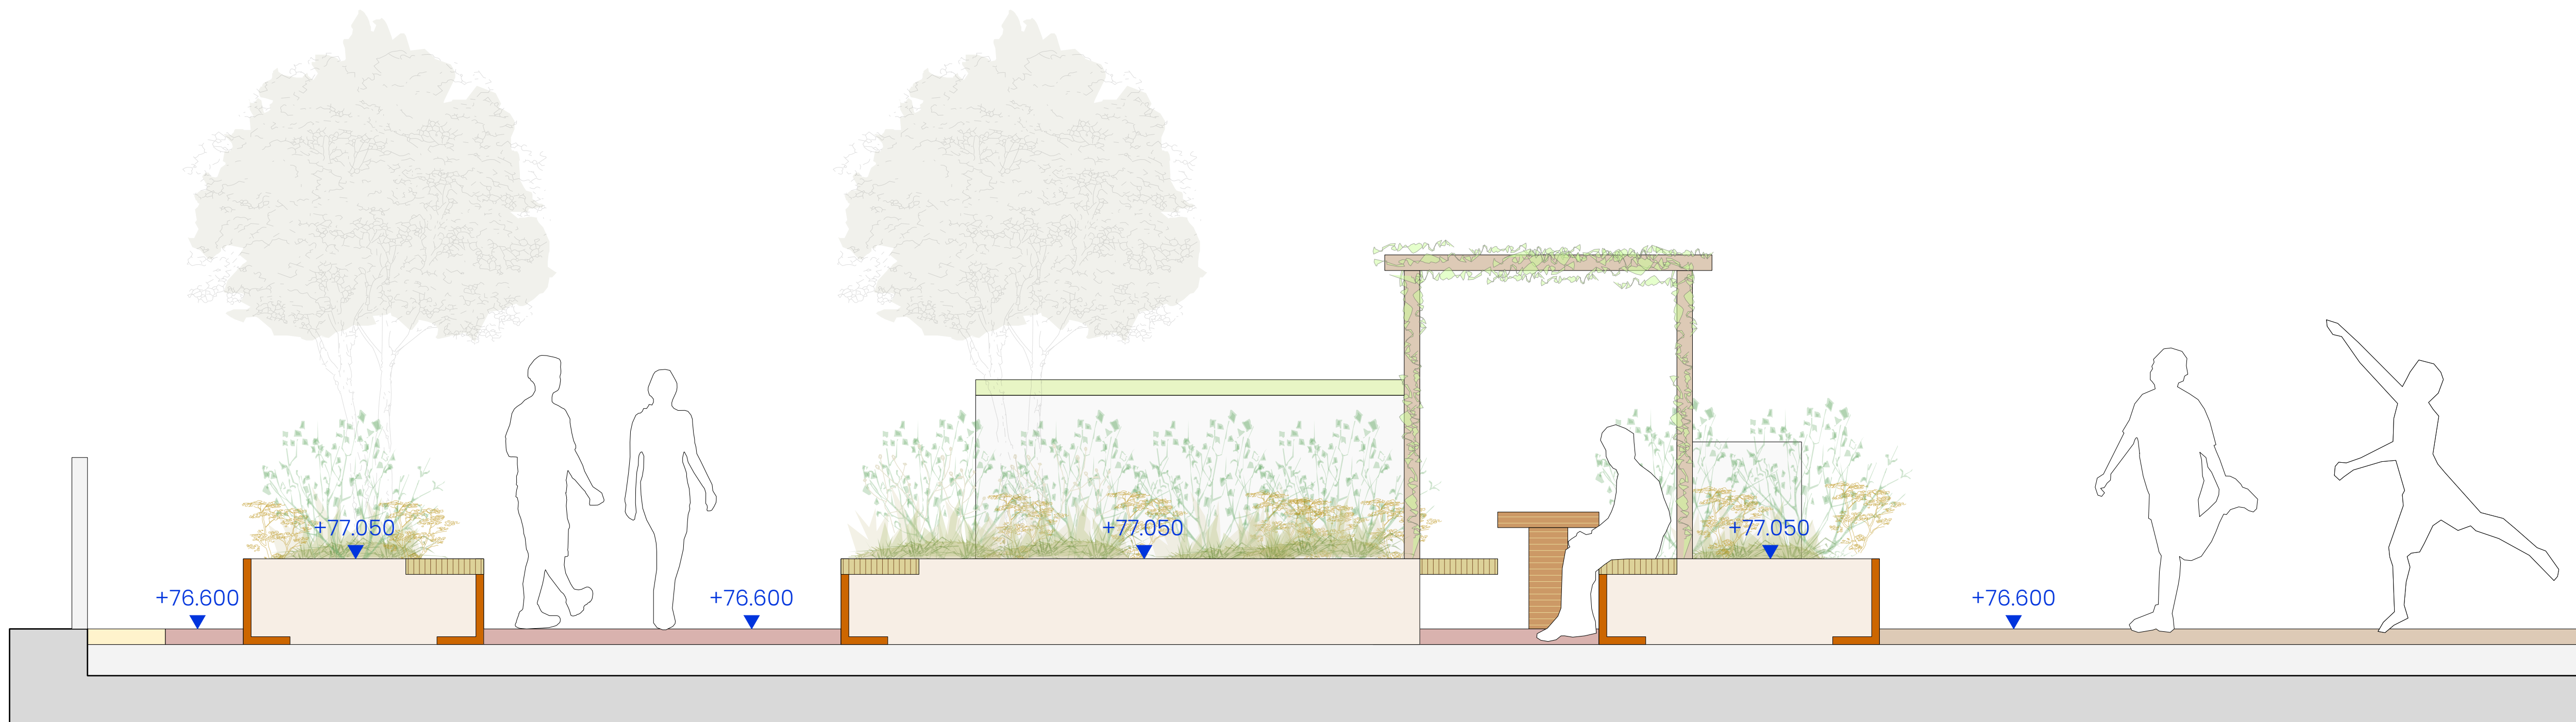


D03 Roof Terrace Lvl 08 - Section B-B1
Scale: 1:25

- NOTES:**
- DO NOT SCALE FROM THIS DRAWING. ALWAYS WORK TO NOTED DIMENSIONS.
 - ALL SETTING OUT, LEVELS AND DIMENSIONS TO BE CHECKED ON SITE PRIOR TO THE INSTALLATION OF MATERIALS AND ANY DISCREPANCIES ARE TO BE BROUGHT TO THE ATTENTION OF THE CONTRACT ADMINISTRATOR IMMEDIATELY.
 - THIS DRAWING MUST BE READ WITH THE RELEVANT SPECIFICATION DOCUMENTS AND DETAIL DRAWINGS. ANY DISCREPANCIES MUST BE BROUGHT TO THE ATTENTION OF THE CONTRACT ADMINISTRATOR IMMEDIATELY.
 - THIS DRAWING IS COPYRIGHT PROTECTED AND MAY NOT BE REPRODUCED IN WHOLE OR PART WITHOUT WRITTEN AUTHORITY.
 - ALL DIMENSIONS ARE IN MILLIMETRES UNLESS OTHERWISE STATED.
 - NOTE DRAWING SUITABILITY CODE SHOWN BELOW. DRAWING NOT TO BE USED FOR CONTRACTUAL AGREEMENT WITHOUT A1 STATUS.

THIS DRAWING WAS PLOTTED ON:
01/05/2024

REVISION HISTORY				
DATE	REV	ZONE	DESCRIPTION	CHK
15/01/24	1		Full draft pack issue	MDM
05/02/24	2		Revised issue	MDM
01/05/24	3		Architectural plans updated - courtyard perimeter updated - revised area surrounding smoke extraction fan	MDM

WORKS OUTSIDE RED LINE BOUNDARY
FOR ILLUSTRATIVE PURPOSES ONLY

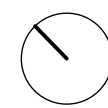

ORIGINATOR

W	layer.studio	MANCHESTER	NEWCASTLE
T	01625 523 157	30a Grove Street, Flix, Maybrook House	27 Grainger Street
E	manchester or newcastle@layer.studio	Wilmslow, Cheshire SK9 1DR	Newcastle-upon-Tyne NE1 5JE

Layer.studio

Client
Cert Property

Project
Cross Keys

Ancoats, Manchester

Drawing Title
S | Courtyard 00 & Roof Terrace 08

Created By	Checked By	Scale	Sheet Size
MDM	ST	1:25	A1
Project Number	Originator	Volume	Level
373	LYR	XX-ZZ-DWG-L-5000	
Work Stage	Status	Revision	
Stage 2	Planning	3	