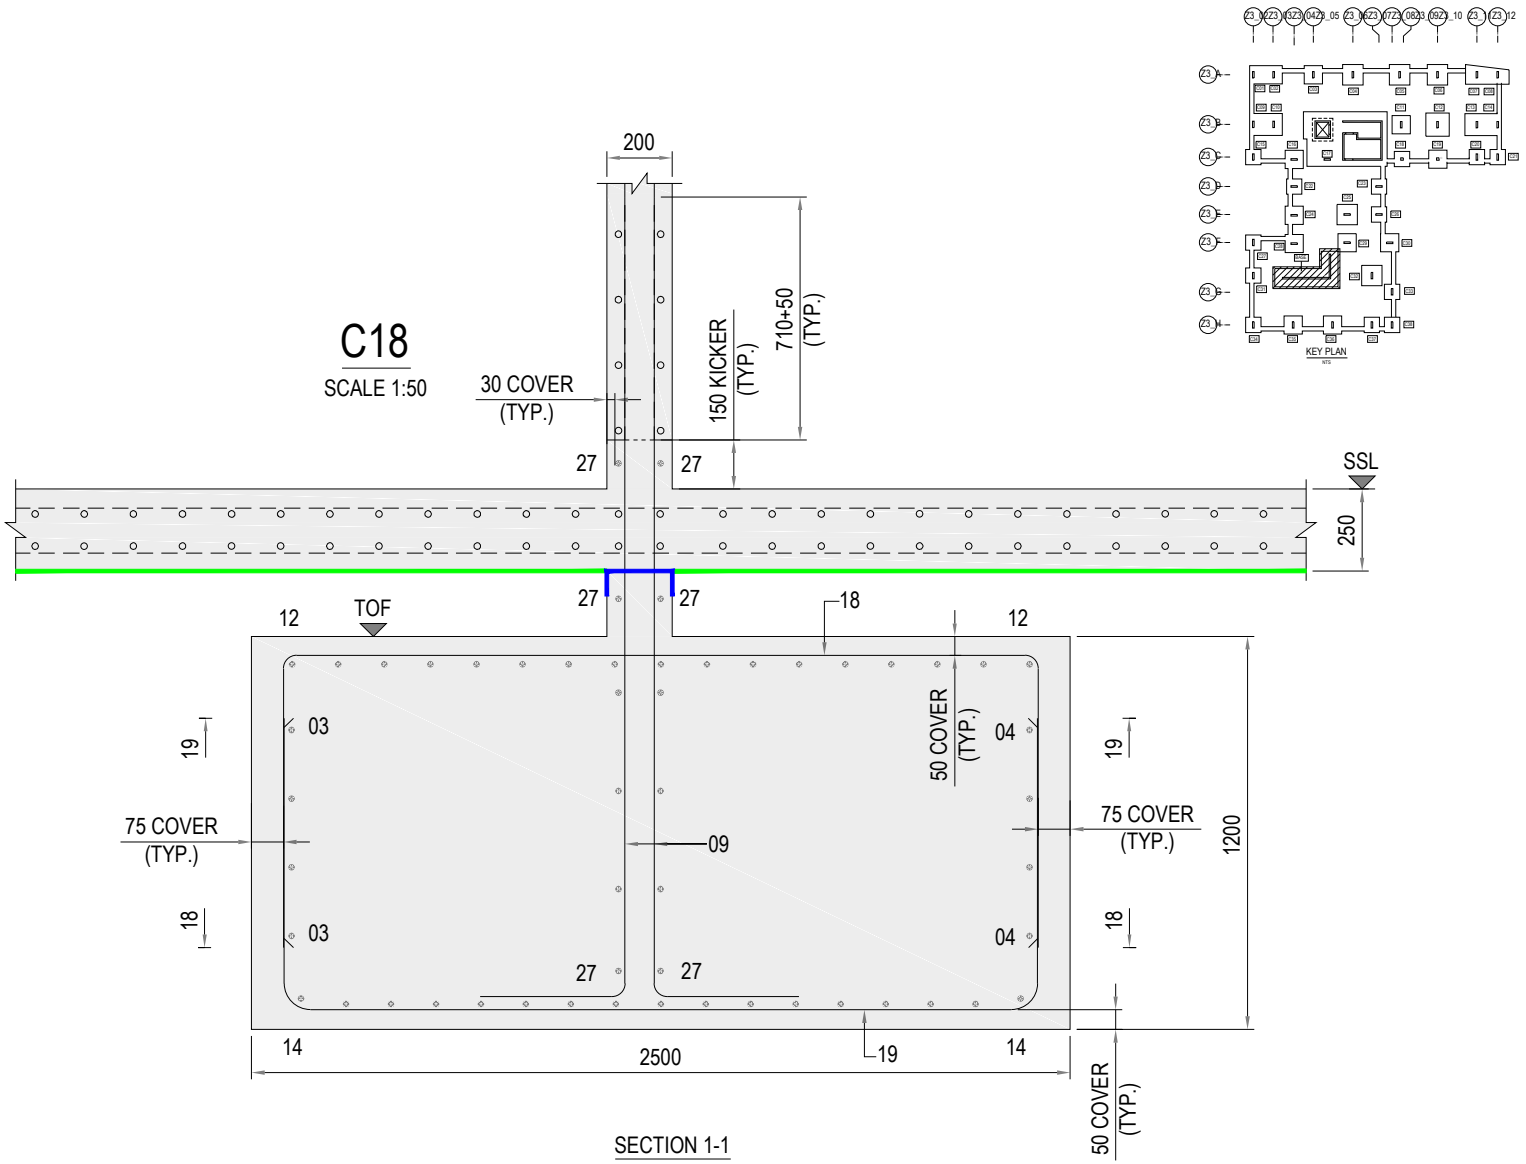


SECTION 1-1

NOTES:

SIKAPROOF A-08:-
Is an embossed polyolefin FPO sheet membrane for pre-applied fully bonded below ground waterproofing of reinforced concrete structures. Membrane thickness 0,8 mm. SikaProof® A-08 is cold-applied without heat or open flames to prepared substrates or onto formwork before fixing reinforcement and concrete placement.

SIKAPLAN 1650:-
Is a multi-layer, low-density polyethylene membrane, strengthened by a polypropylene reinforcing grid with an integral aluminium foil. This damp-proofing membrane and gas barrier is used at ground level to protect the building against moisture, radon, methane and carbon dioxide from the ground.

SIKADUR 32:-
Normal is a moisture tolerant, structural, two part bonding agent, based on a combination of epoxy resins and special fillers, designed for use at temperatures between +10 °C and +30 °C.

SIKAPROOF P12:-
SikaProof® P-12 is a flexible polyolefin (FPO) self-adhesive sheet membrane for post-applied fully bonded below ground waterproofing of existing reinforced concrete structures. Membrane thickness 1,2 mm. SikaProof® P-12 is pre-coated with an adhesive sealant layer and is cold applied onto primed concrete structure by a simple peel and stick process by using SikaProof® Primer-01 as a system primer.

SIKA GEODRAIN 850:-
Is a heavy duty drainage and protection sheet produced from high density polyethylene (HDPE) with dimples 10 mm high and a filtration layer of geotextile (PP) bonded on the top.

SIKA COMBIFLEX ADHESIVE:-
Sikadur-Combiflex® CF Adhesive Normal is a 2-part epoxy based thixotropic adhesive / sealant used for bonding the Sikadur-Combiflex® SG modified flexible Polyolefin (FPO) waterproofing tapes to different substrates. Internal and external use.

SIKASWELL 2010 WATERBAR:
SikaSwell 2010 is a swellable hydrophilic joint sealing system designed to be centrally placed in concrete to concrete junctions with Sika S2 adhesives/Mastic.

COLOUR LEGEND:

- SIKAPROOF A-08
- SIKAPLAN 1650
- SIKADUR 32/LIQUID GAS BARRIER
- SIKAPROOF P12/LIQUID GAS BARRIER
- PROTECTION BOARD/SIKA GEODRAIN 850
- SIKA COMBIFLEX ADHESIVE
- WATERPROOF CONCRETE
- SIKASWELL 2010 WATERBAR
- MORTAR FILLET

Rev:	Date:	Description:	Eng:

Scale: NTS @ A4	Date:27/03/24	Pepper House Business Centre, 1 Pepper Road, Hazel Grove, Stockport, SK7 5DP. T: 0161 483 7676 E: enquiries@laintonservices.com W: laintonservices.com	Project: ST GABRIELS
Drawn: HHCD	Checked: JD		Client: MURRAYWOOD CONSTRUCTION LTD
Drawing No: C7849-LSL-SIK-ZZ-00005	Project No: C7849		Title: TYPICAL STUB WALL SLAB INTERFACE

Lainton Services
National Waterproofing Specialists