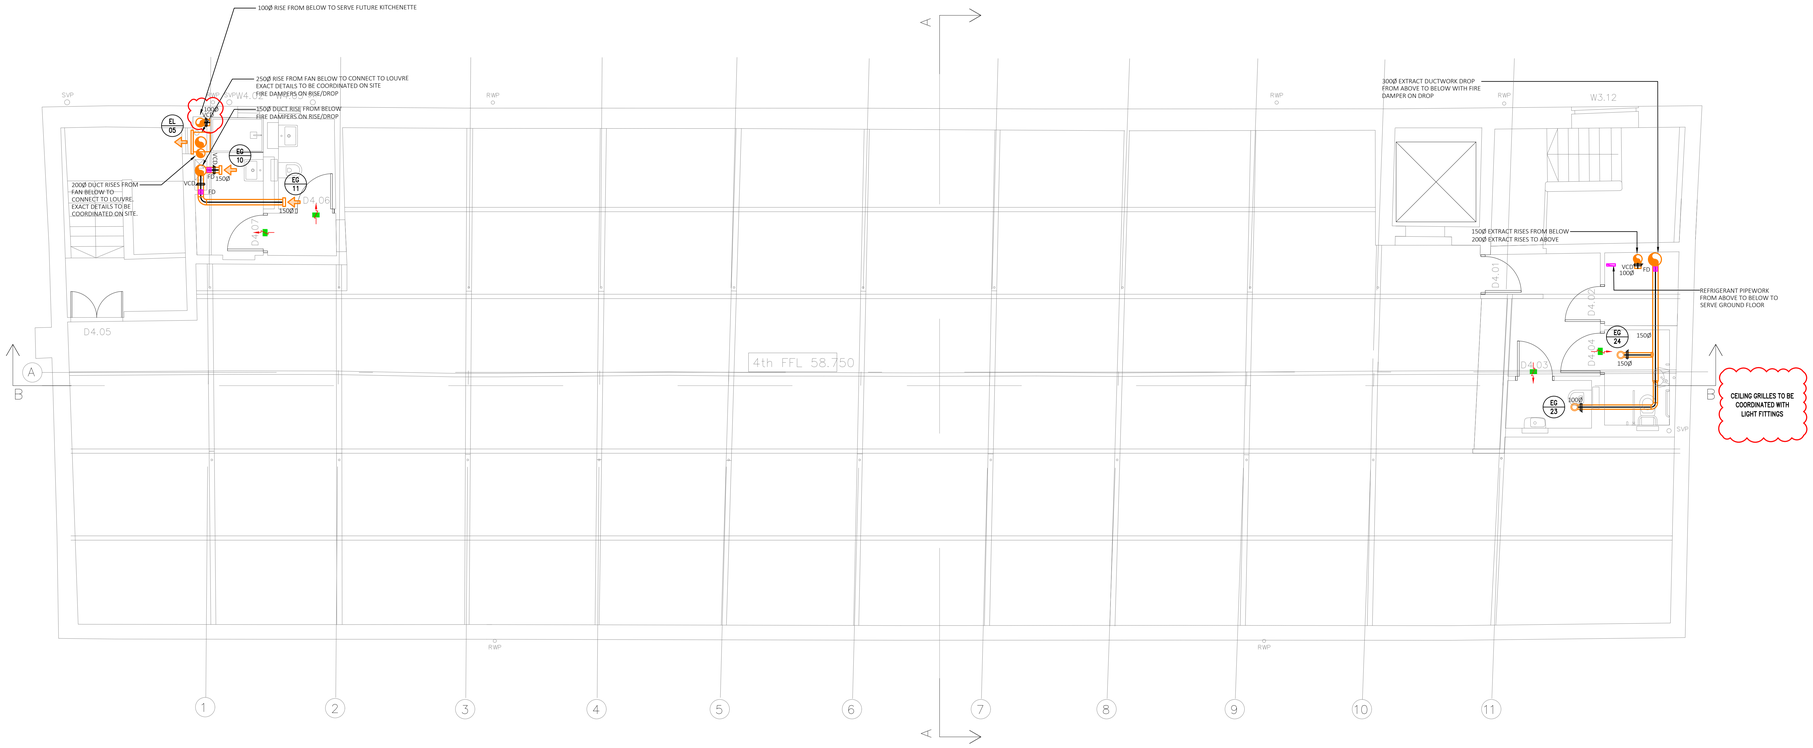


LEGEND

- NATURAL VENTILATION THROUGH OPENABLE WINDOWS
- UNDERCUT DOOR
- TG — DOOR TRANSFER GRILLE
- EV — EXTRACT GRILLE
- VCD - VOLUME CONTROL DAMPER
- SUPPLY DUCTWORK
- EXTRACT DUCTWORK
- DIRTY EXTRACT DUCTWORK
- FD — FIRE DAMPER
- AC CASSETTE
- C — AC CONTROLLER
- AC TRAY

FIRE DAMPERS SUBJECT TO FIRE STRATEGY

PRELIMINARY

Rev	Revision description	Drawn by	Checked by	Date
P2	UPDATED INLINE WITH COMMENTS RECEIVED	K.H	A.M	12.12.23
P1	UPDATED INLINE WITH COMMENTS RECEIVED	K.H	A.M	07.12.23
P0	PRELIMINARY	K.H	A.M	07.12.23

Client: Workspace Design & Build

Project: Neptune Mill

Title: Ventilation & Air Conditioning
Fourth Floor

Solution environmental services
Pure Office, Brooks Drive,
Cheadle Royal Business Park, Cheadle, SK8 3TD
Tel: 0161 532 9460
www.solution-es.co.uk

Drawn by	Checked by	Scale	Sheet Size	Date
K.H	A.M	1:50	A0	12.12.23

Drawing No.: SE4676/M18

Revision: P2