
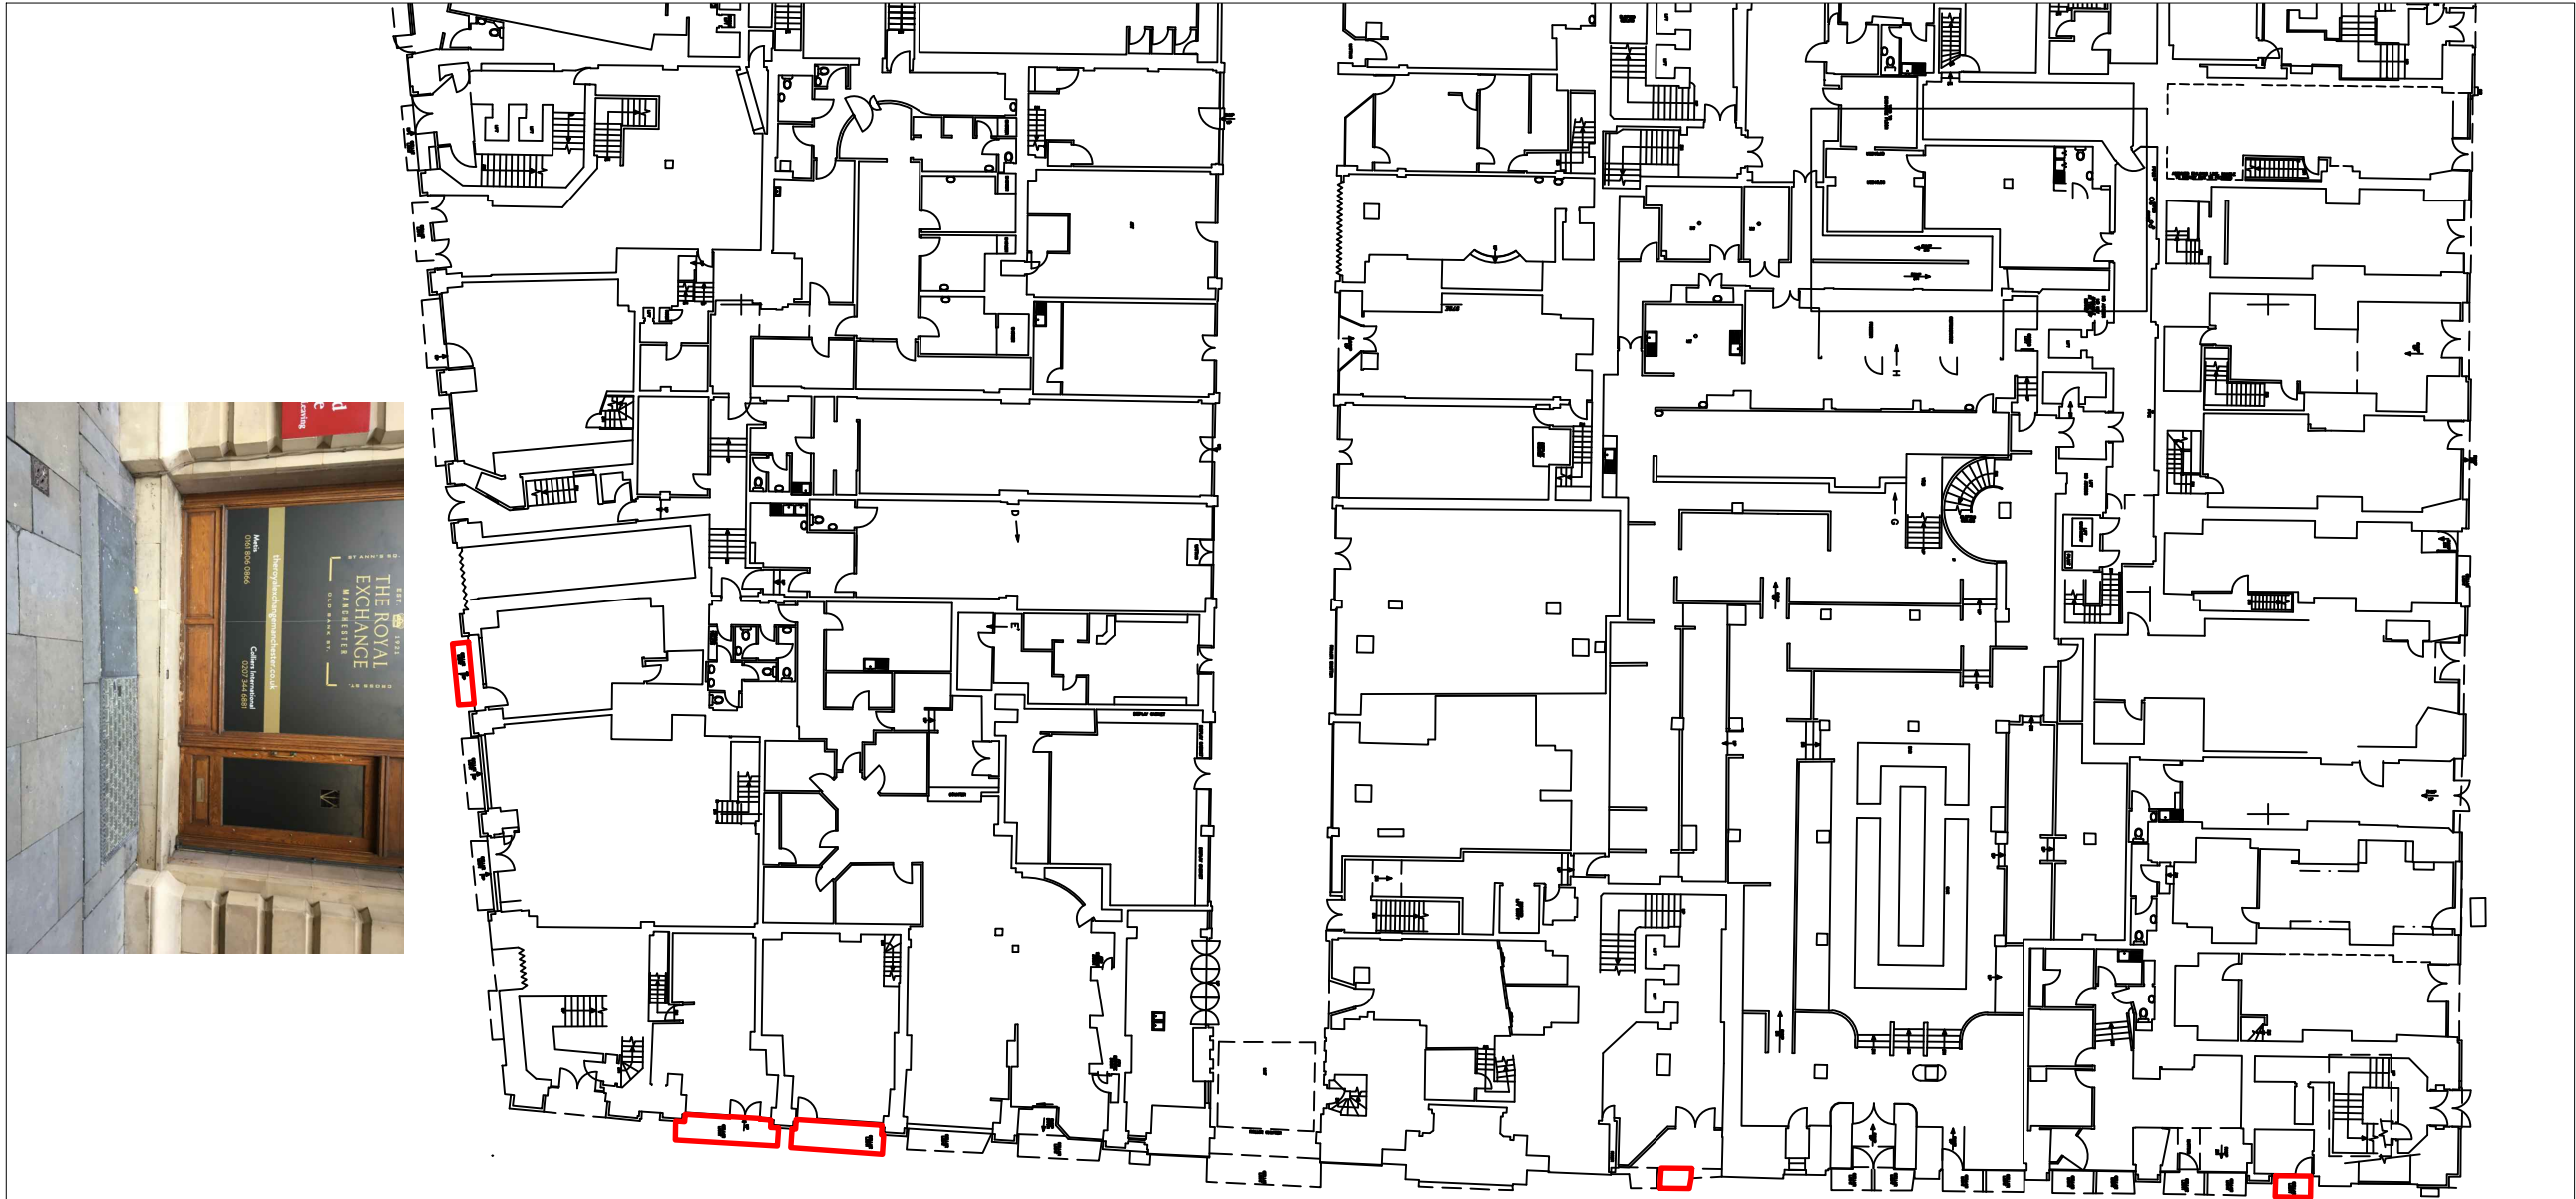
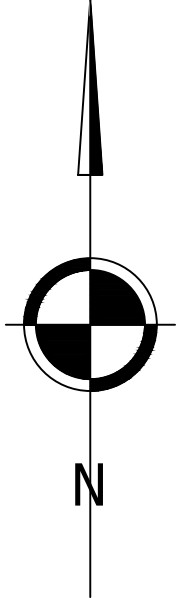


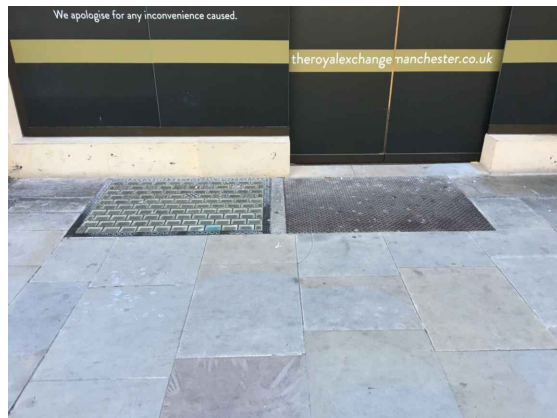

**AVISON
YOUNG**

08449 02 03 04
Norfolk House, 7 Norfolk Street,
Manchester M2 1DW
www.gva.co.uk

Project Name
PAVEMENT_LIGHTS

Client
HINES

Drawing Title
PAVEMENT_LIGHTS_WITH_PHOTOGRAPHS

Drawn By ED	Chk'd By FL	Scale @ A3 1:100@A3	Date 17/02/2020
-----------------------	-----------------------	-------------------------------	---------------------------

Project No. 04B700635	Drawing No. PAVEMENTLIGHTS/01	Revision REV
---------------------------------	---	------------------------

PAVEMENT LIGHTS - LOCATION PLAN

STATUS

A3