


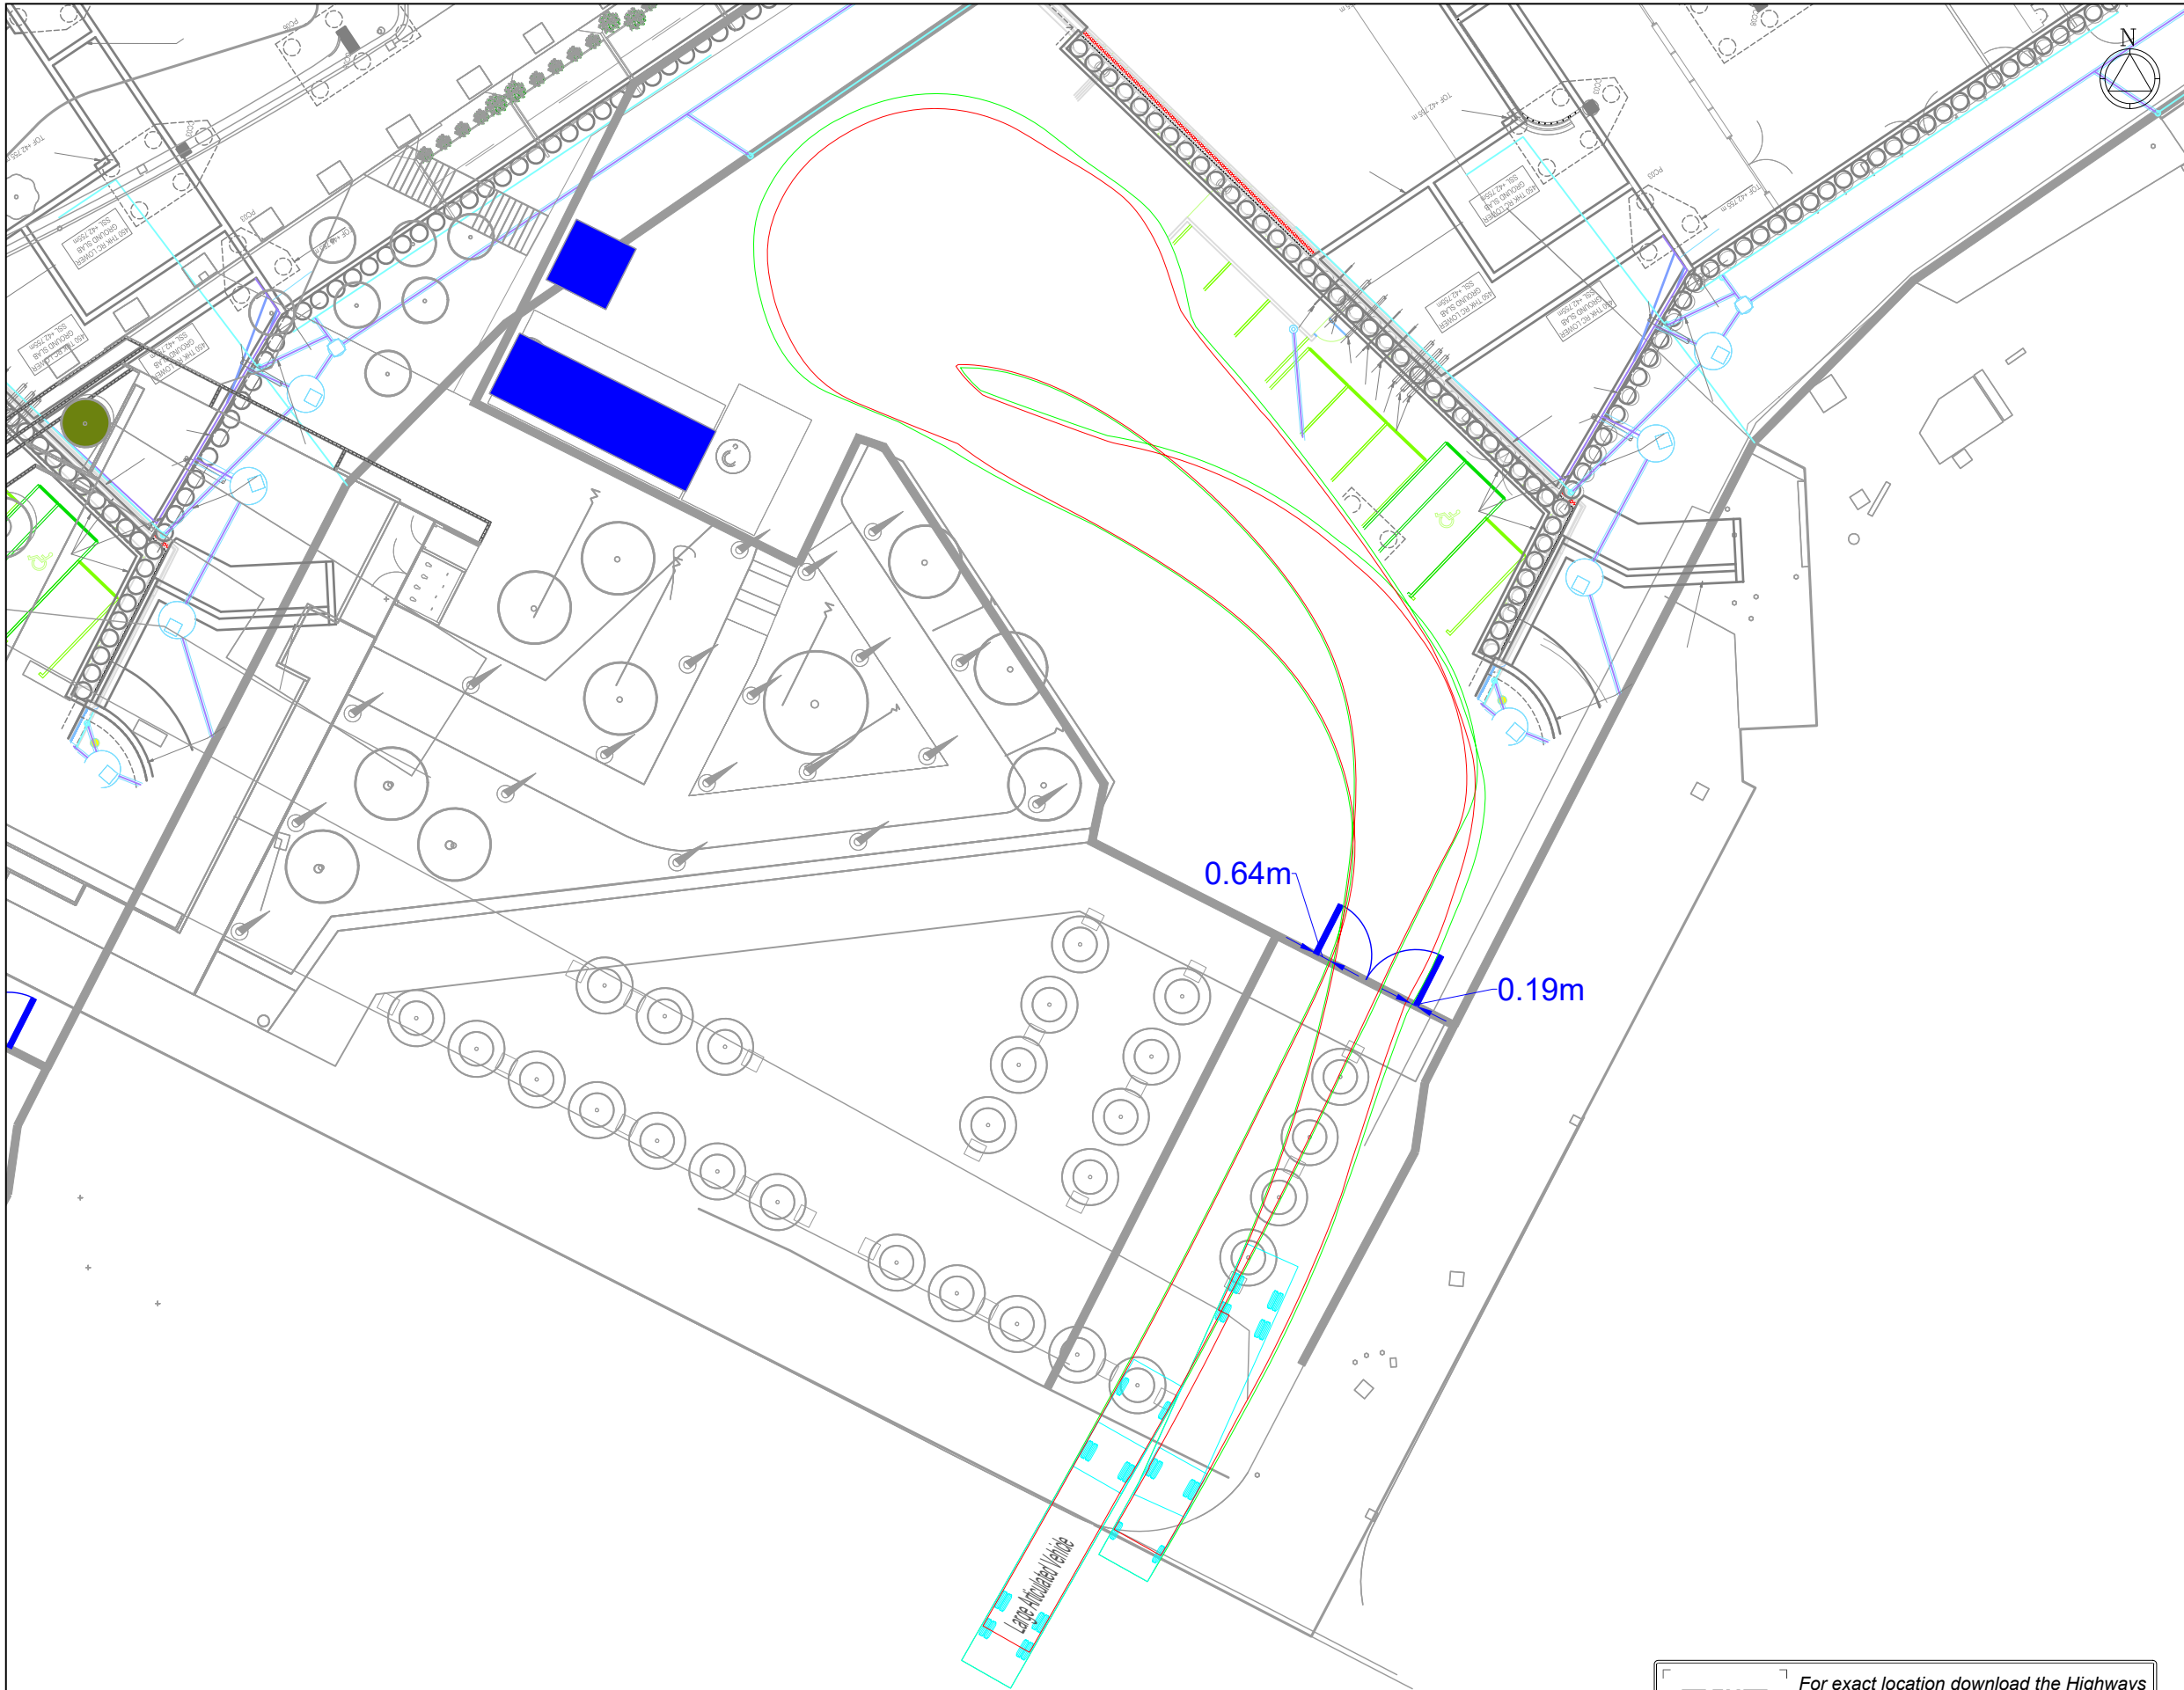

Artic

Tractor Width	: 2.55	Lock to Lock Time	: 6.0
Trailer Width	: 2.55	Steering Angle	: 42.7
Tractor Track	: 2.55	Articulating Angle	: 70.0
Trailer Track	: 2.55		

KEY	
WHEEL TRACK SURFACE:	

Rev	Description	By	Chkd	Date
Revisions				

Client

Project
A665 Miller Street
Manchester
Grid Ref: 384364 , 398940

Title
Vehicle Swept Path

Design: EIA	Drawn: EIA	Chkd: CB
Date: 19/10/23	Date: 19/10/23	Date: 19/10/23
Scale: NTS @ A3	Status: PROPOSED	
Drawing No 36530.002	Rev:	

What3words [///motor.asset.verse](https://motor.asset.verse)

For exact location download the Highways Toolbox from Google Play store.