
0m 2m 4m 6m 8m


Drawing Scale 1:100 @ A1

This drawing is subject to copyright and is not to be reproduced in part or whole without approval. Do not scale this drawing - check all dimensions on site

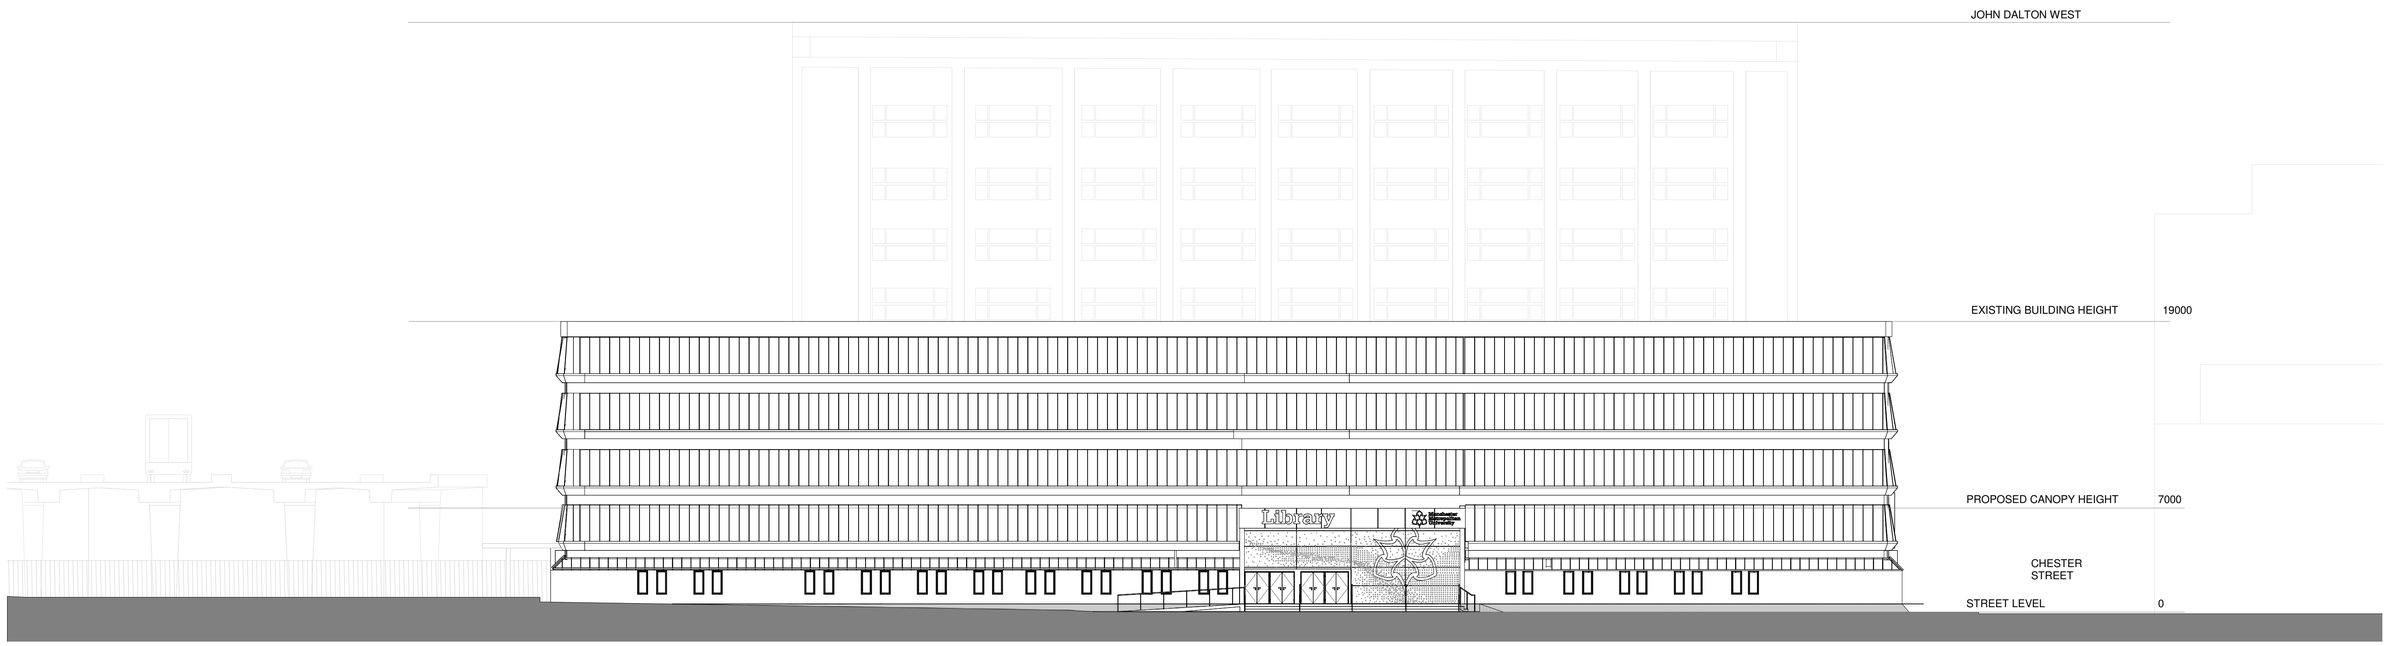

1 **East-Elevation-Site Section 1**

1 : 200

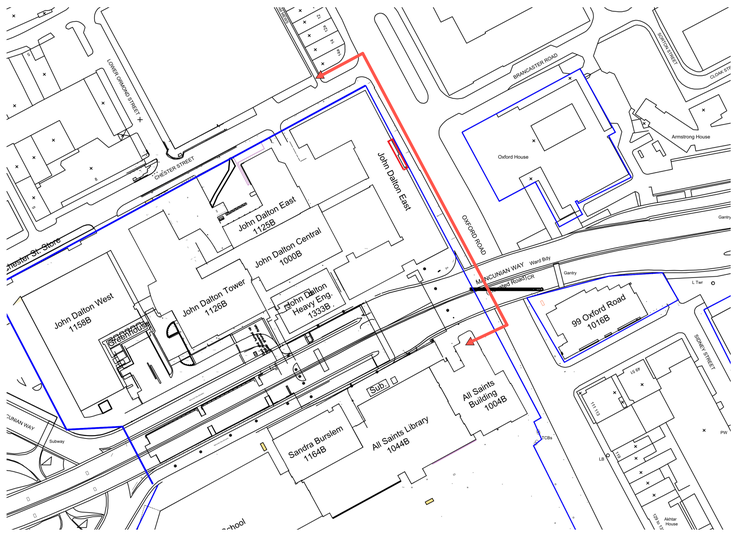

P1	First Issue	C+A	28.05.2024
Rev	Description	By	Date

Cassidy+Ashton C+A

www.cassidyashton.co.uk

Architecture + Building Surveying + Town Planning

7 East Cliff, Preston, Lancashire, PR1 3JE T: 01772 258 356
10 Hunters Walk, Canal Street, Chester, CH1 4EB T: 01244 402 900
St Andrews Business Centre, Mold, Flintshire, CH7 1XB T: 01352 706 245

Client

CASSIDY + ASHTON GROUP LTD.

Project

Library Decant Project
John Dalton East

Drawing Title

Proposed Site Section 1

Drawn by	SO	Checked by	SO/SB
Date	28/05/2024		
Suitability	S2	Scale @ A1	As indicated

12534	JDE-CAA-XX-ZZ-DR-A-1003	P1
C+A JOB NO.	PROJECT - ORIGINATOR - VOL. - LEVEL - TYPE - ROLE - NUMBER	REV.