
CONSTRUCTION

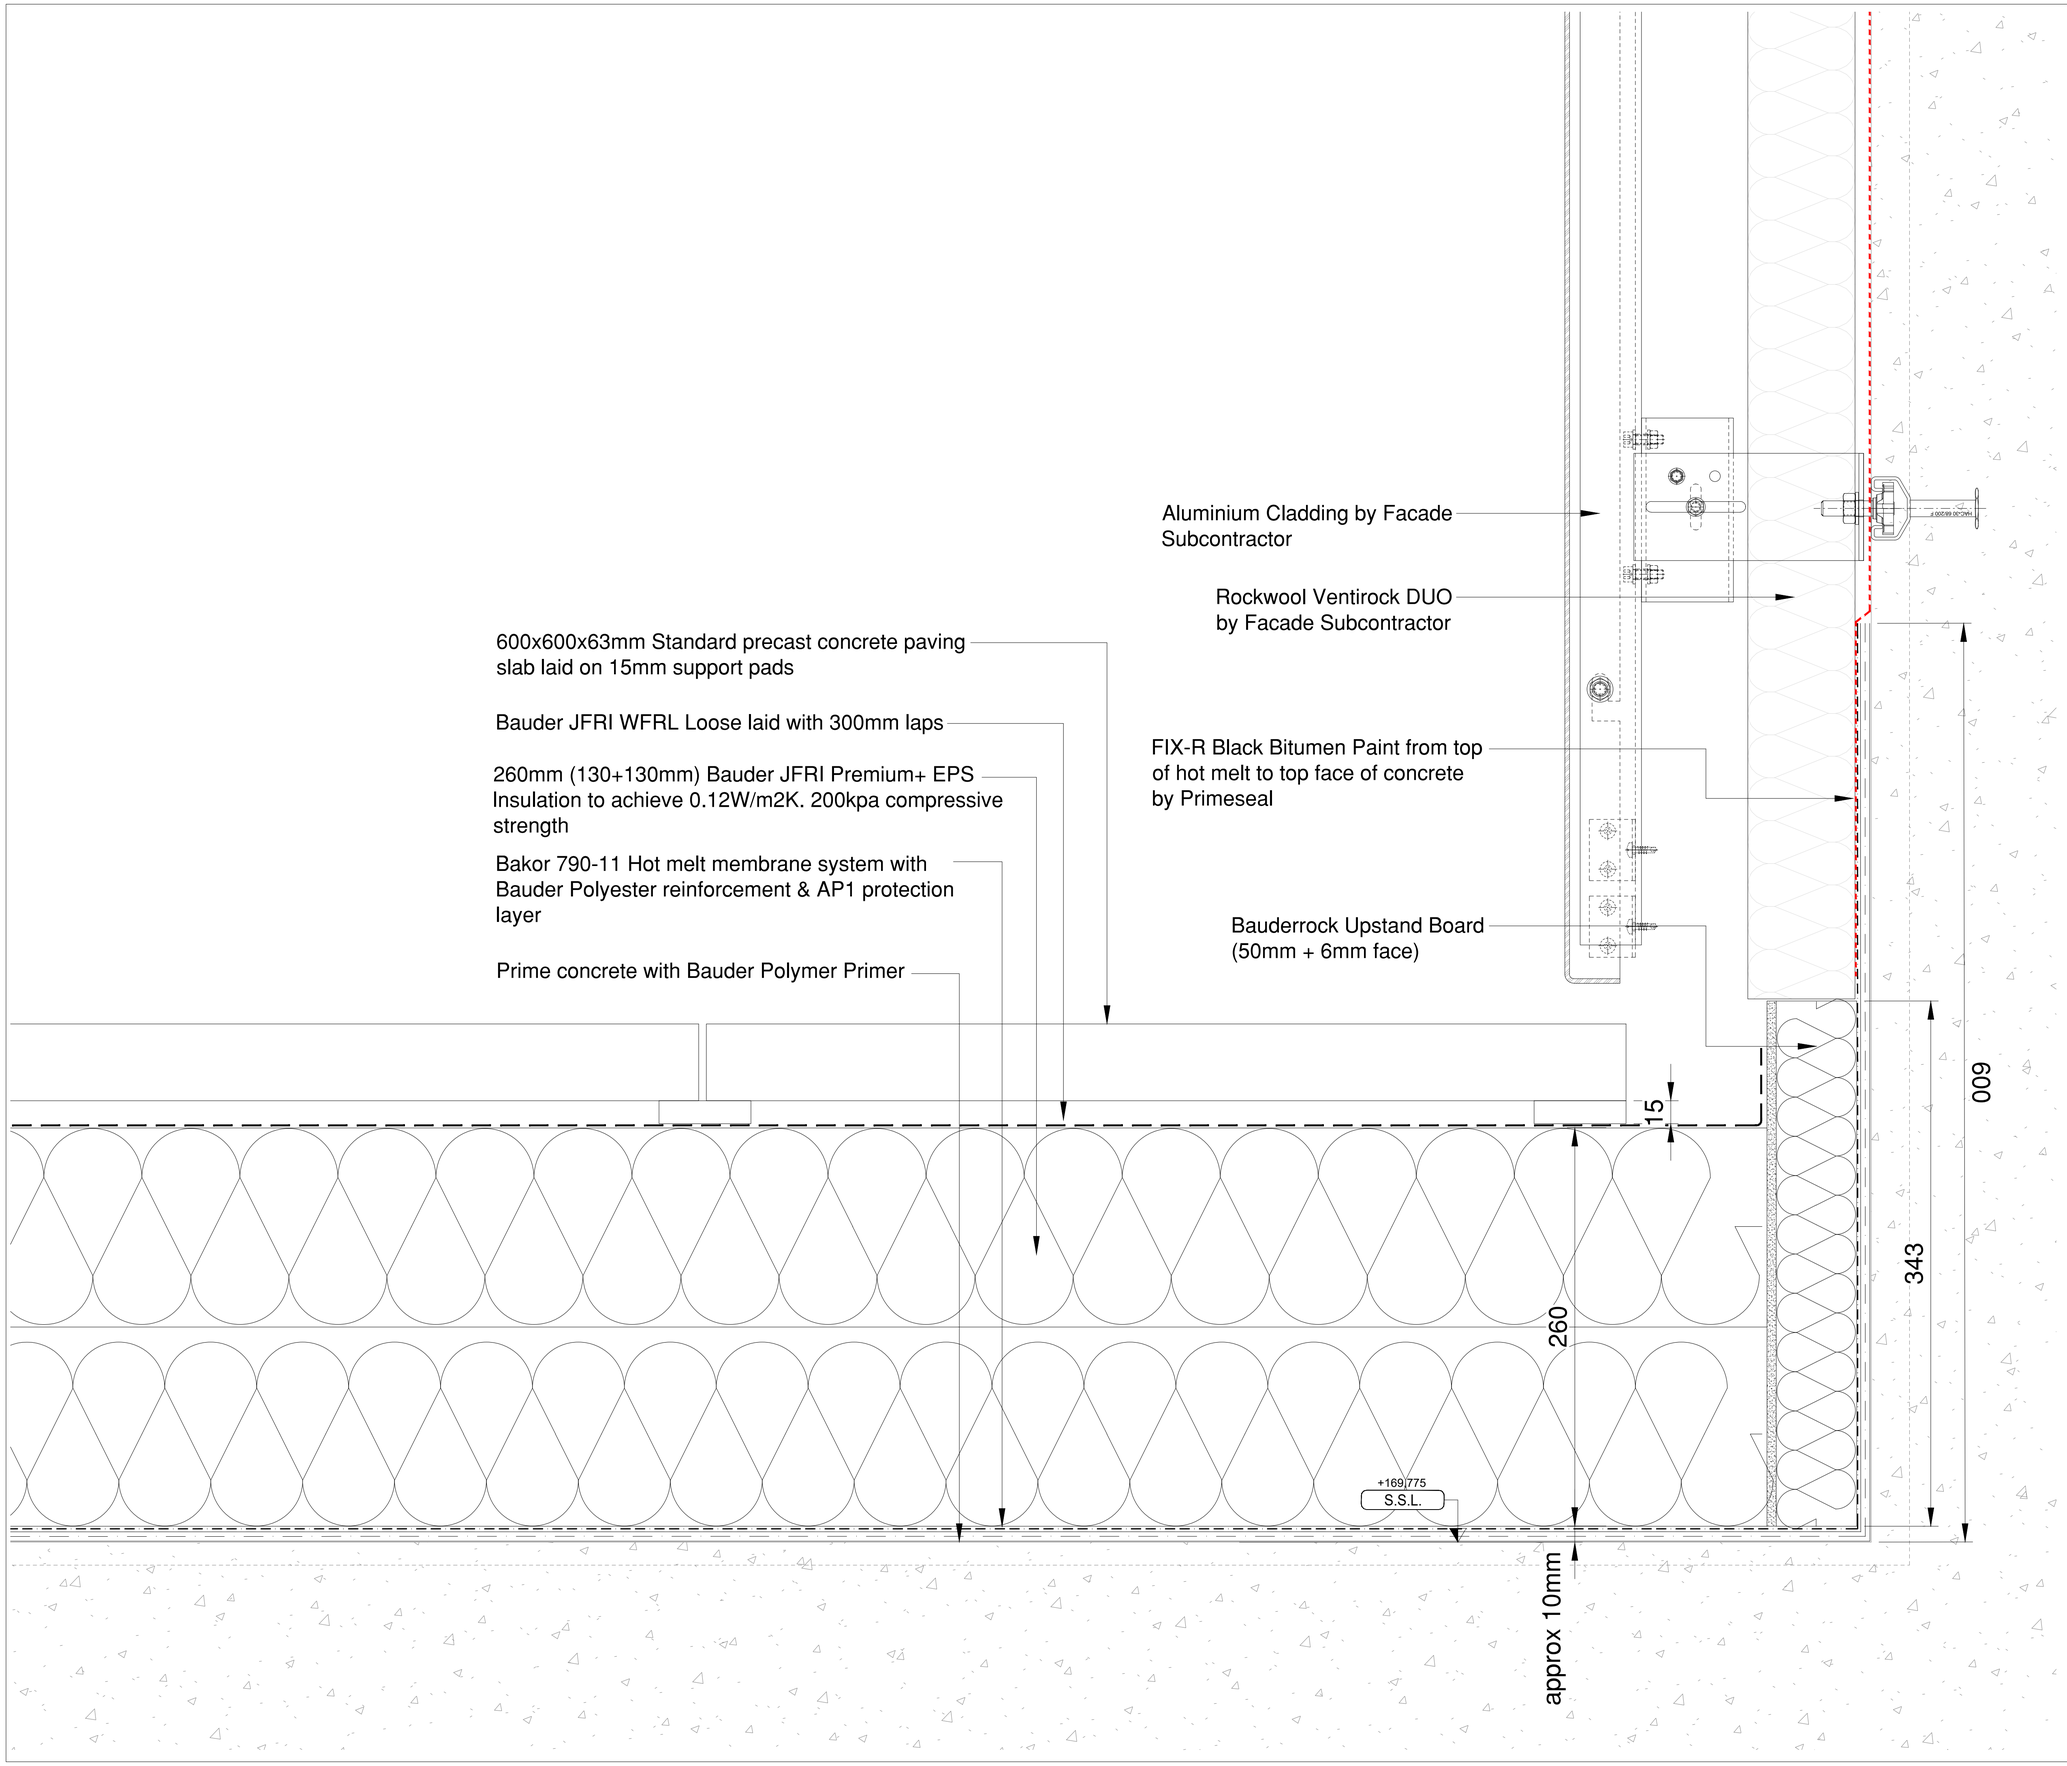

No.	Description	Date

DRAWING REVISIONS

PRIMESEAL™

Project Name
First Street Roofing

Client
Downing Construction

Architect
Simpson Haugh Architects

Drawing Title
Block D Roof
Typical External Upstand Detail to Perimeter Wall

Project Number: P232	Drawing Number: FSS-PRI-D-RF-001	
First Issue Date: 03.05.24	Drawn: CM	Revision: C01
Scale: d.n.s	Checked: -	