


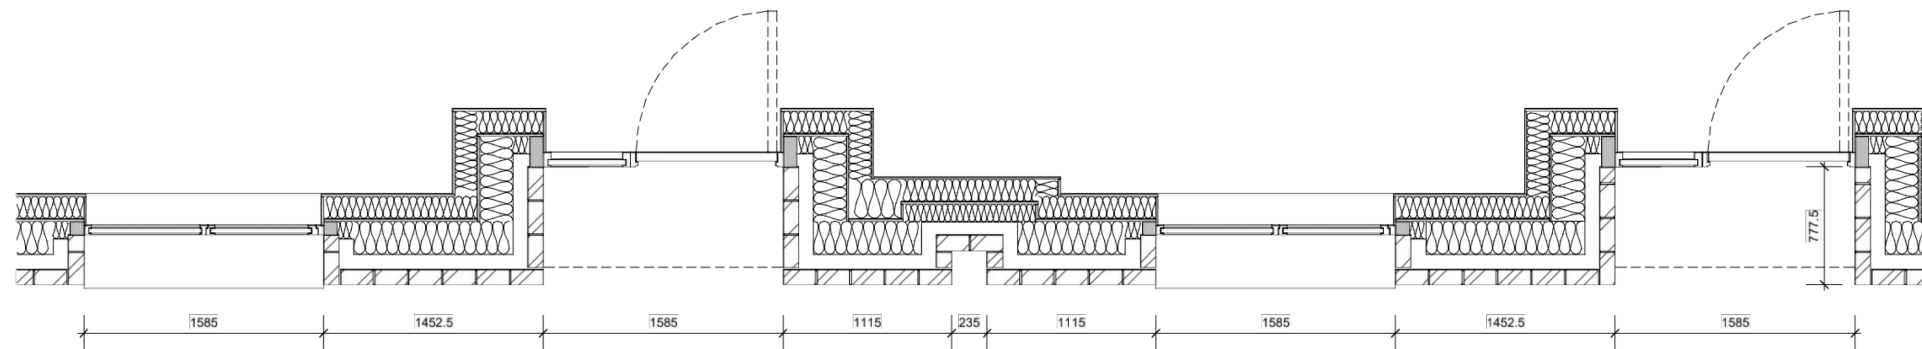


Detail Elevation_Base 01

A' B'



Section CC'

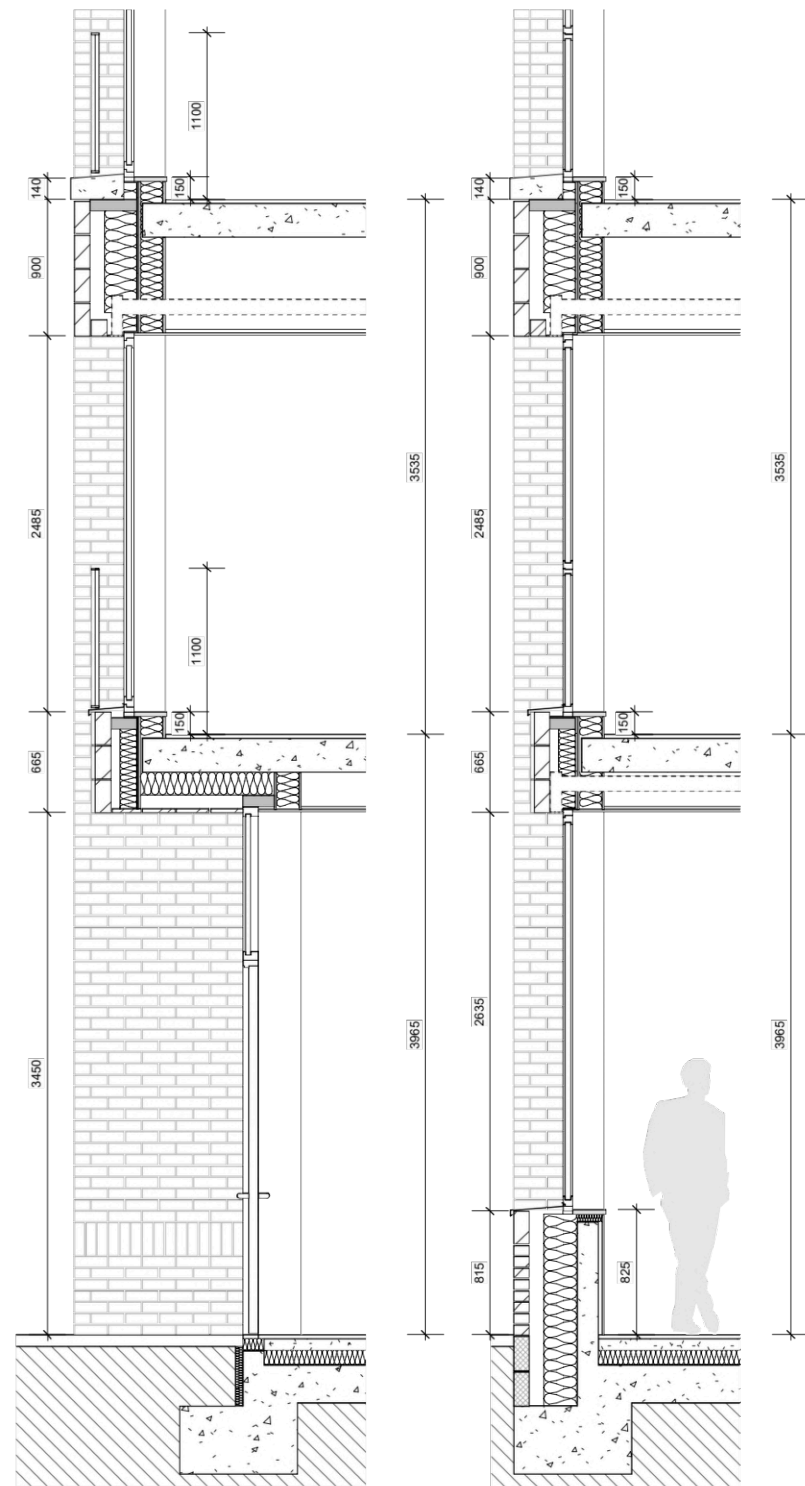

Section AA'

Section BB'

DO NOT SCALE OFF DRAWING. REFER TO INDICATED DIMENSIONS ONLY.
DRAWINGS TO BE READ IN CONJUNCTION WITH SHP SPECIFICATION.
INDICATIVE DETAILS TO ILLUSTRATE VISUAL INTENT ONLY. ALL TO CONTRACTOR'S DESIGN.
ALL DETAILS TO BE COORDINATED WITH ADJACENT TRADES AND SE-MHE ENGINEER DETAILS.
THE CONTRACTOR IS RESPONSIBLE FOR MEETING THE SPECIFIED PERFORMANCE CRITERIA.

- A Feature facing brickwork: Orangeread brick with dark recessed mortar
B Feature facing brickwork: Dark red/brown brick with dark recessed mortar
C Feature facing brickwork: Light buff/pink brick with flush colour matching mortar
D Feature facing brickwork: Orangeread smooth faced brick
E Feature facing brickwork: Brown/red smooth-faced brickwork in a decorative 'push/pull' pattern

- F Feature facing brickwork: Dark red/brown smooth-faced brickwork in a decorative 'push/pull' pattern
G Precast Panel: Light brown/red
H Vision Unit Type 1: Glazed operable window, dark brown/bronze anodised aluminium profiles
I Vision Unit Type 2: Glazed operable door, dark brown/bronze anodised aluminium profiles
J Vision Unit Type 3: Fixed window, dark brown/bronze anodised aluminium profiles

- K Vision Unit Type 4: Capped curtain wall, dark brown/bronze anodised aluminium profiles
L Openable Door: Dark brown/bronze anodised aluminium
M Metal balustrade: Dark brown/bronze to match window frame
N Precast sill / coping: Colour to match orange/red smooth faced brickwork
O Precast sill / coping: colour to match light brown/ red panel

- P Aluminium sill: Colour to match window frame
Q Aluminium vent: Colour to match soffit brick/precast
R Aluminium panel: Dark brown/bronze anodised panel with vertical decorative profile
S Aluminium louvre system: Dark brown/bronze anodised aluminium
T Perforated aluminium panel with louvre system behind: Dark brown/bronze anodised aluminium

Sparkle Street

PLANNING ISSUE

Building Facade - Proposed Typical External Wall Detail
Base 01

10413-SHP-Z1-A-B5D8-G251-DE-TY-201

April 2024

P02

10413

1 : 50 @A3

simpsonhaugh

Manchester
+44 (0)161 835 2345

London
+44 (0)20 7549 4000