



Notes


NOTE: THE TACTILE SURFACE MAY BE CONSTRUCTED FROM ANY MATERIAL SUITABLE FOR PAVING FOOTWAY SURFACES.
TACTILE CROSSING FLAGS TO BE IN ACCORDANCE WITH BS EN 1339:2003.

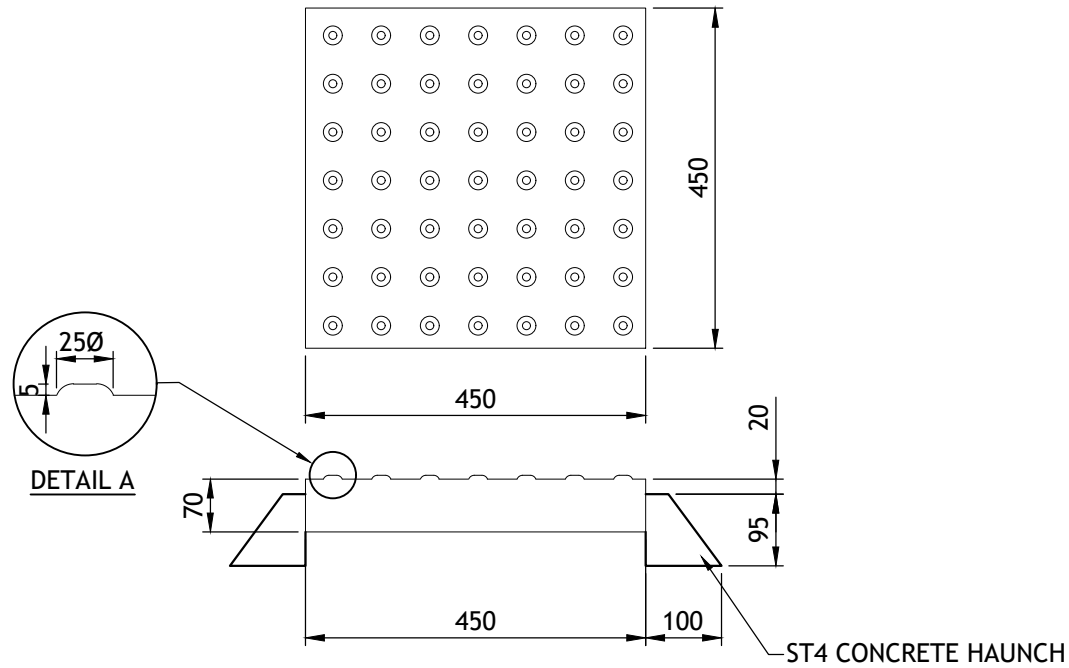


TACTILE PAVING SLAB DETAIL.
SCALE: 1:10.

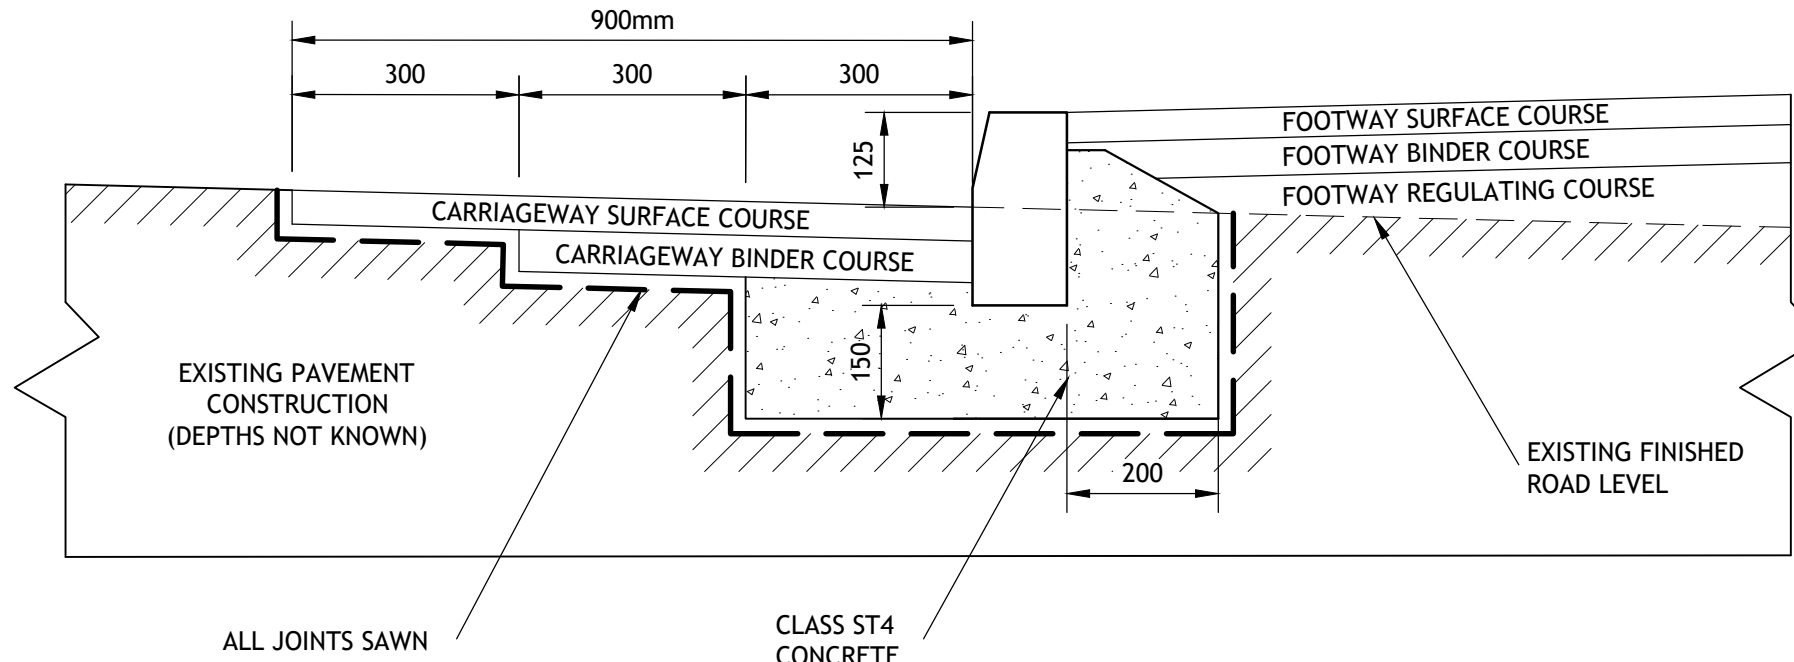


KERB REALIGNMENT DETAIL
SCALE 1:10

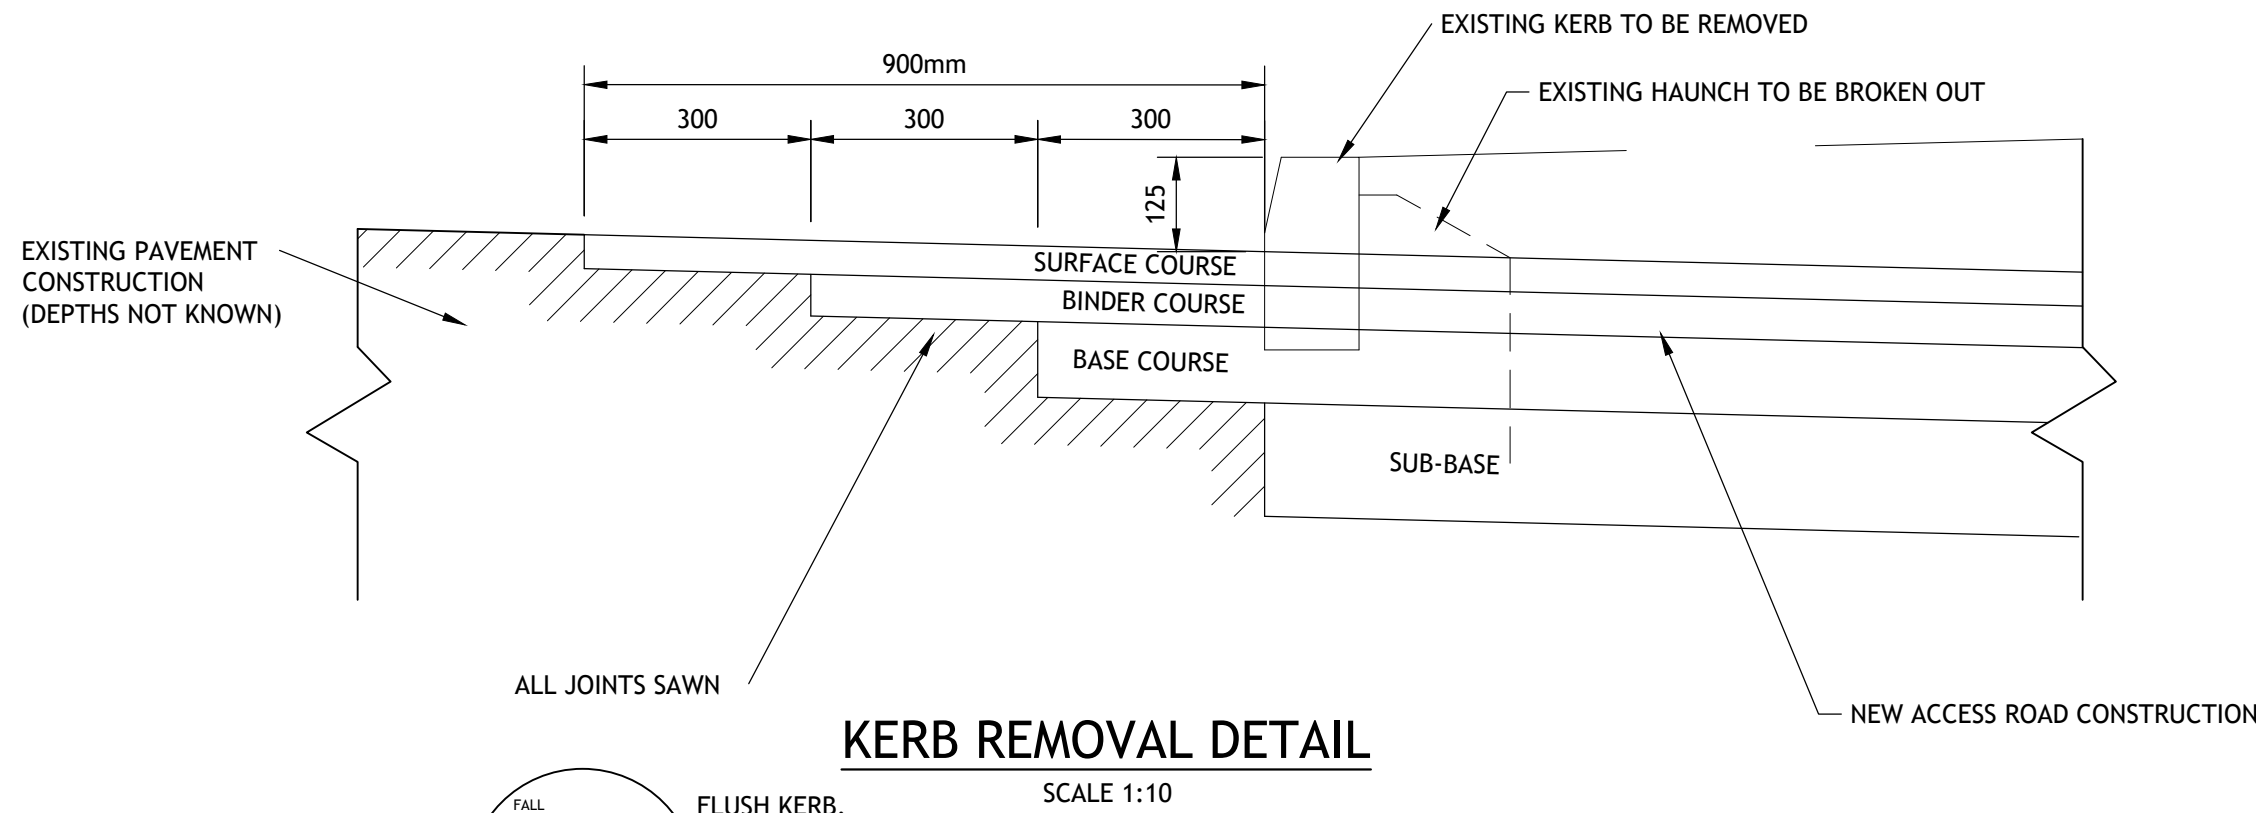


KERB REMOVAL DETAIL
SCALE 1:10

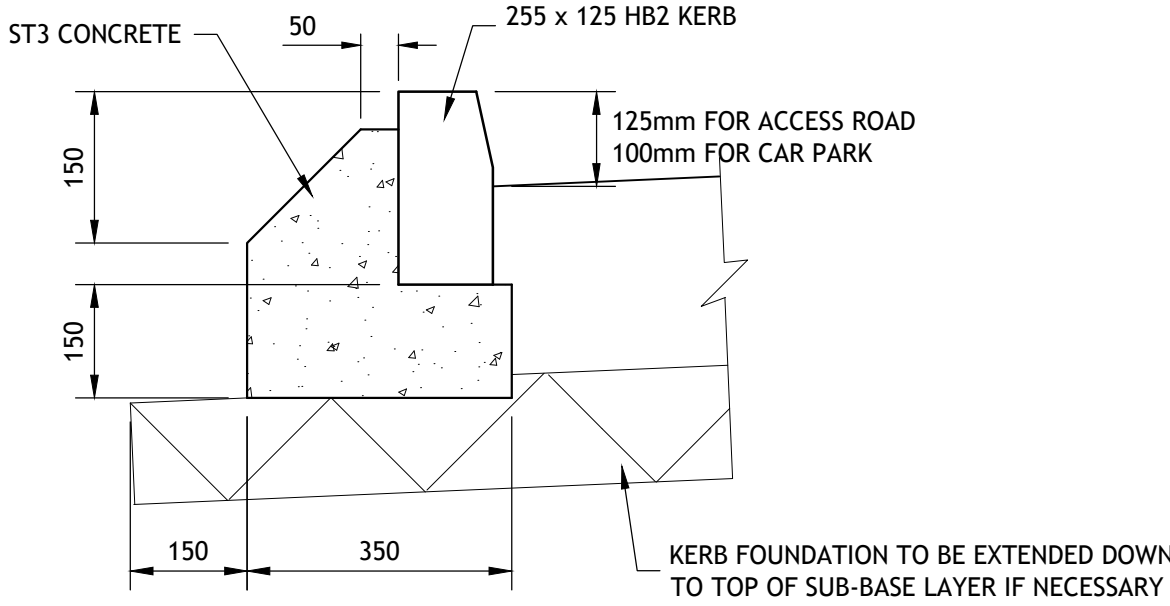

HB2 KERB FOUNDATION DETAIL
SCALE 1:10

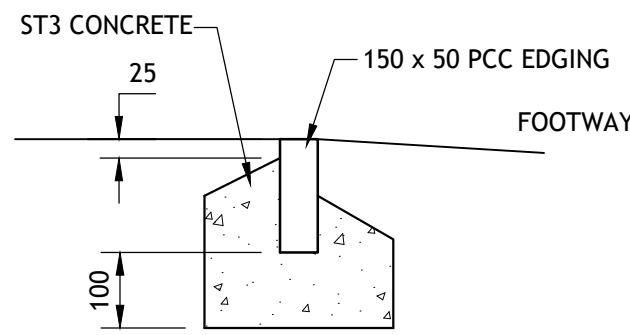


EF KERB FOUNDATION DETAIL
SCALE 1:10

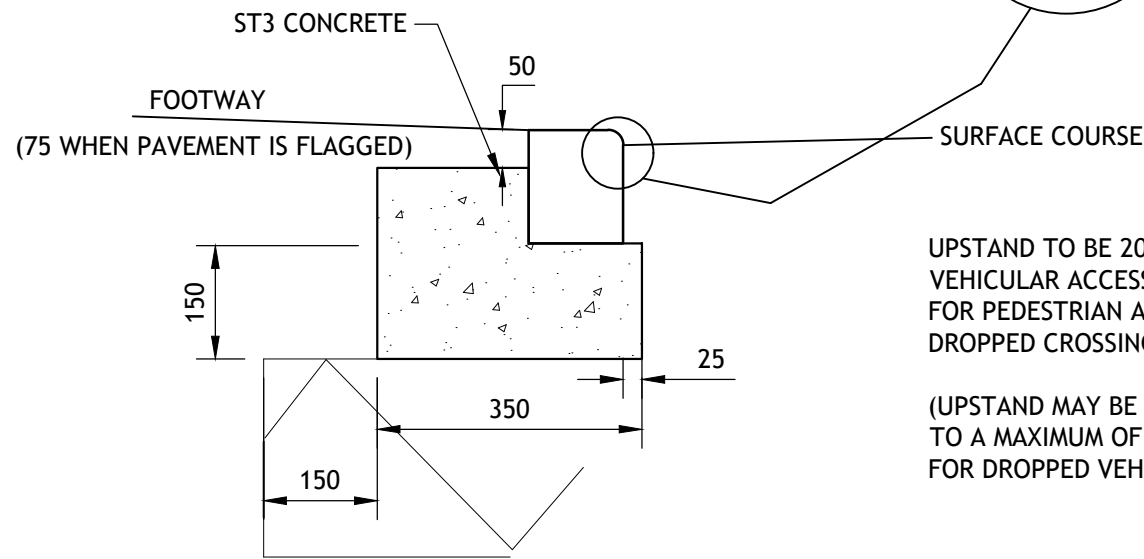


BN KERB FOUNDATION DETAIL
SCALE 1:10

FOOTWAY CROSSFALL	MINIMUM LENGTH OF 125mm RAMP TO ACHIEVE 1:12 GRADIENT
1:20	3750mm
1:30	2520mm
1:40	2145mm
1:50	1975mm
1:60	1875mm
1:70	1810mm
1:80	1765mm


UPSTAND TO BE 20mm FOR VEHICULAR ACCESS & FLUSH FOR PEDESTRIAN AND CYCLE DROPPED CROSSINGS.
(UPSTAND MAY BE INCREASED TO A MAXIMUM OF 32mm FOR DROPPED VEHICULAR CROSSING).

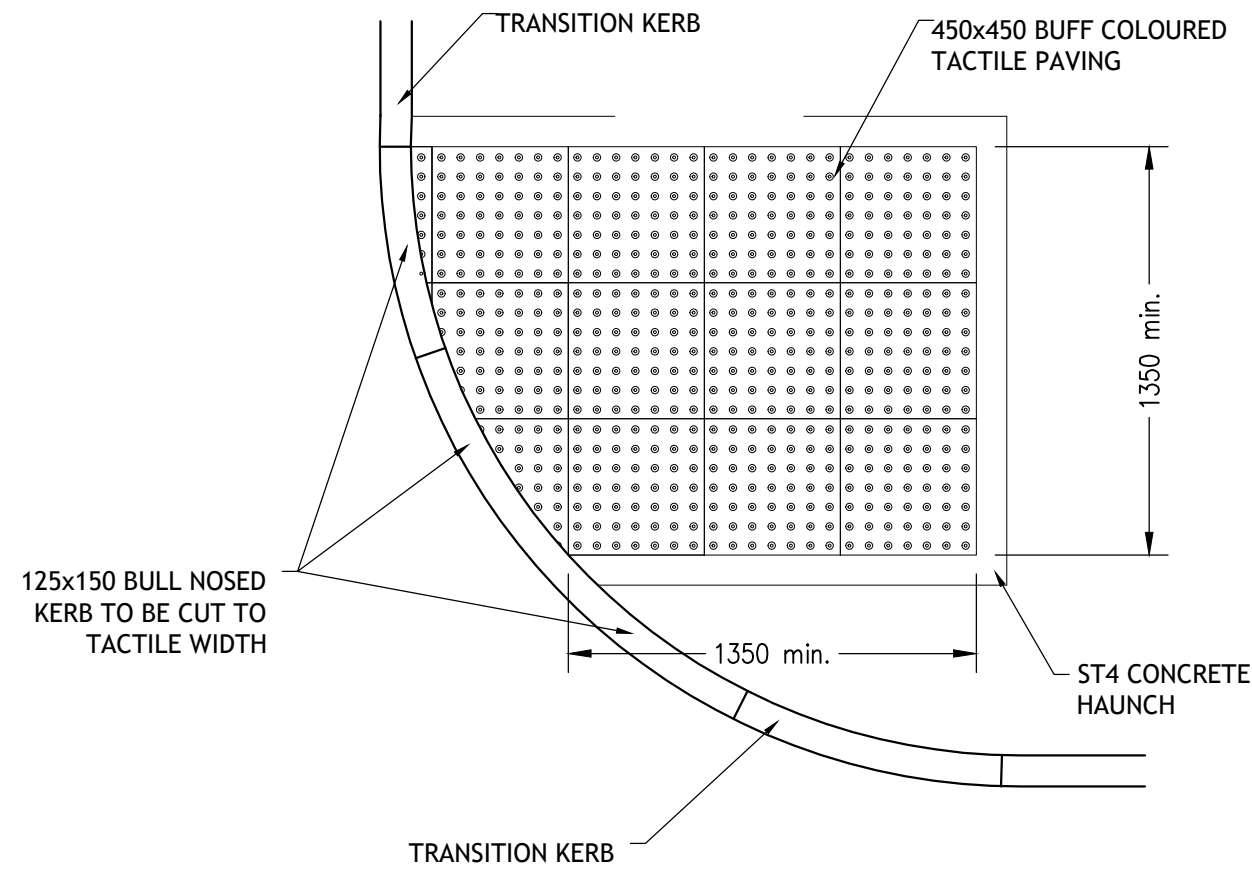


TACTILE PAVING LAYOUT ON A RADIUS
SCALE 1:25

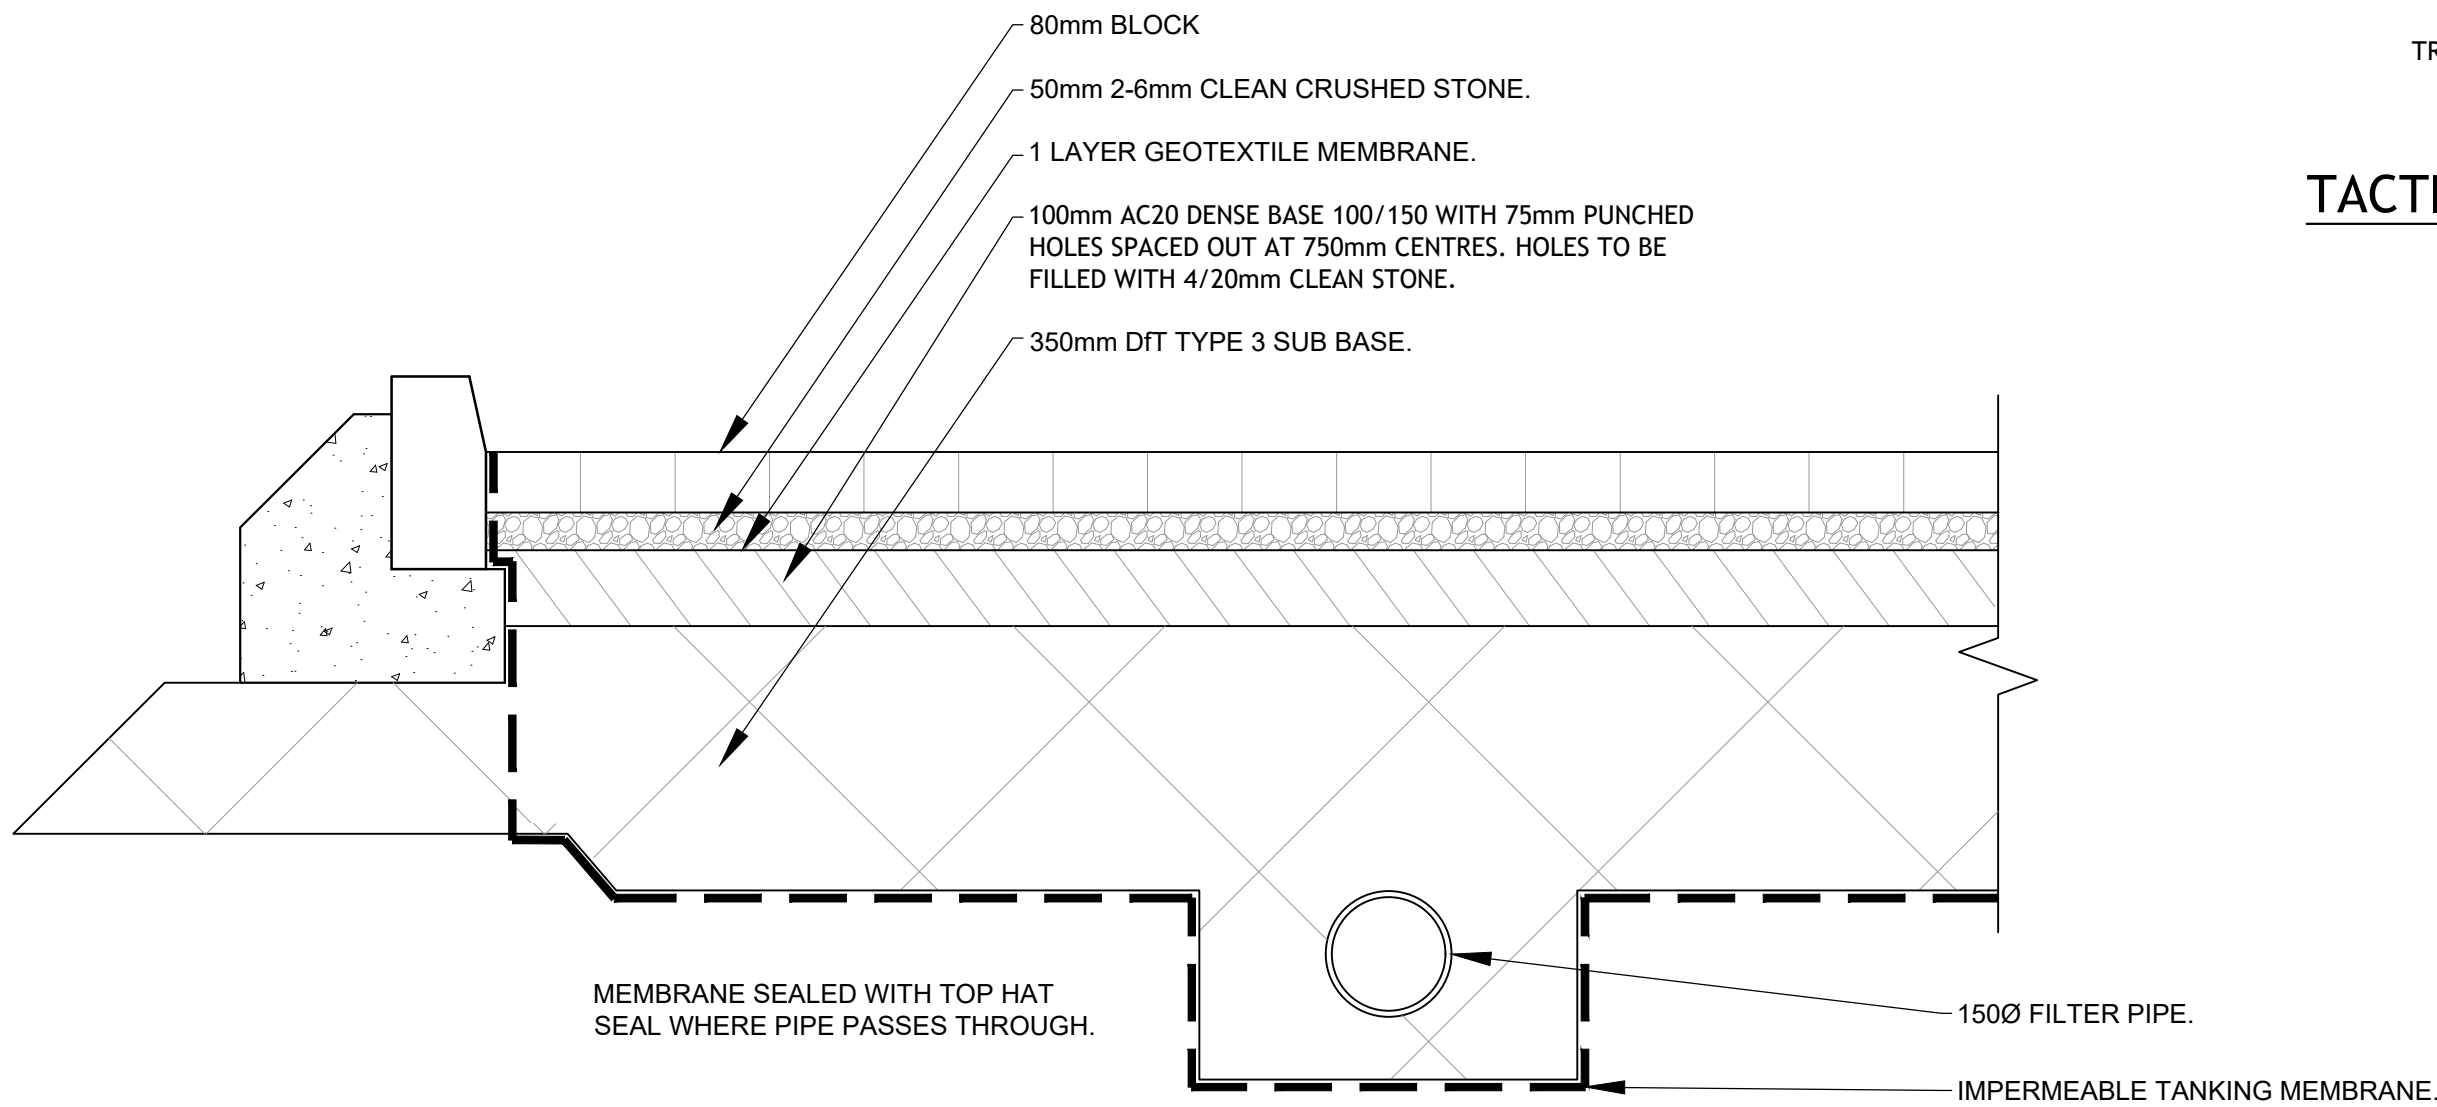

TYPICAL SECTION THROUGH TANKED PERMEABLE BLOCK PAVING.
SCALE: 1:10.

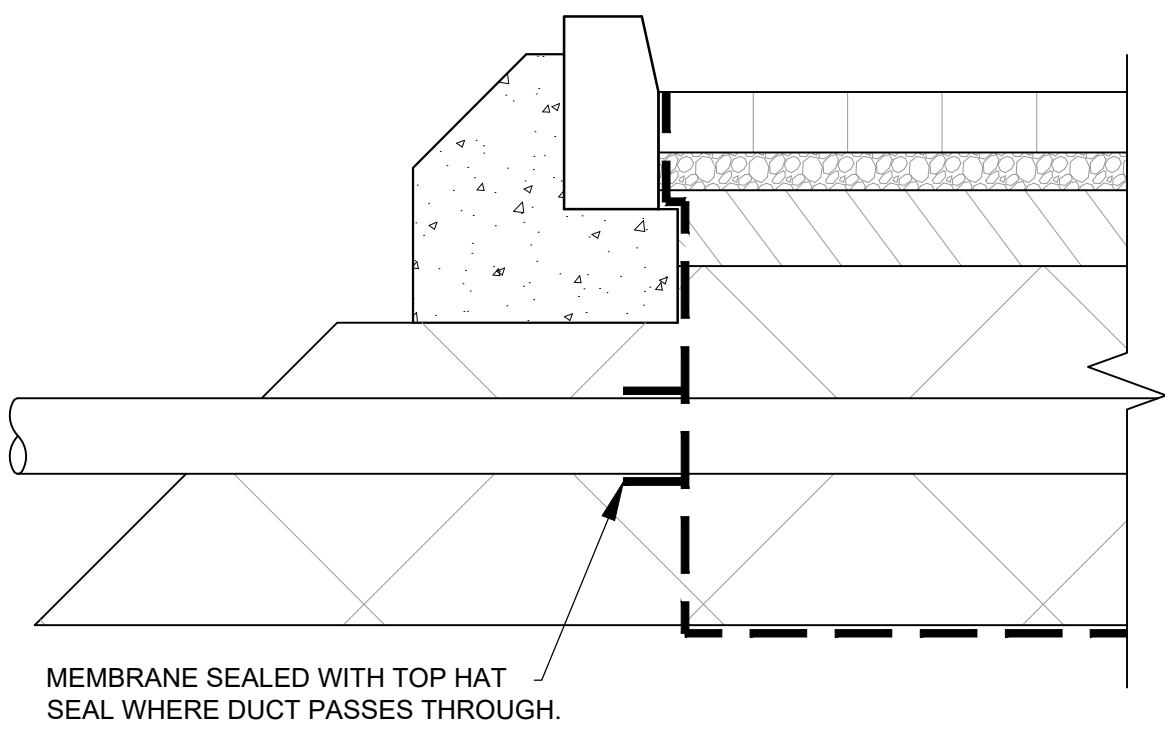

TYPICAL SECTION THROUGH TANKED PERMEABLE BLOCK PAVING SHOWING CABLE DUCT TOP HAT SEAL.
SCALE: 1:10.

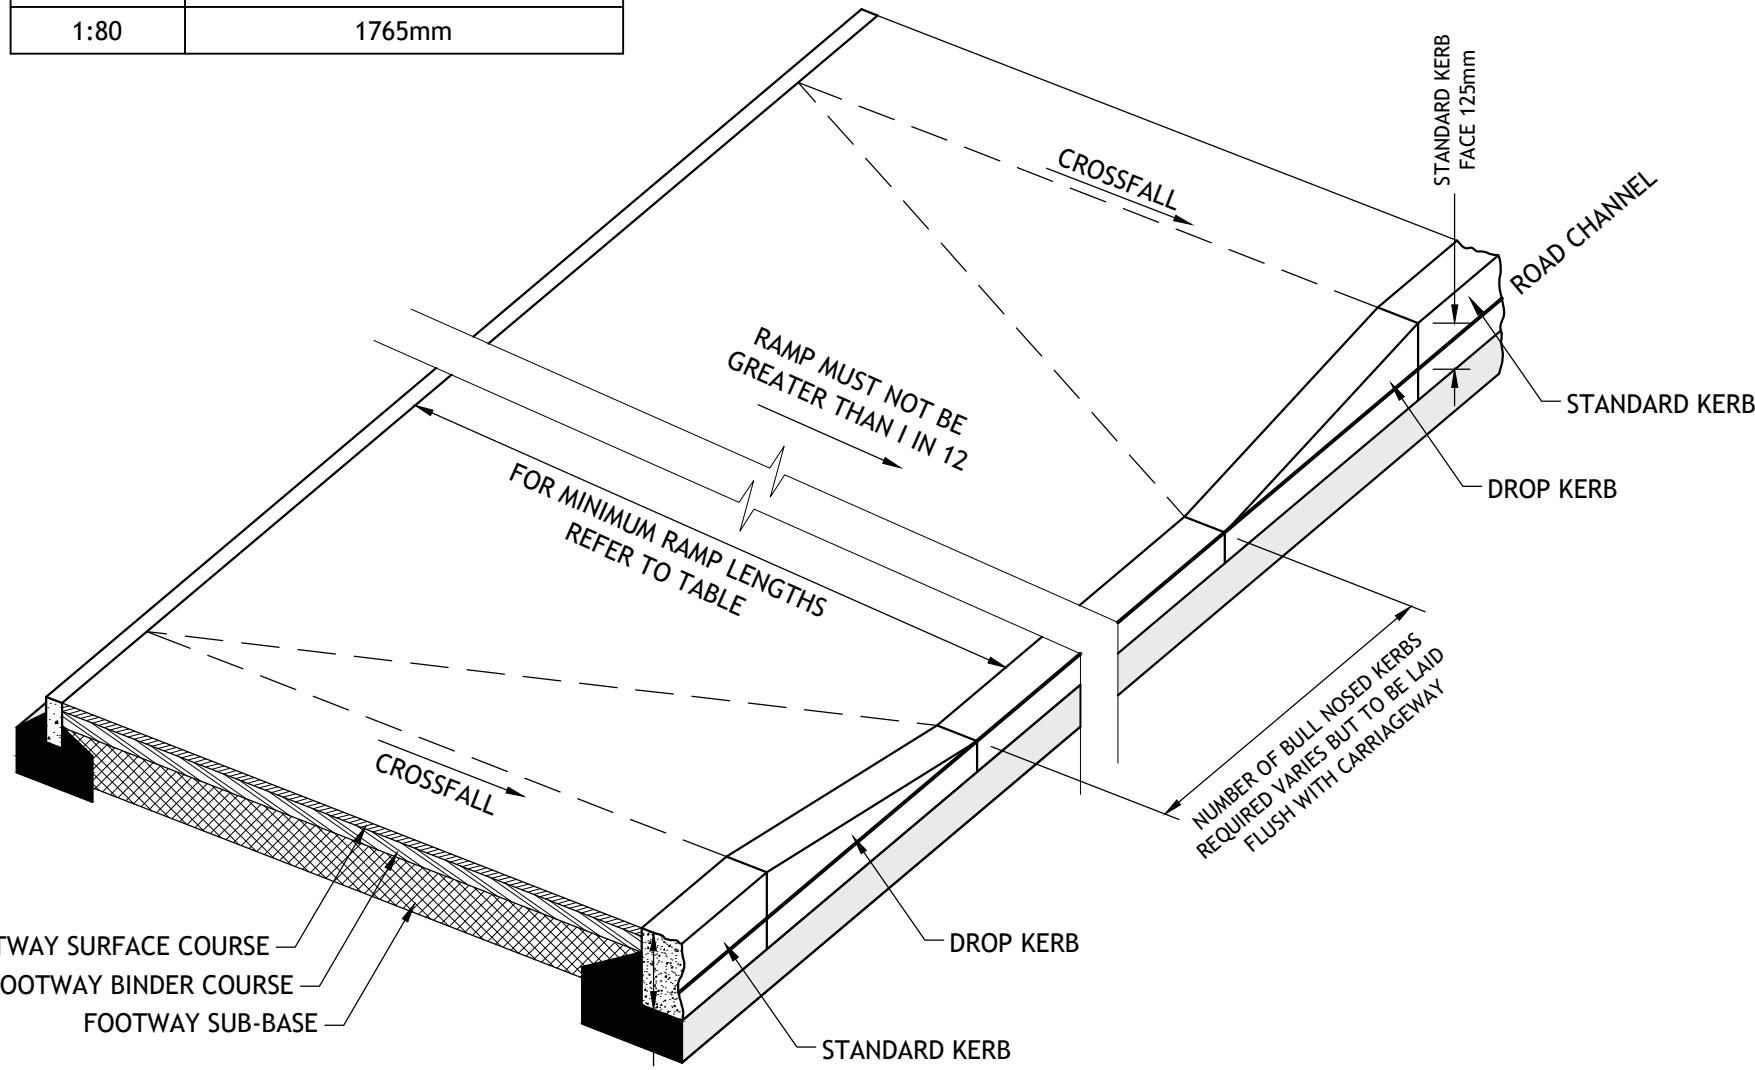

DROPPED KERB DETAIL
SCALE 1:25

T1	06.09.2022	CCF	TENDER ISSUE	CCF	PJB
Rev	Date	By	Description	Chk	App

PRELIMINARY.



TIER CONSULT.
Richmond House,
Sandpiper Court,
Chester Business Park,
Chester | CH4 9QZ
T: 01244 684 900

Client

Project
ASHBROOK MOSS NOOK.

Title
EXTERNAL WORKS CONSTRUCTION DETAILS.

Scale	Drawn	Revision
1:200@A1	C.C.FITTON	T1
Date	Checked	
06.08.2021	W.N.LLOYD	
Drawing No :		

T_21_2463-60-03