


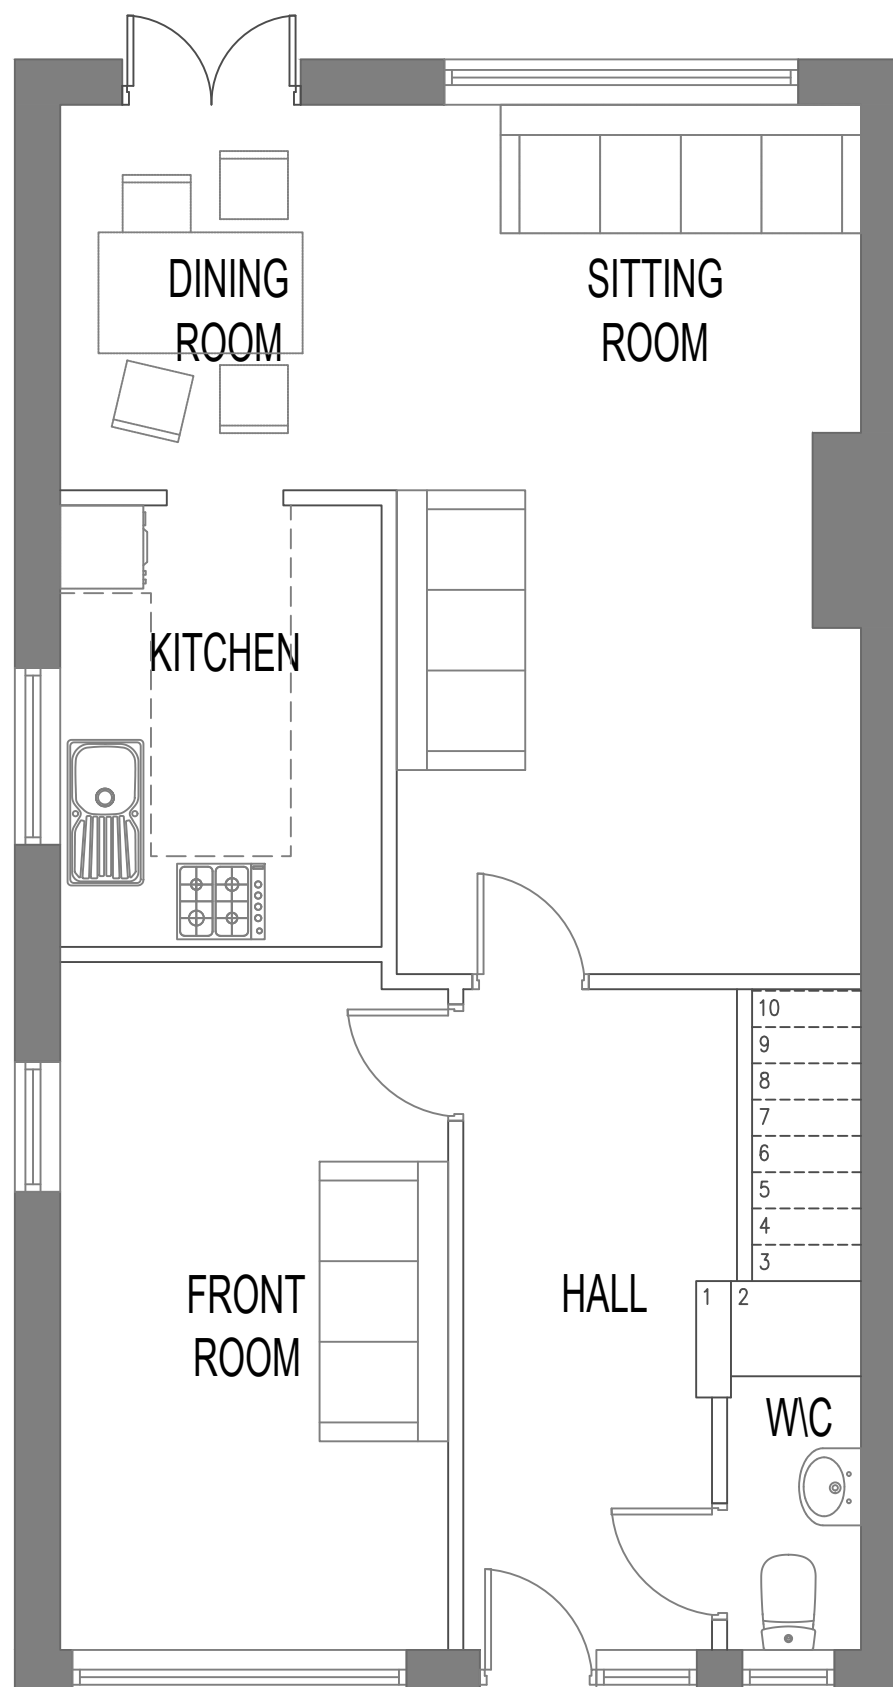

EXISTING GROUND FLOOR PLAN

110/03 Existing Ground Floor Plan
143 Alexandra Road South
Chorlton
PLANNING ISSUE
SCALE - 1:50@A3