
Notes:
To be read in conjunction with relevant Boundary Treatments Plan.

Refer to noted drawings under each fence type for construction details.

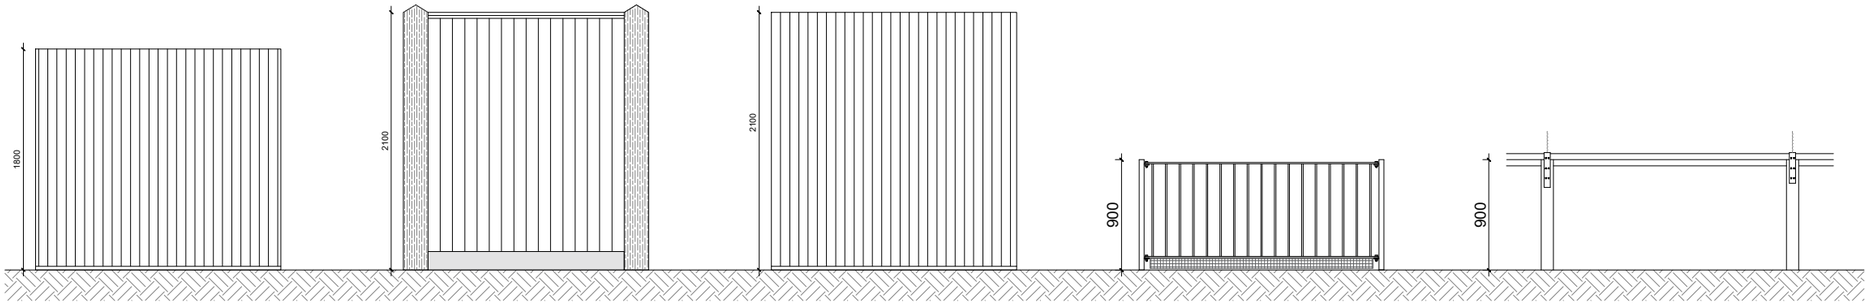


1.8m Timber Post and Fence
Drawing Ref: *KD-A-510*

2.1m Kellen Feature Timber Fence
Drawing Ref: *KD-A-516*

2.1m ACOUSTIC Timber Post and Fence
Drawing Ref: *KD-A-511*

0.9m Flat Top Railing
Drawing Ref: *KD-A-517*

0.9 m Timber Knee Rail Fence
Drawing Ref: *KD-A-518-1*

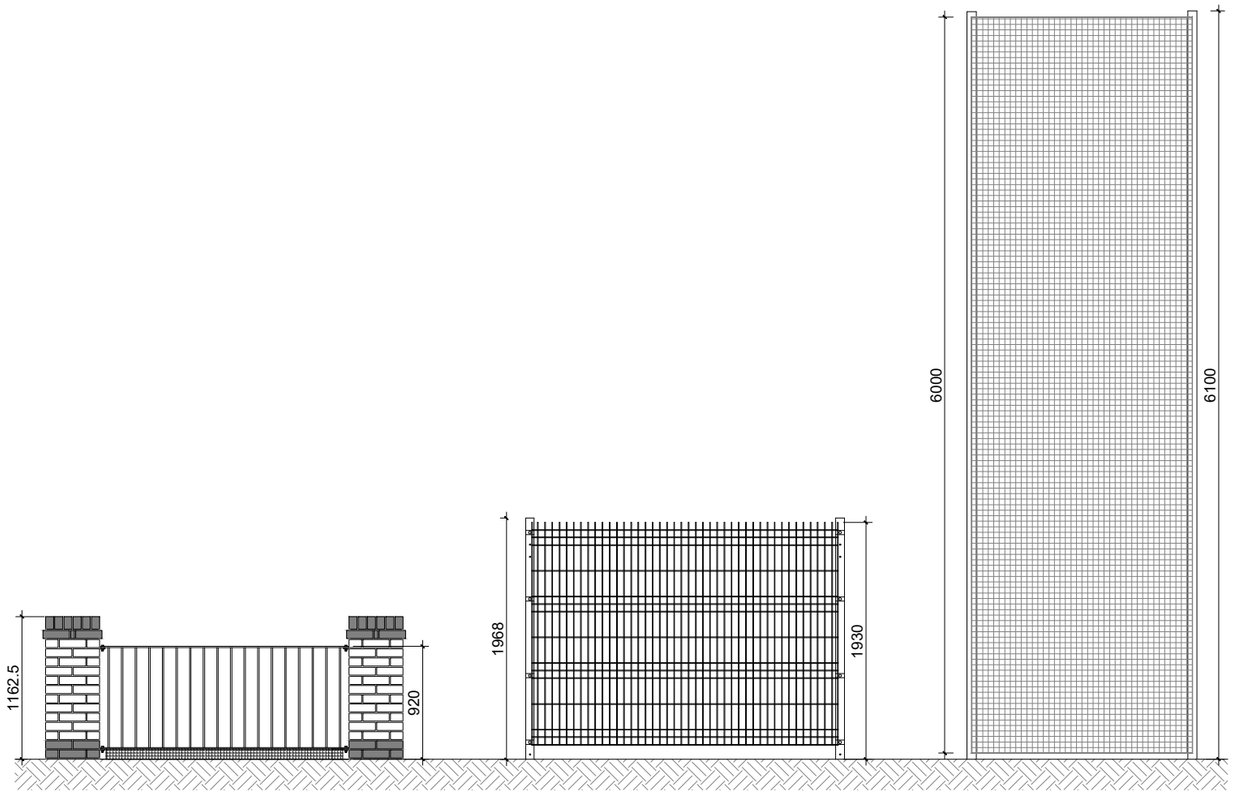

0.9m Flat Top Railing With Brick Piers
Drawing Ref: *KD-A-522*

1.9m Security Fence
Drawing Ref: *KD-A-523*

6.0m Football /Cricket Netting
Drawing Ref: *KD-A-524*

0 0.5 1 1.5 2.5 m
SCALE BAR 1:50

Revision	Date	Amendment	Initials
-	-	-	-

Development
MOUNT ROAD,
Location
GORTON, MANCHESTER
Marketing Name
-
Drawing Title
Boundary Treatment Details

Job No.	Drawing No.
KH008	**A-301**
Revision: -	Scale @ A3: 1:50
Drawn By: MAW	Date: 13.05.24
Checked by: -	Date Checked: -

1st Floor, 103 Dalton Avenue, Birchwood Park, Warrington WA3 6YE
T: 01925 363108 W: www.kellenhomes.com
KELLEN HOMES

Z:\008 Mount Road, Gorton\01. Architects\02. Drawings\300 - Boundary Treatments\Boundary Treatments Details.dwg