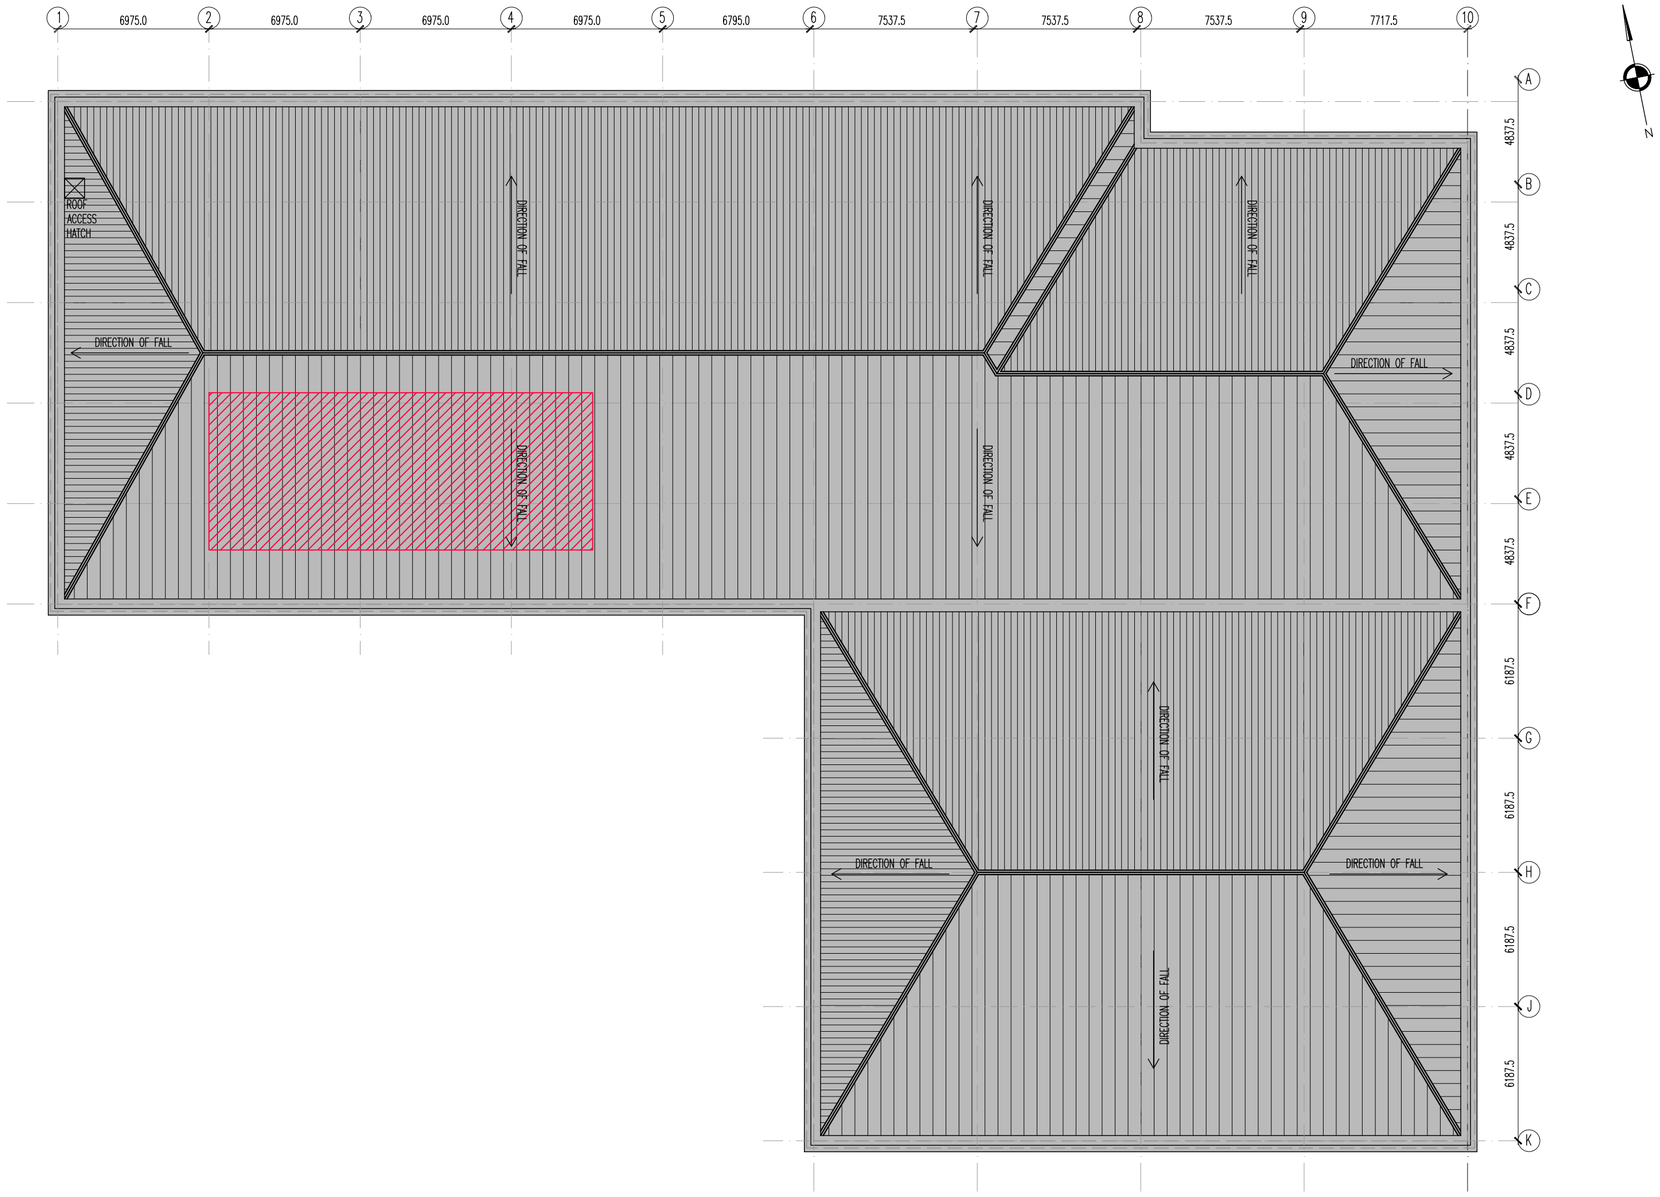

SPECIFICATION:

ROOF CONSTRUCTION:

TWO DUAL PITCHED & HIPPED ROOFS TO BE PROFILED COMPOSITE METAL CLADDING PANELS. ROOF CLADDING PANELS TO BE KINGSPAN KS1000 RW OR SIMILAR APPROVED, COLOUR GOOSEWING GREY RAL 080 70 05.

ROOF TO BE CONCEALED BEHIND PARAPET WALL CONSTRUCTION, INNER PARAPET WALL FORMED USING TRAPEZOIDAL INSULATED CLADDING PANEL, COLOUR GOOSEWING GREY RAL 080 70 05.

PHOTOVOLTAICS:

PV ZONE – 37no.

NB. MATERIALS SUBJECT TO SIMILAR APPROVED BY CLIENT.

Rev	Description	Date	By	Chk
C	UPDATED NORTH ELEVATION OF PLAN AND GRIDLINES A–F	06.03.24	LT	GB
B	UPDATED NORTH EAST CORNER	06.09.23	LT	GB
A	ROOF PROFILE UPDATED	02.11.22	DC	GB

Status

Planning	■	Tender	☐
Construction	☐	As Built	☐

Purpose for Issue

PLANNING

Client

STORAGE WORLD

Contract

PROPOSED WORKS
STORAGE WORLD, AMBROSE STREET, MANCHESTER

Drawing

PROPOSED ROOF PLAN

bateandtaylor architects
www.bate-taylor.co.uk

macintosh house
4a cambridge street
manchester m1 5gg

tel: 0161 236 0999
fax: 0161 236 0404
mail@bate-taylor.co.uk

Drawing No.	MH1314-10	Revision	C
Scales	1:200 @ A2	Date	SEPT' 22
Drawn	PS	Checked	GB

This drawing is the copyright of the Architect and may not be reproduced without licence.
DO NOT scale from this drawing.

01 Proposed Roof Plan
Scale 1:200 @ A2

0 2 4 6 8 10
Scale 1:200 in Metres