



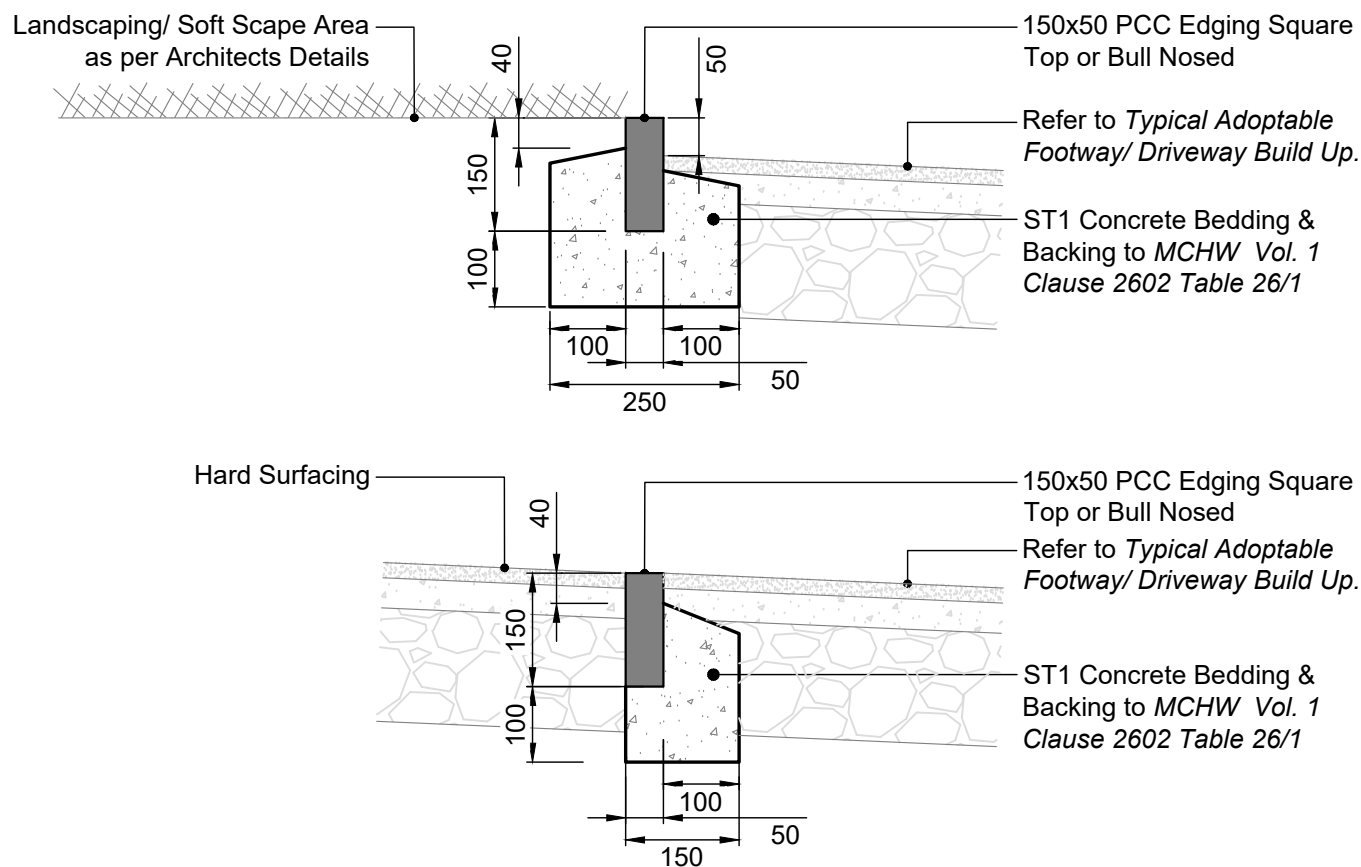


Typical 'Pin Kerb' Edging Details

Scale 1:10

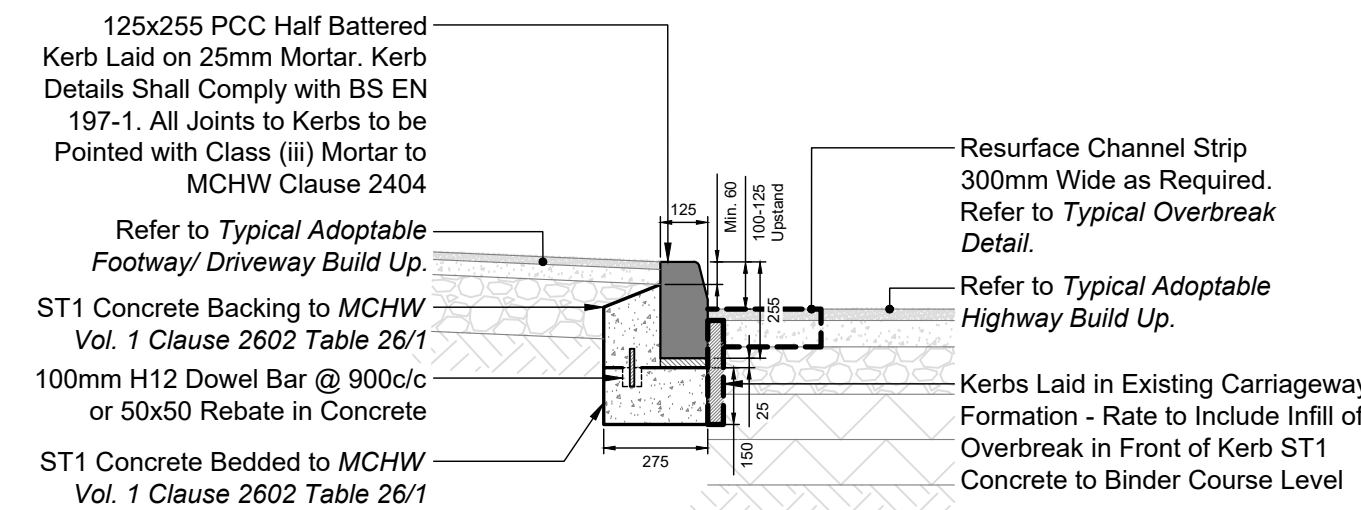


Typical Half-Battered Kerb Edge Detail

Scale 1:20

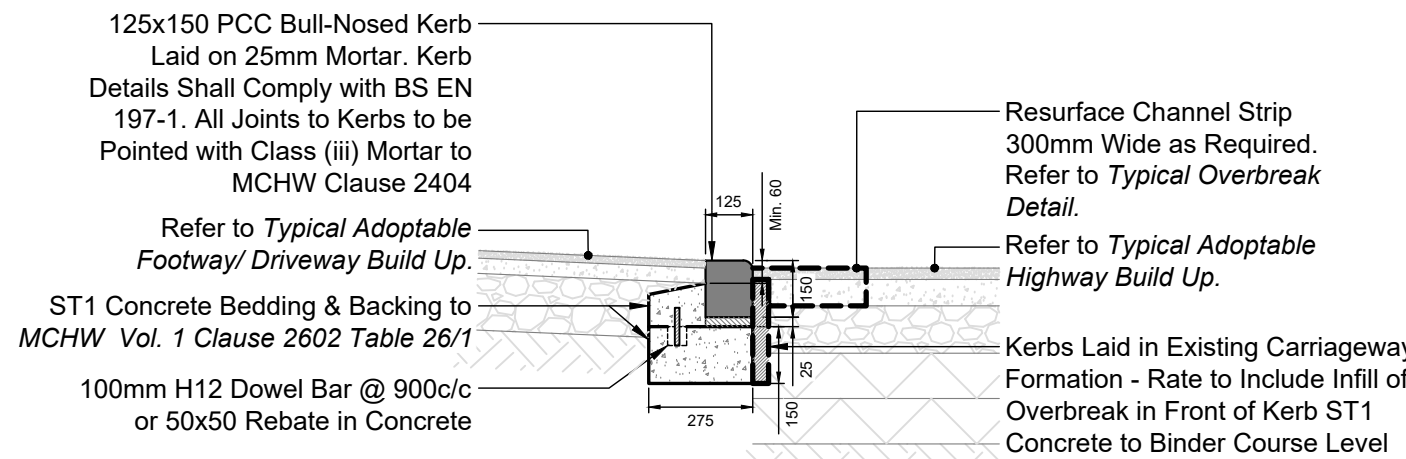


Typical Bull-Nosed Kerb Edge Detail

Scale 1:20

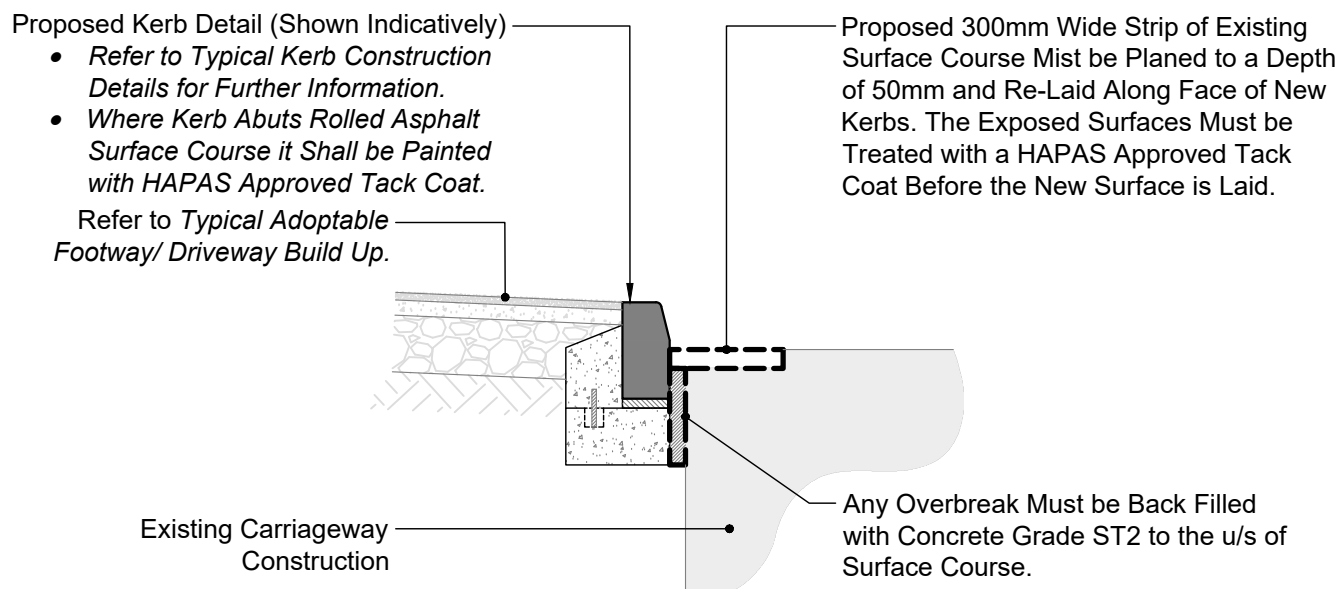


Typical Overbreak Kerb Detail

Scale 1:20

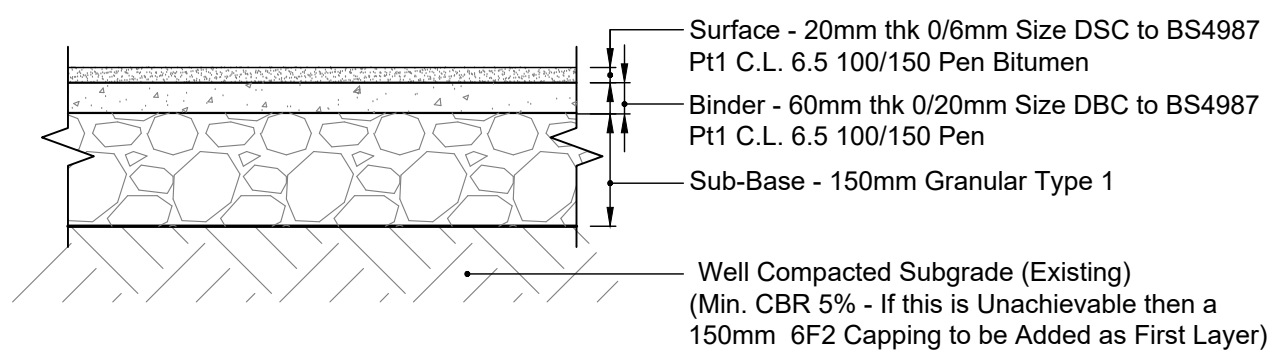


Typical Adoptable Footway Build Up

Scale 1:10

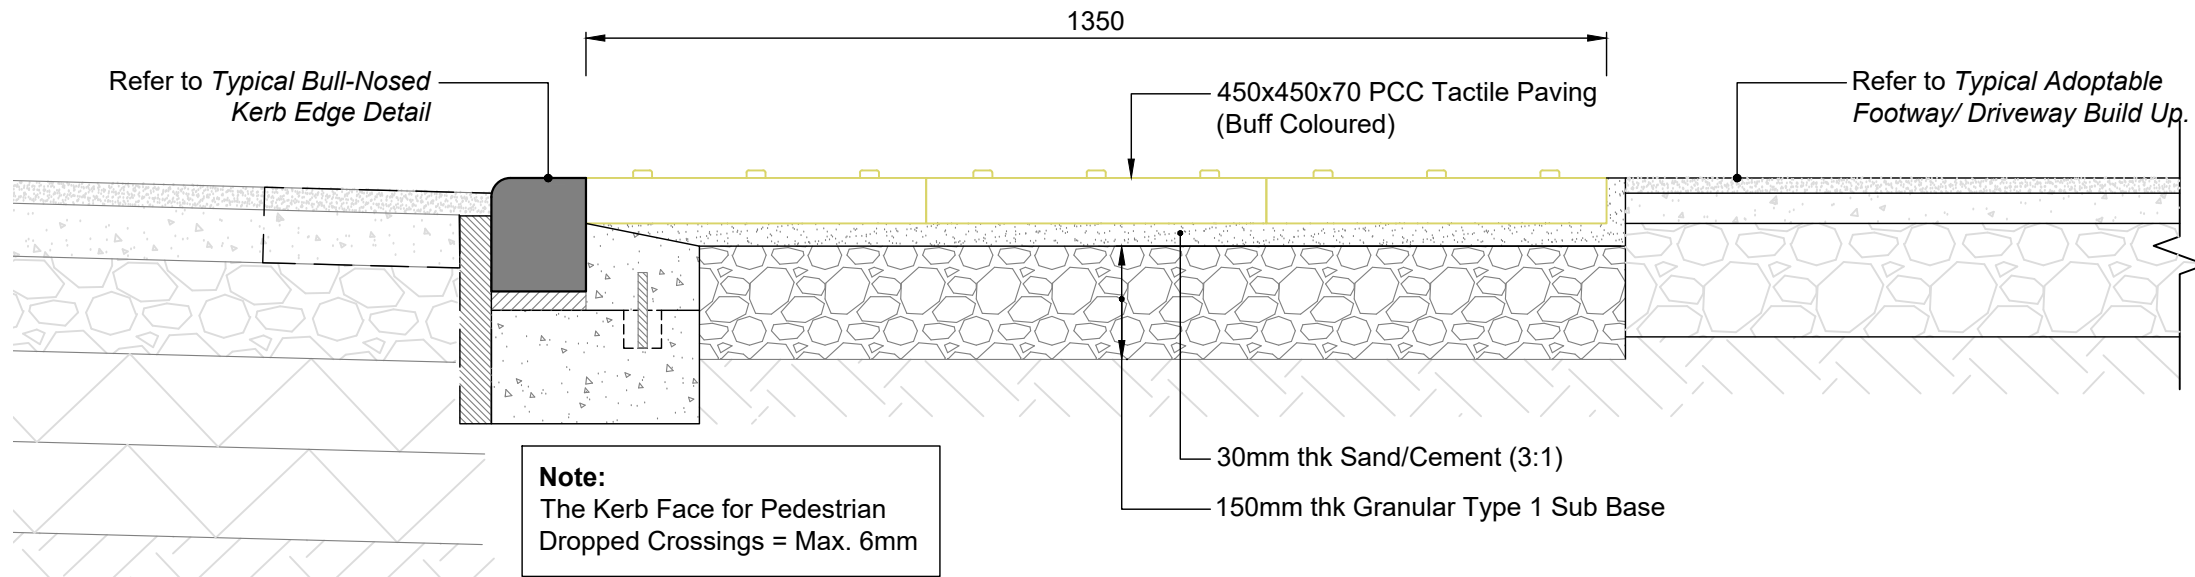

Typical Footway at a Pedestrian Crossing Section (Tactile Paving)


Scale 1:10

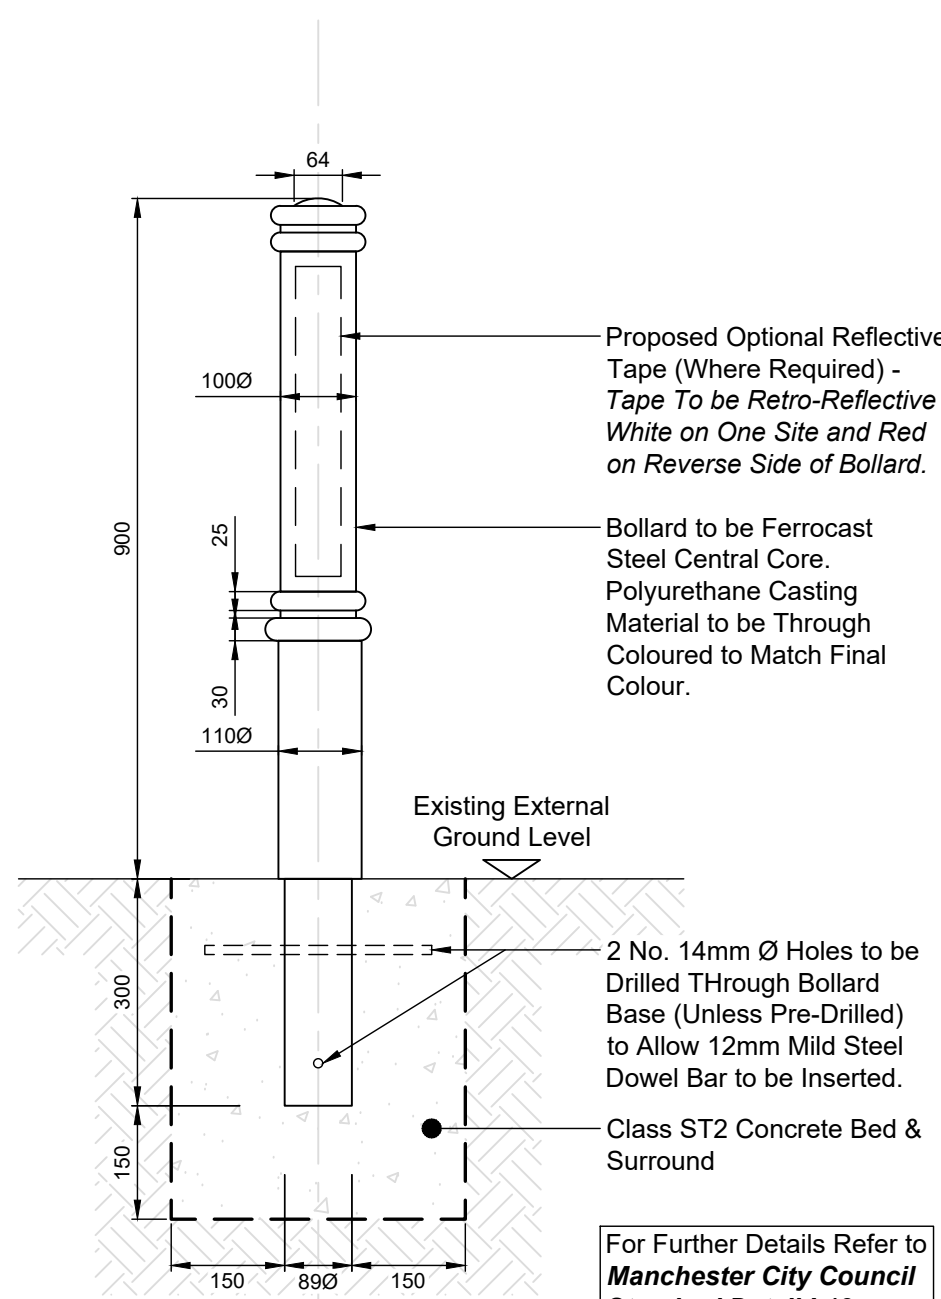

Typical Highway Bollard Detail

Style: Morpeth Bollard

Scale 1:10

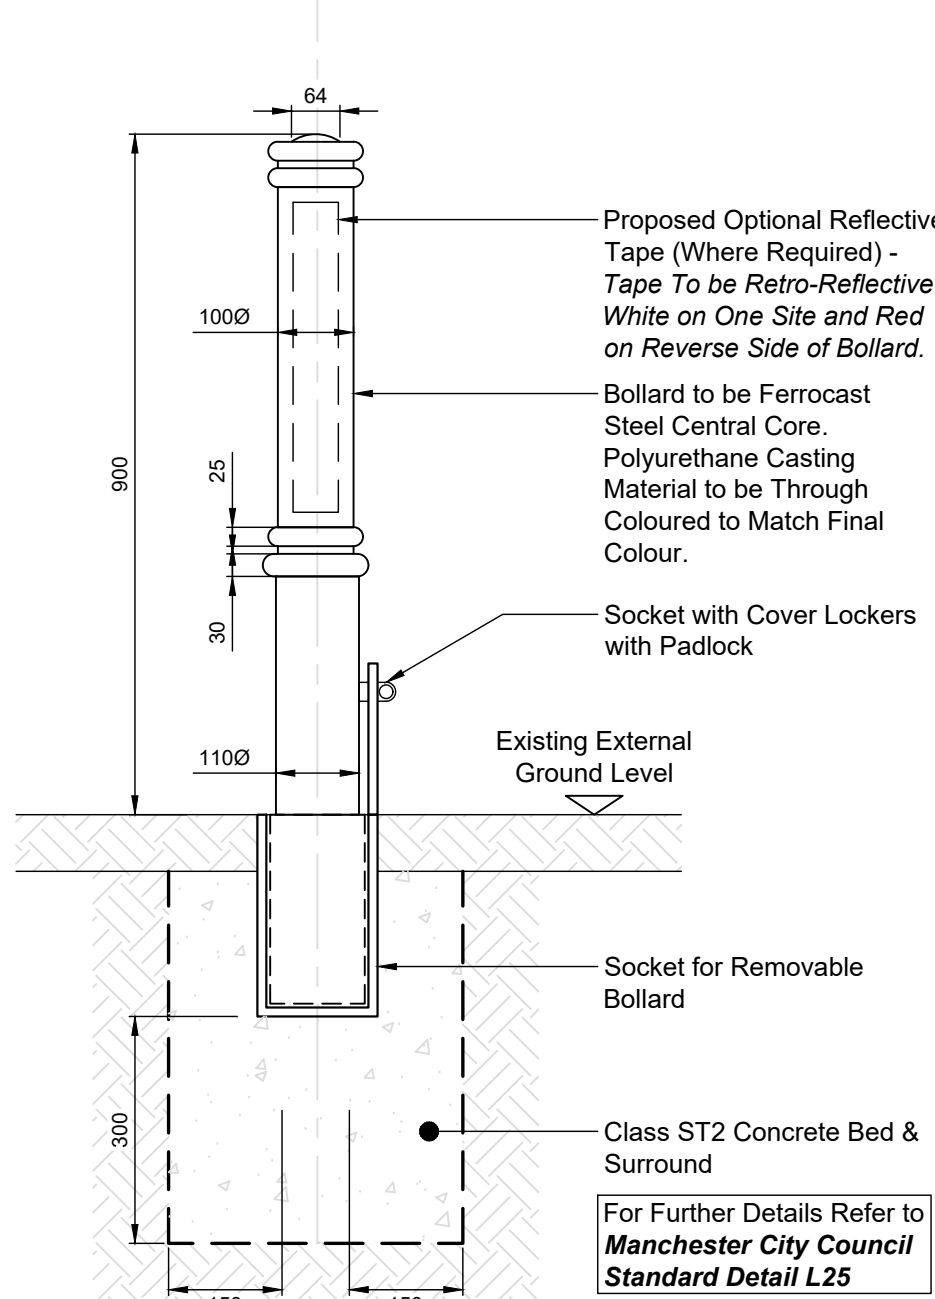

Typical Highway Bollard Detail

Style: Removable Morpeth Bollard

Scale 1:10

notes :

1. IF THIS DRAWING HAS BEEN RECEIVED ELECTRONICALLY IT IS THE RECIPIENTS RESPONSIBILITY TO PRINT THE DOCUMENT TO THE CORRECT SCALE
2. ALL DIMENSIONS ARE IN MILLIMETRES UNLESS STATED OTHERWISE. IT IS RECOMMENDED THAT INFORMATION IS NOT SCALED OFF THIS DRAWING
3. THIS DRAWING SHOULD BE READ IN CONJUNCTION WITH ALL OTHER RELEVANT DRAWINGS AND SPECIFICATIONS
4. ANY DISCREPANCIES NOTED ON SITE ARE TO BE REPORTED TO THE ENGINEER IMMEDIATELY.

T1	Tender Issue Title Block/ Drawing Reference Updated Following Client Comments. Further Details Added.	31.08.23	JF	LDC
P1	Preliminary Issue	26.07.23	JF	LDC
REV.	DESCRIPTION	DATE	DRW.	CHK.

Tender Issue - For Costing Purposes Only

NHS
Manchester University
NHS Foundation Trust

APPOINTED PARTY LOGO/INFORMATION

ccs consulting
MANCHESTER • LONDON • LEEDS

PROJECT

Harpurhey CDC

TITLE

Proposed External Scanner Unit - External Works Typical Details

STATUS D2	PURPOSE OF ISSUE For Tender
--------------	--------------------------------

DRAWN BY JF	CHECKED BY LDC	DATE July '23
----------------	-------------------	------------------

SCALE (@A1) As Shown	PROJECT NUMBER 23-2457
-------------------------	---------------------------

FILE DRAWING NUMBER 23051-CCS - HAR204 - XX- DR - S - 90002	REV. T1
--	------------