


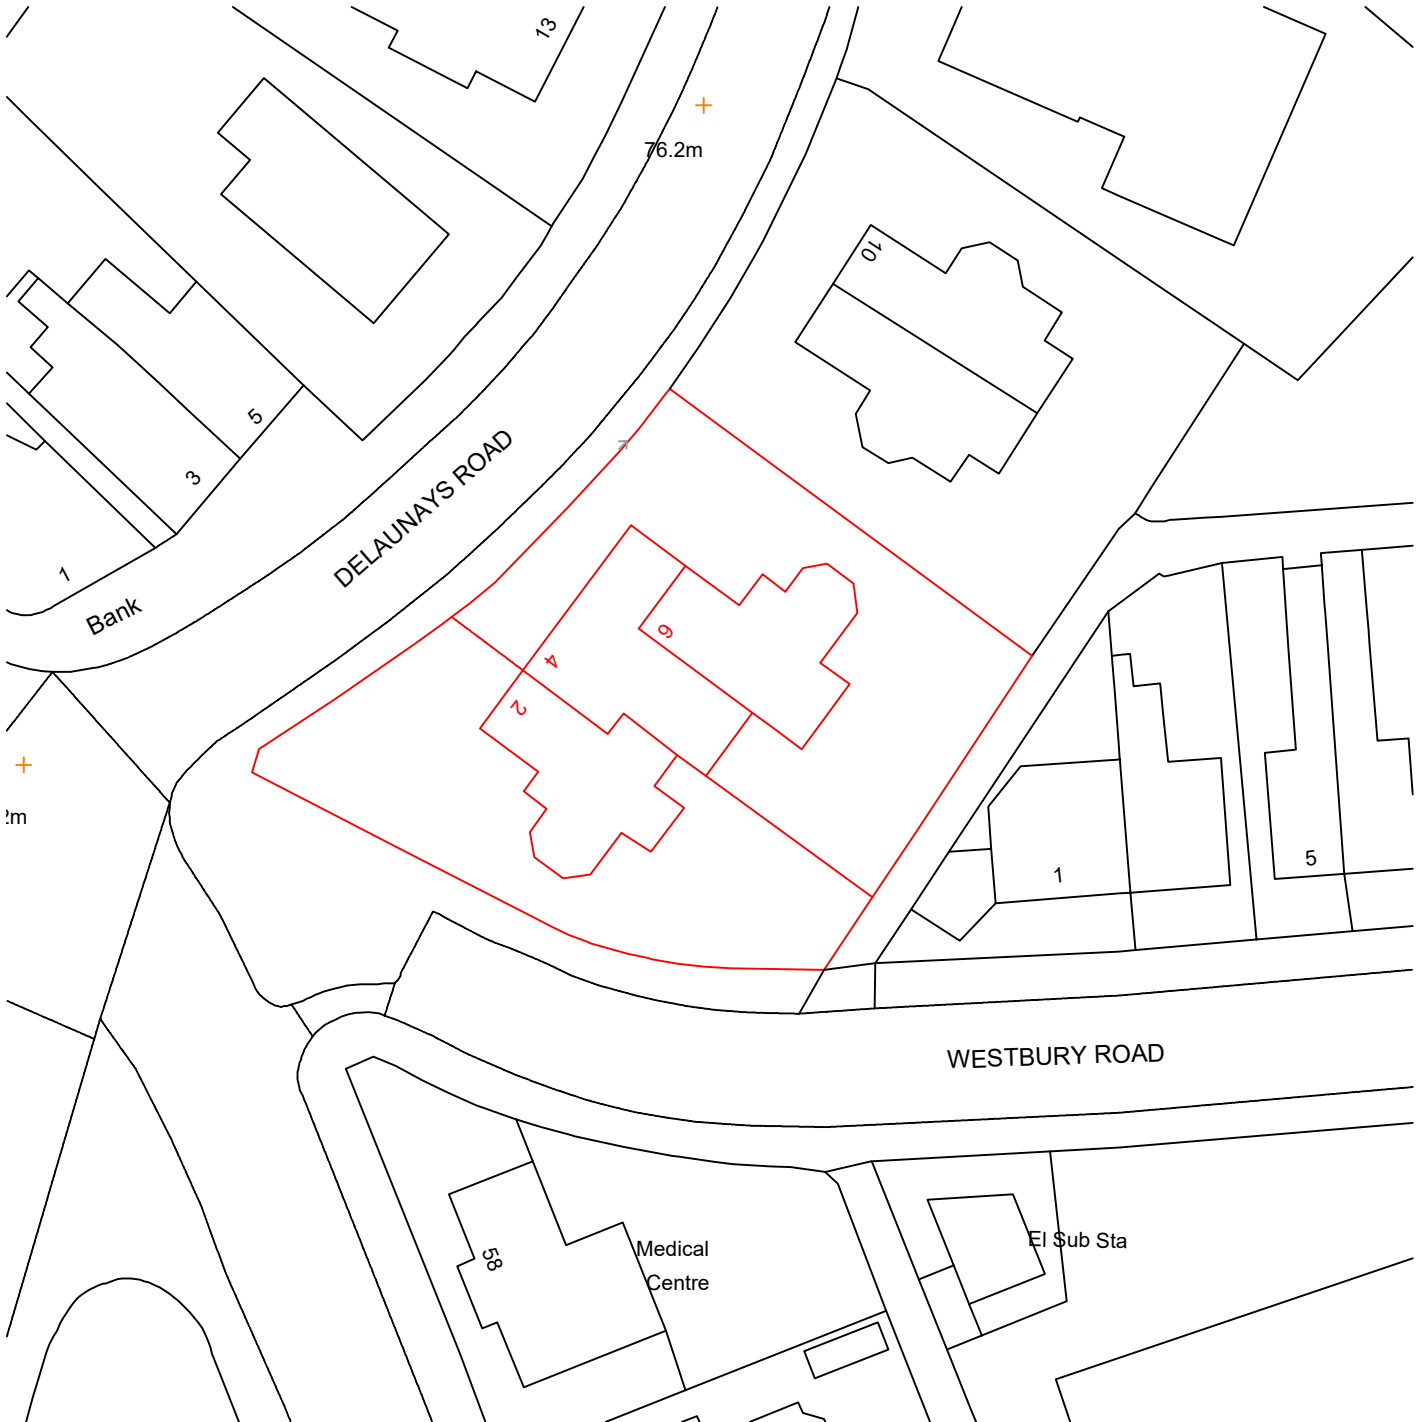

0 1:500 25m



BLOCK PLAN

2, 4, 6 DELAUNAYS ROAD, M8 4QS

SCALE — 1:500