


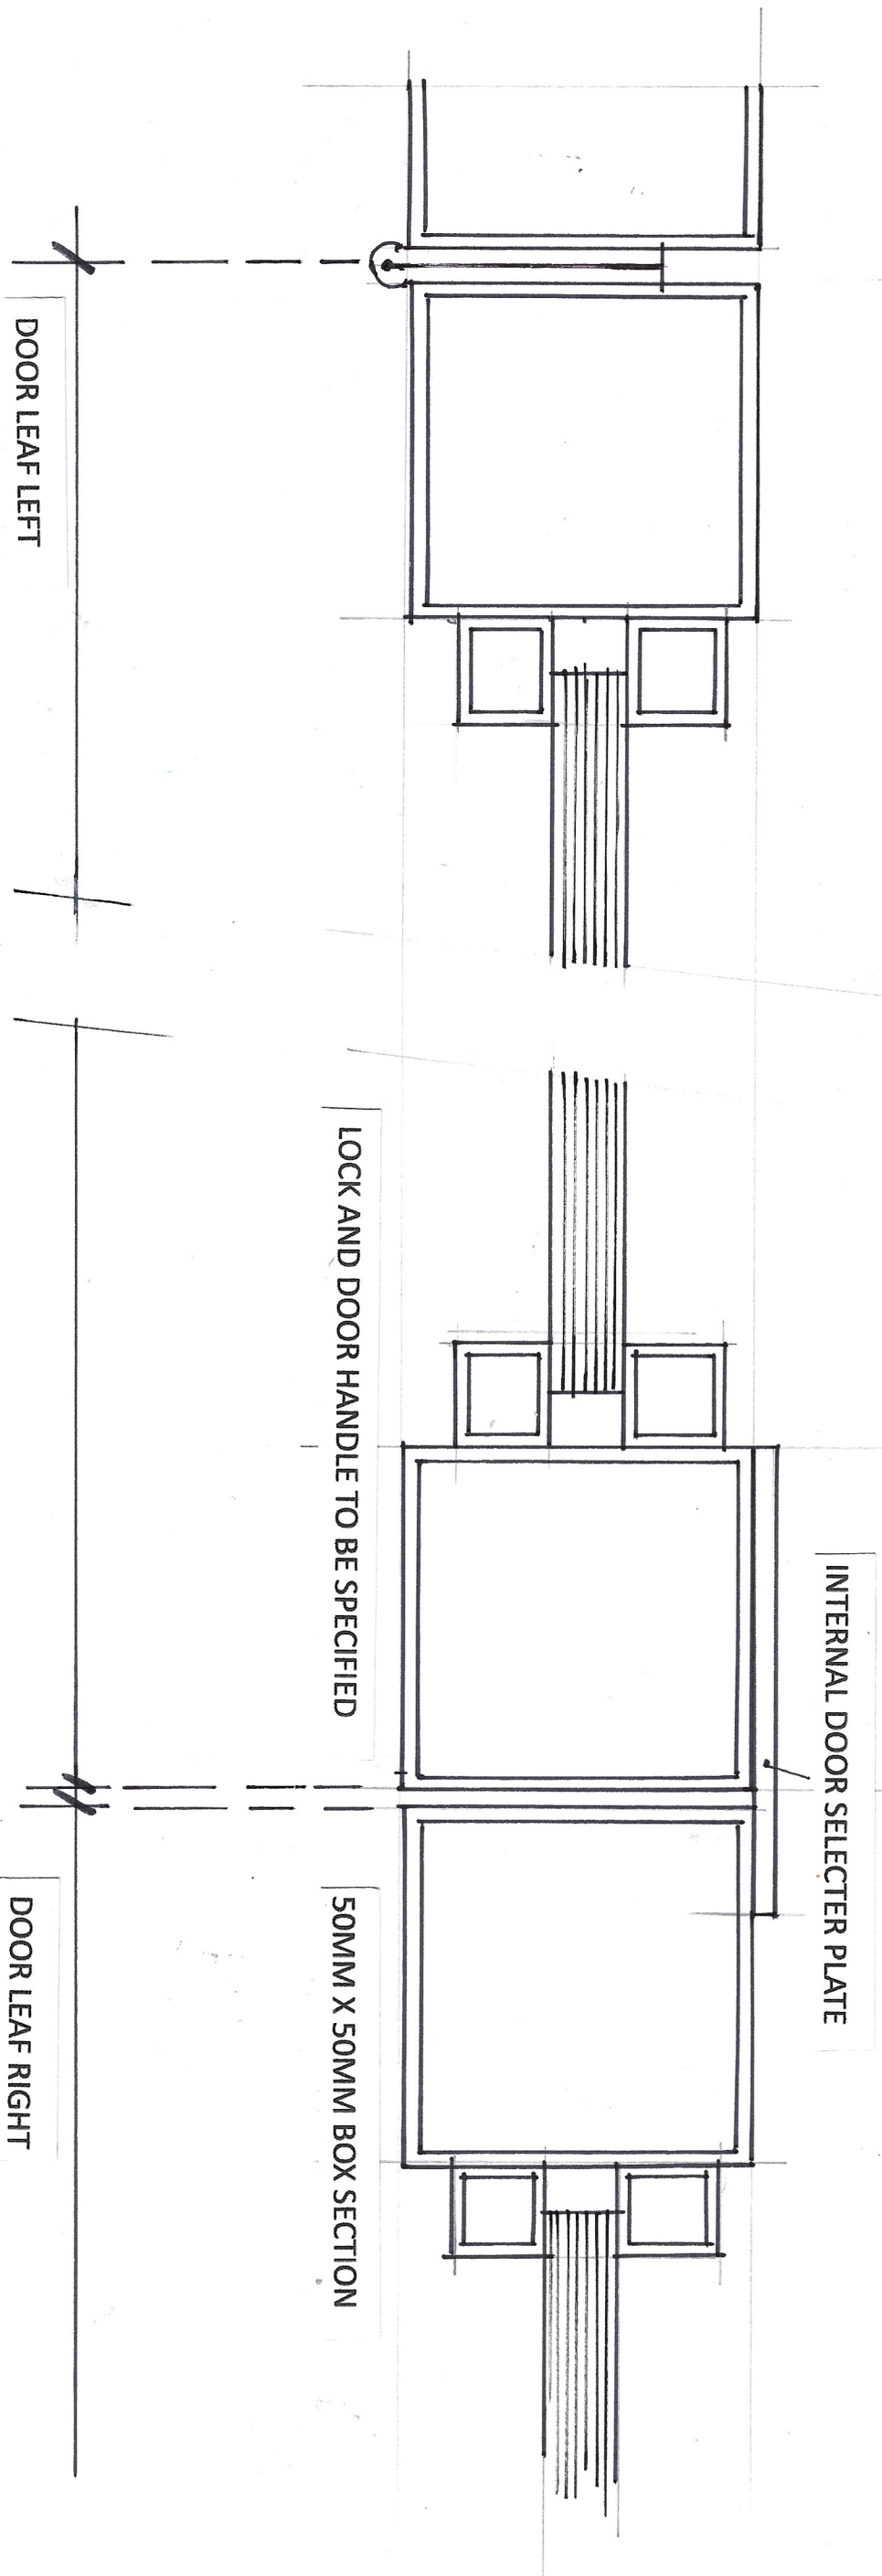

DRG NO. RS / 11 / 24

PLAN SECTION – DOORS AND GLAZING

BLOOM STREET FS @ A3